



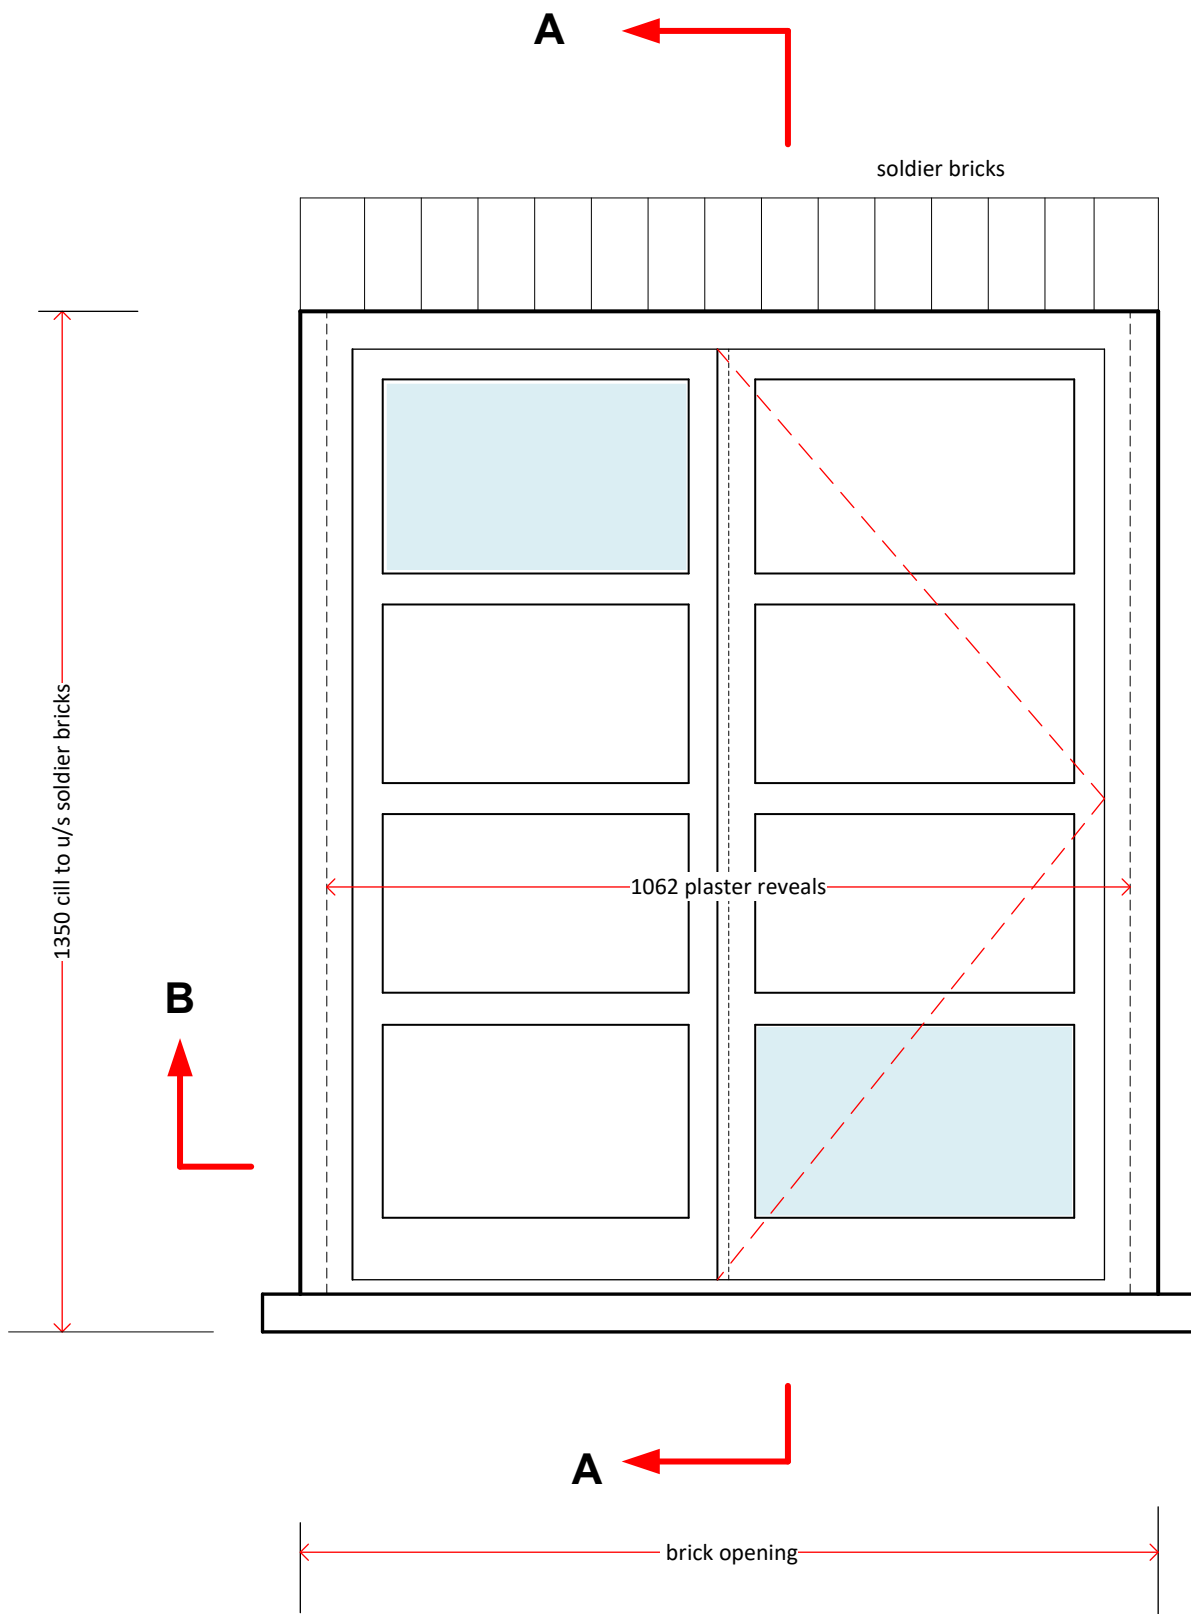

**Typical Window Elevation  
Windows 1-4**

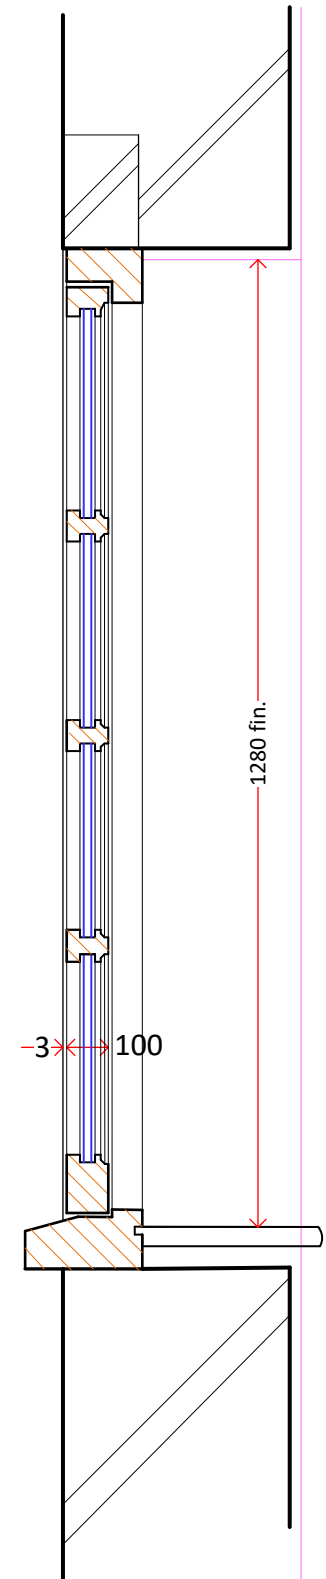

**SECTION A-A**

**ROSEBURY**  
Design - Planning - Project Management

8 WOODLAND WAY, BALDOCK, HERTFORDSHIRE, SG7 6LR  
T: 07970 277106  
E: Rosebury21@gmail.com

