



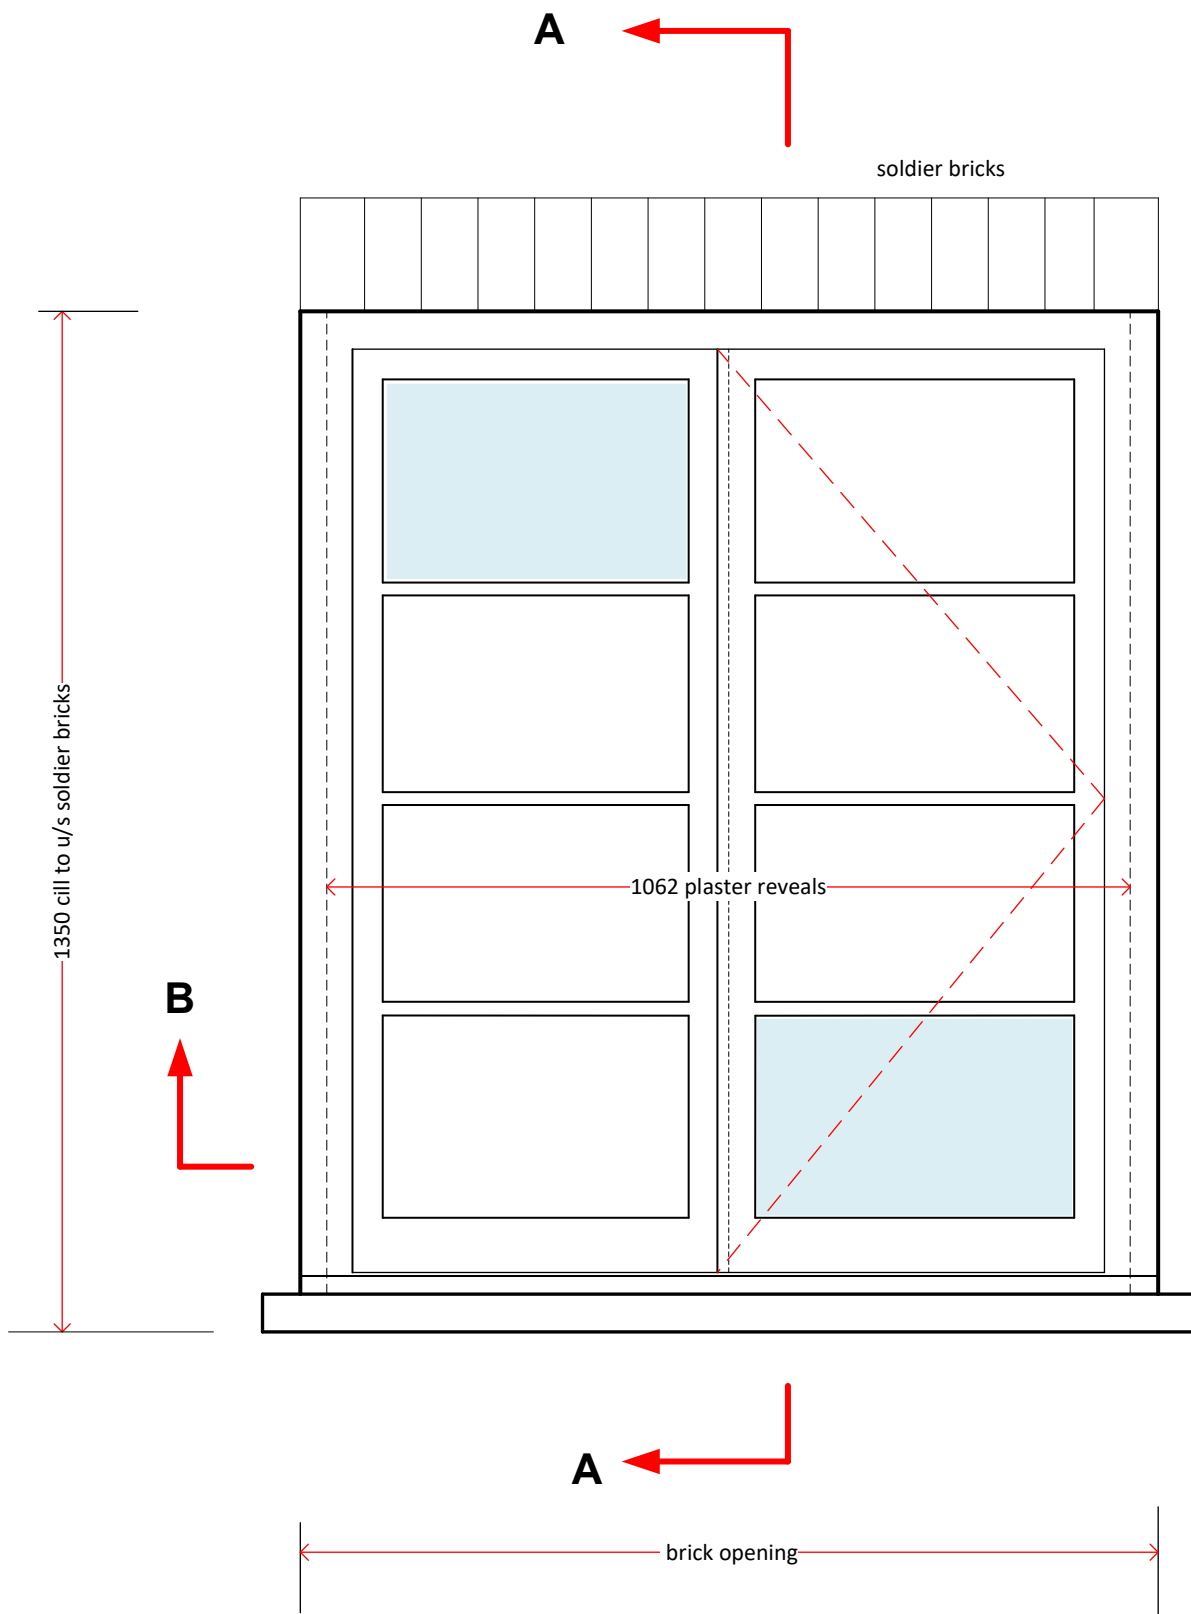

**Typical Window Elevation
Windows 1-4**

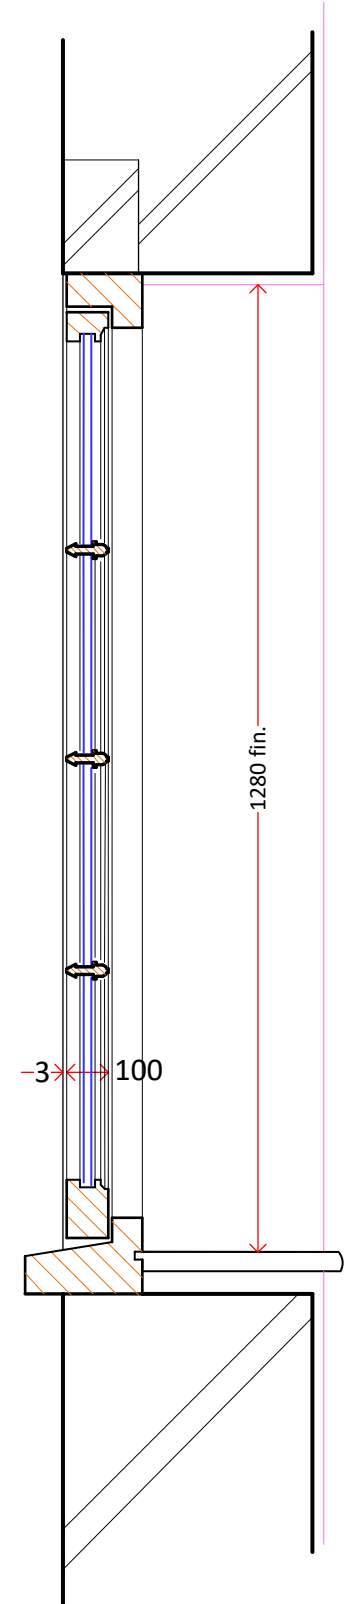

SECTION A-A

ROSEBURY
Design - Planning - Project Management

8 WOODLAND WAY, BALDOCK, HERTFORDSHIRE, SG7 6LR
T: 07970 277106
E: Rosebury21@gmail.com

