



N.H.C.
 21 JUN 2024
 NORTHGATE

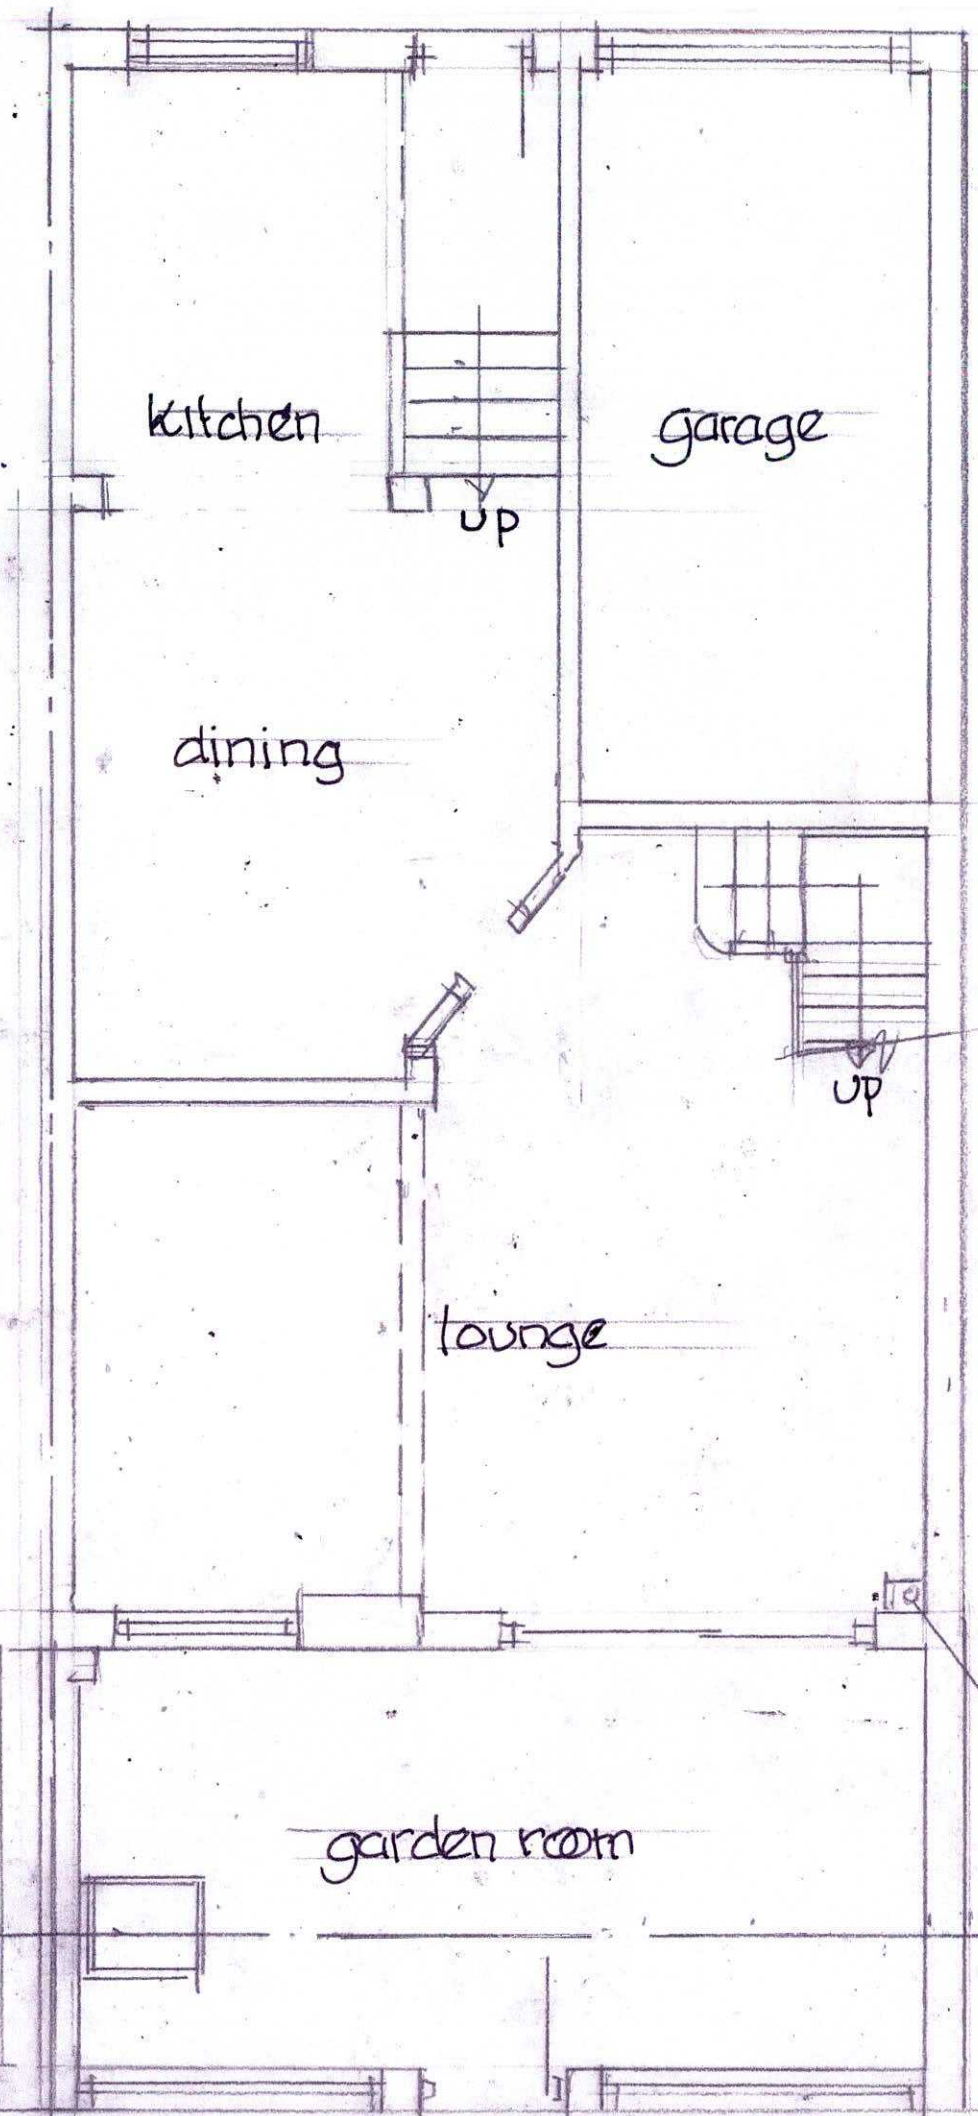

ground floor plan

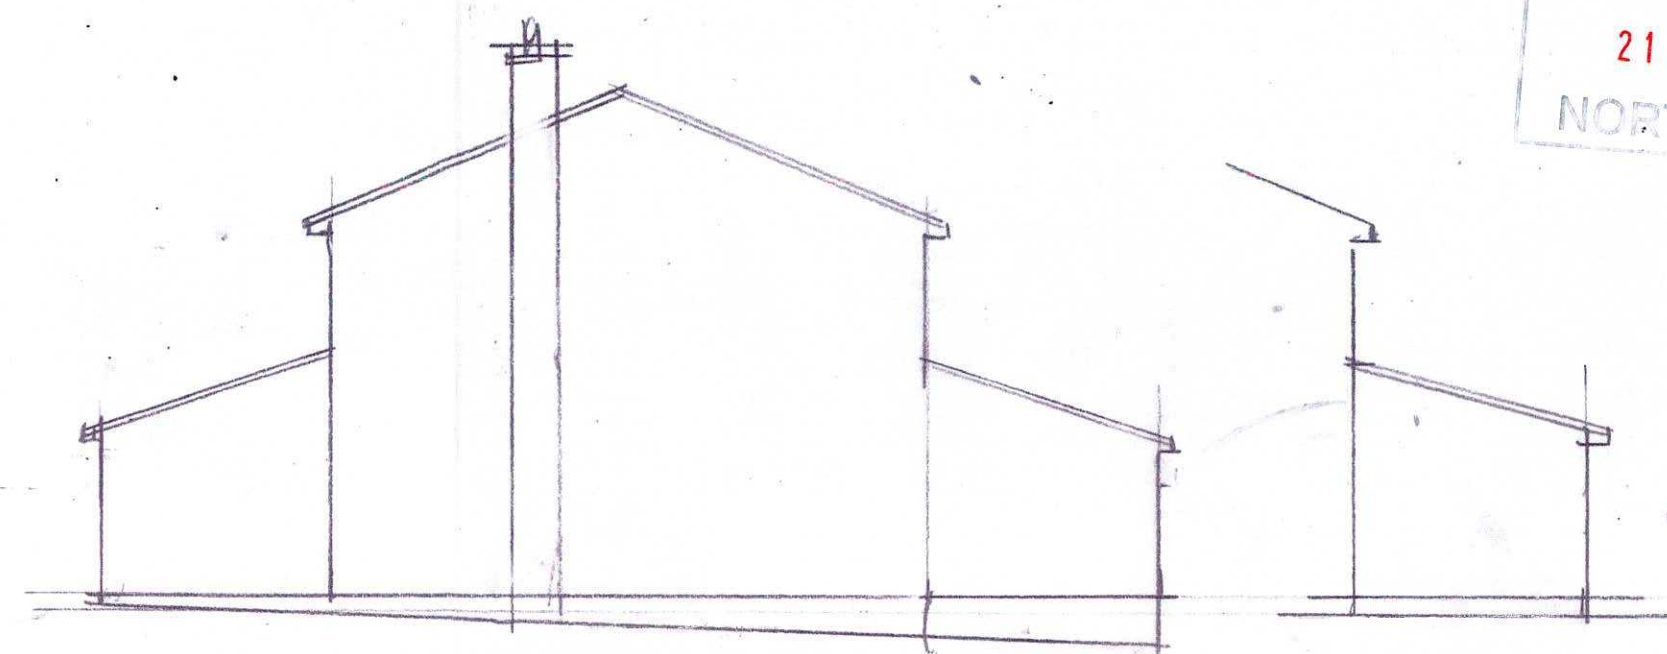


side elevation

side elev



rear elevation

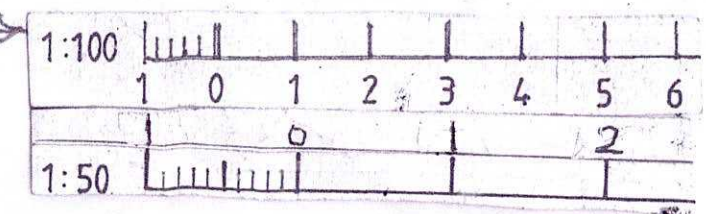

24 Jeffrey Close, Royston
Proposed extension
existing plan/elevations
 drg. 8-24-2 100,50