
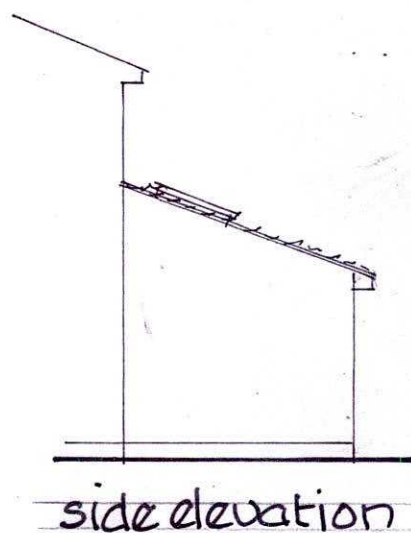
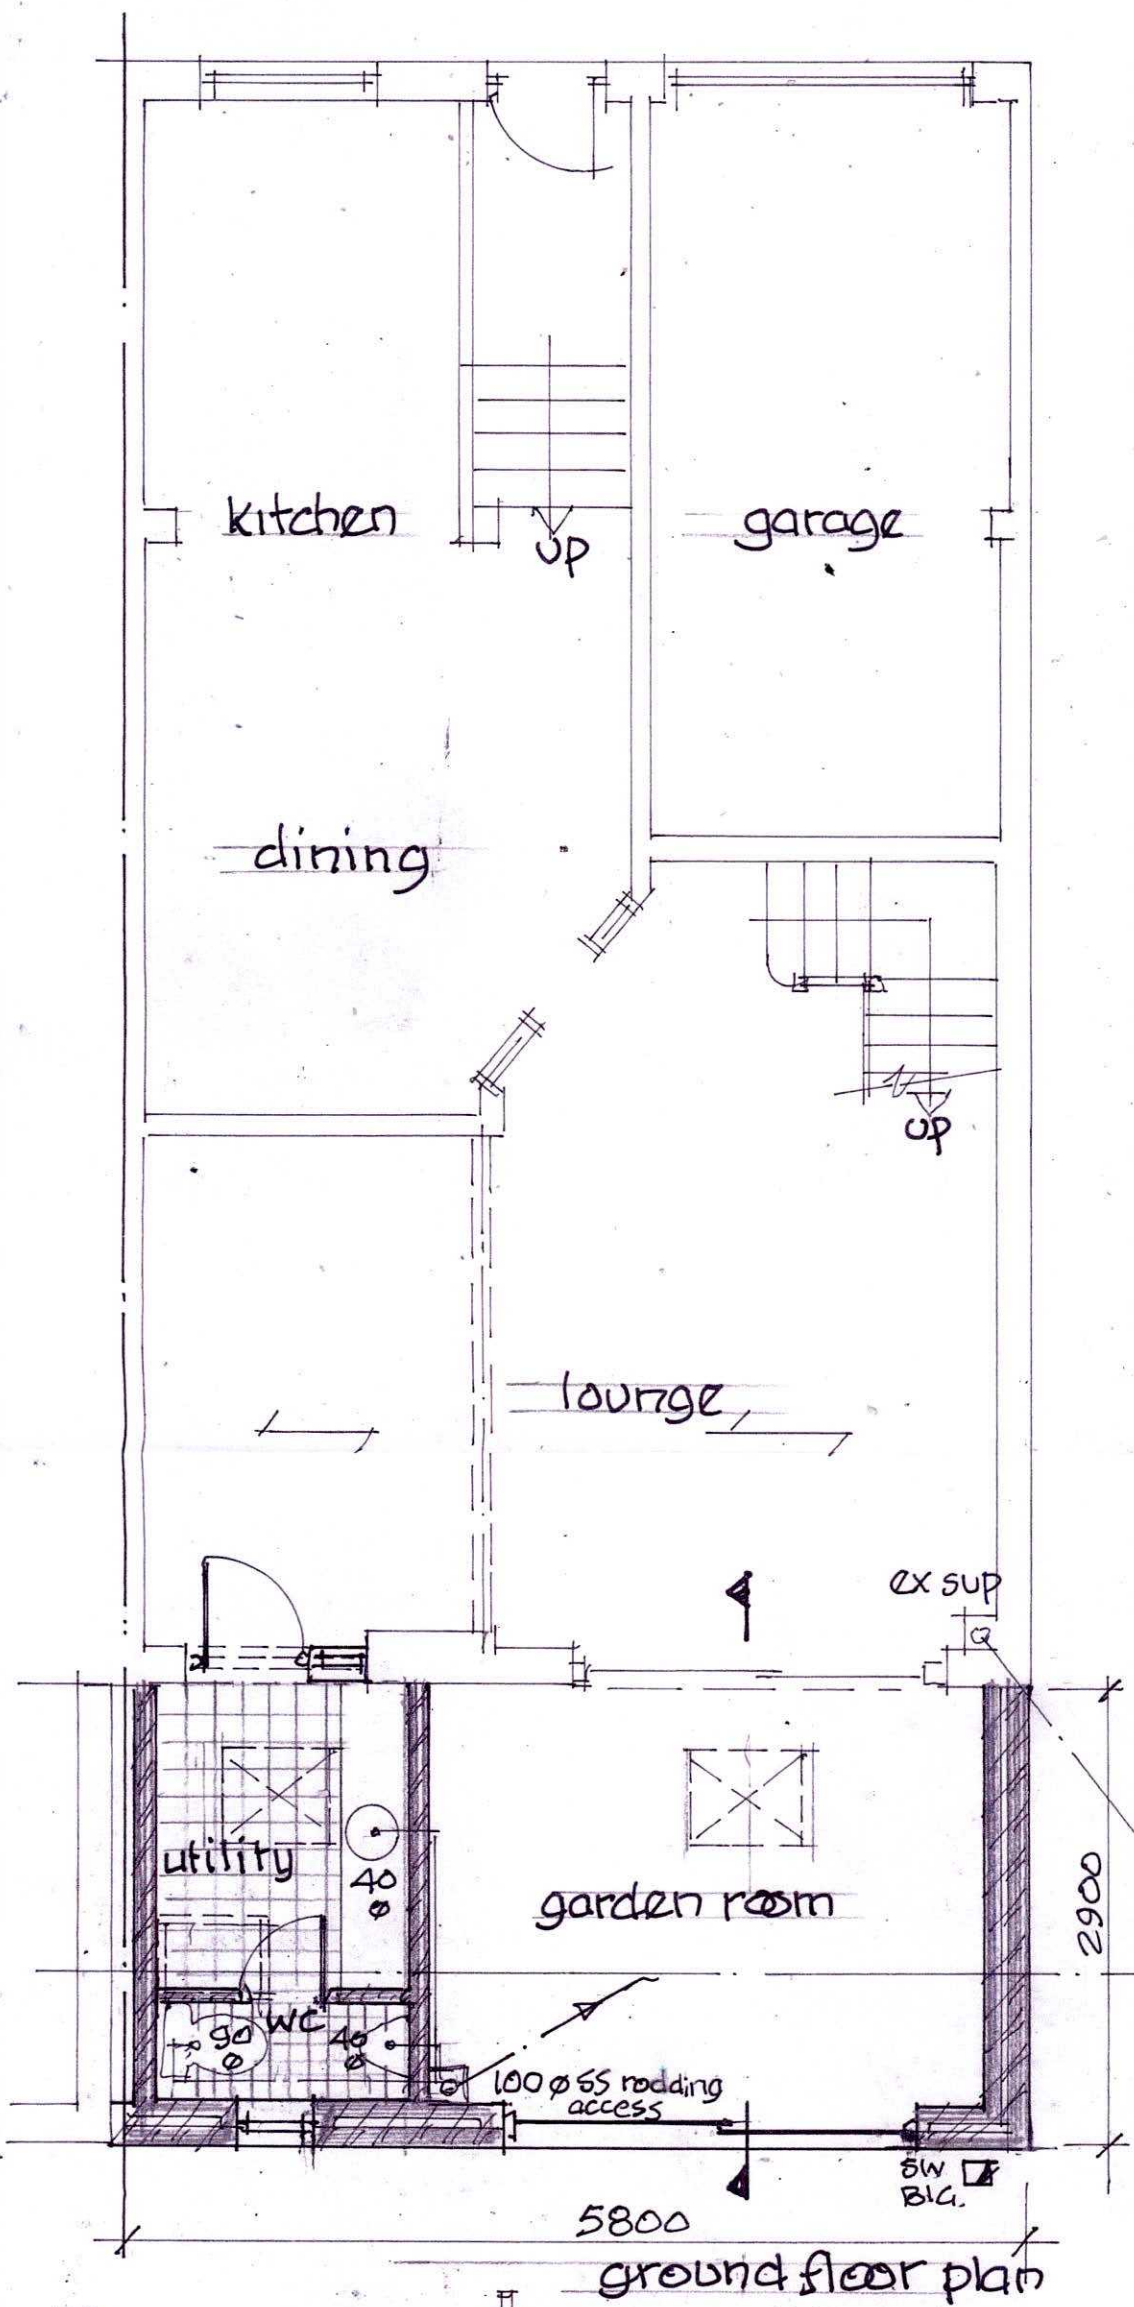
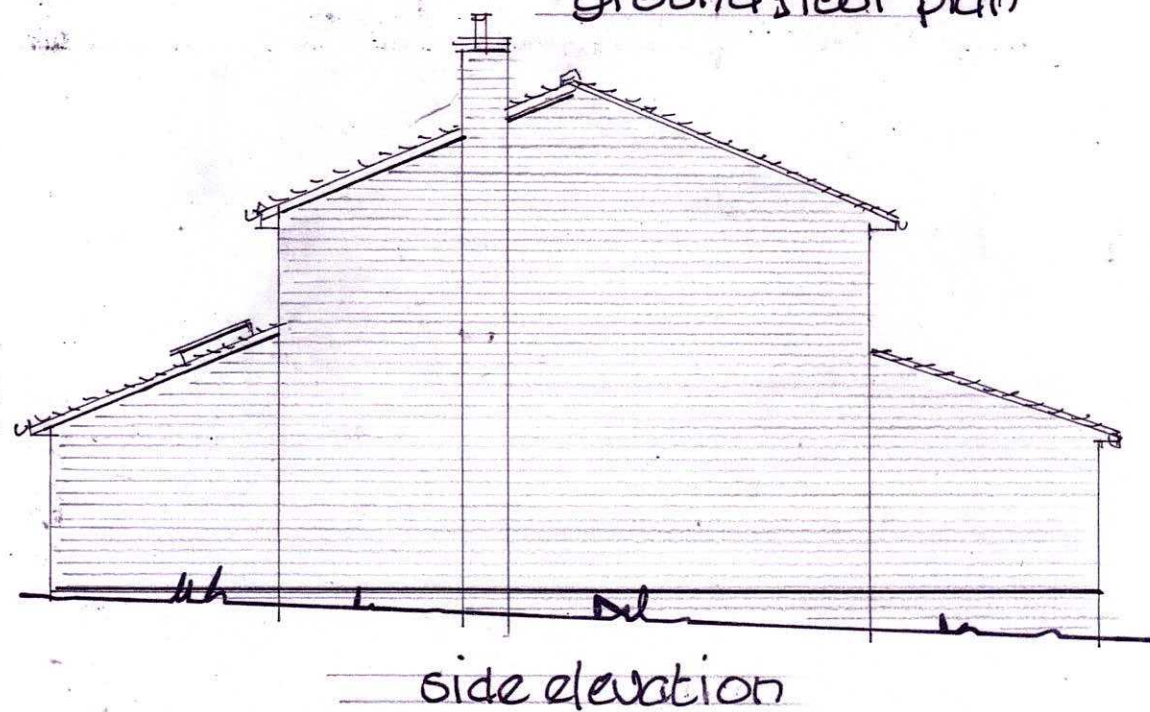


N.H.C.
21 JUN 2024
NORTHGATE

1:500

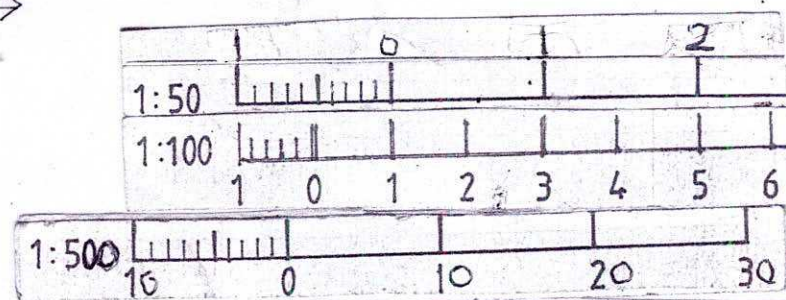

R.A. Rowe

Architectural Design Service

RAR

Turnpike Cottage, High Street,
Barkway, SG8 5EG.
Tel: 01763 848918

24 Jeffrey Close
Royston
Proposed extension

Scales: 100, 50

Date: June 24 Drawn: RAR

Drawing No. 8.24.1 Rev: