


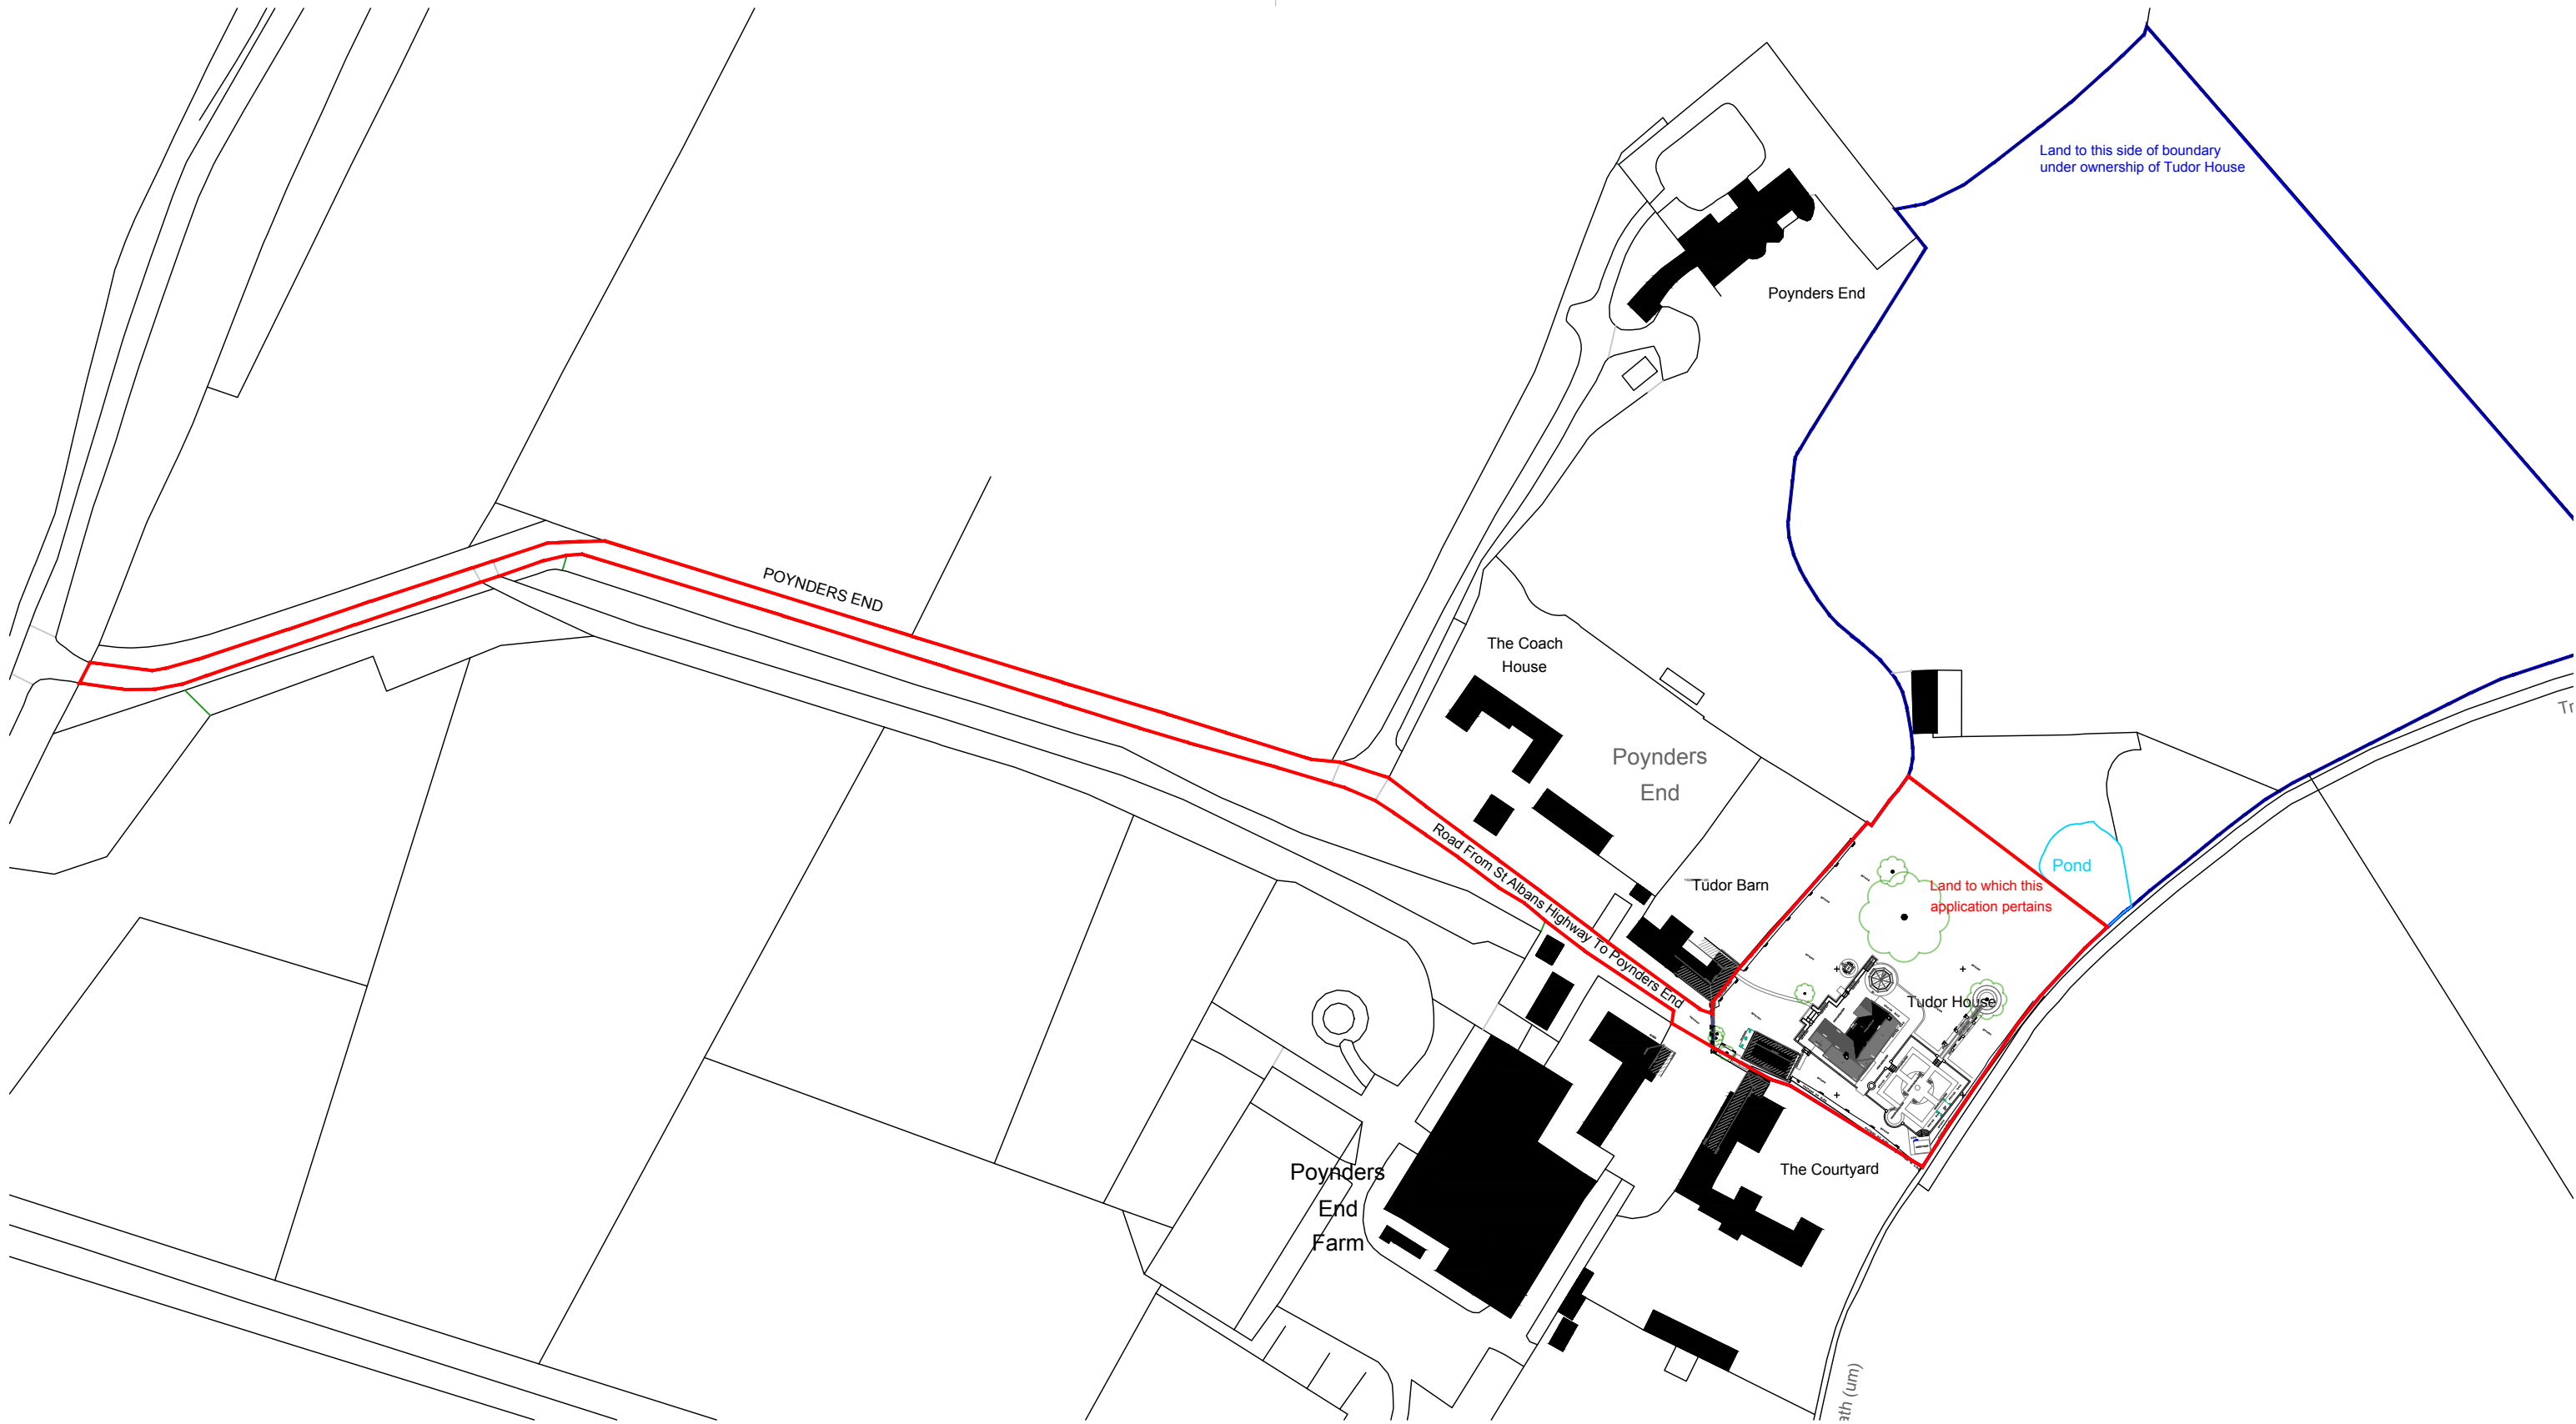

Land to which the application pertains

Ownership boundary indicative

Note: This drawing is copyright

Note: boundaries are shown indicatively
Note: to be read in conjunction with Structural Engineers
Information, specification and drawings

All setting out dimensions to be checked on site by
contractor and any discrepancies to be noted ASAP.
Windows, steelwork, to be site sized.

All sundry work not shown to be undertaken in accordance
with the British Standards.

Note: This drawing is not a deed plan.

Michael Collins Architect LLP

Tudor House, Poynders End,

SG4 7RX

Job No.

257

Location Plan as

Proposed

Stage 3

Status: Planning

001

REVISION: Scale
1:1250@A3



Second floor, 99 Bancroft
Hitchin, SG5 1NQ01462 236866
michael@michaelcollinsarchitects.com
www.michaelcollinsarchitects.com