
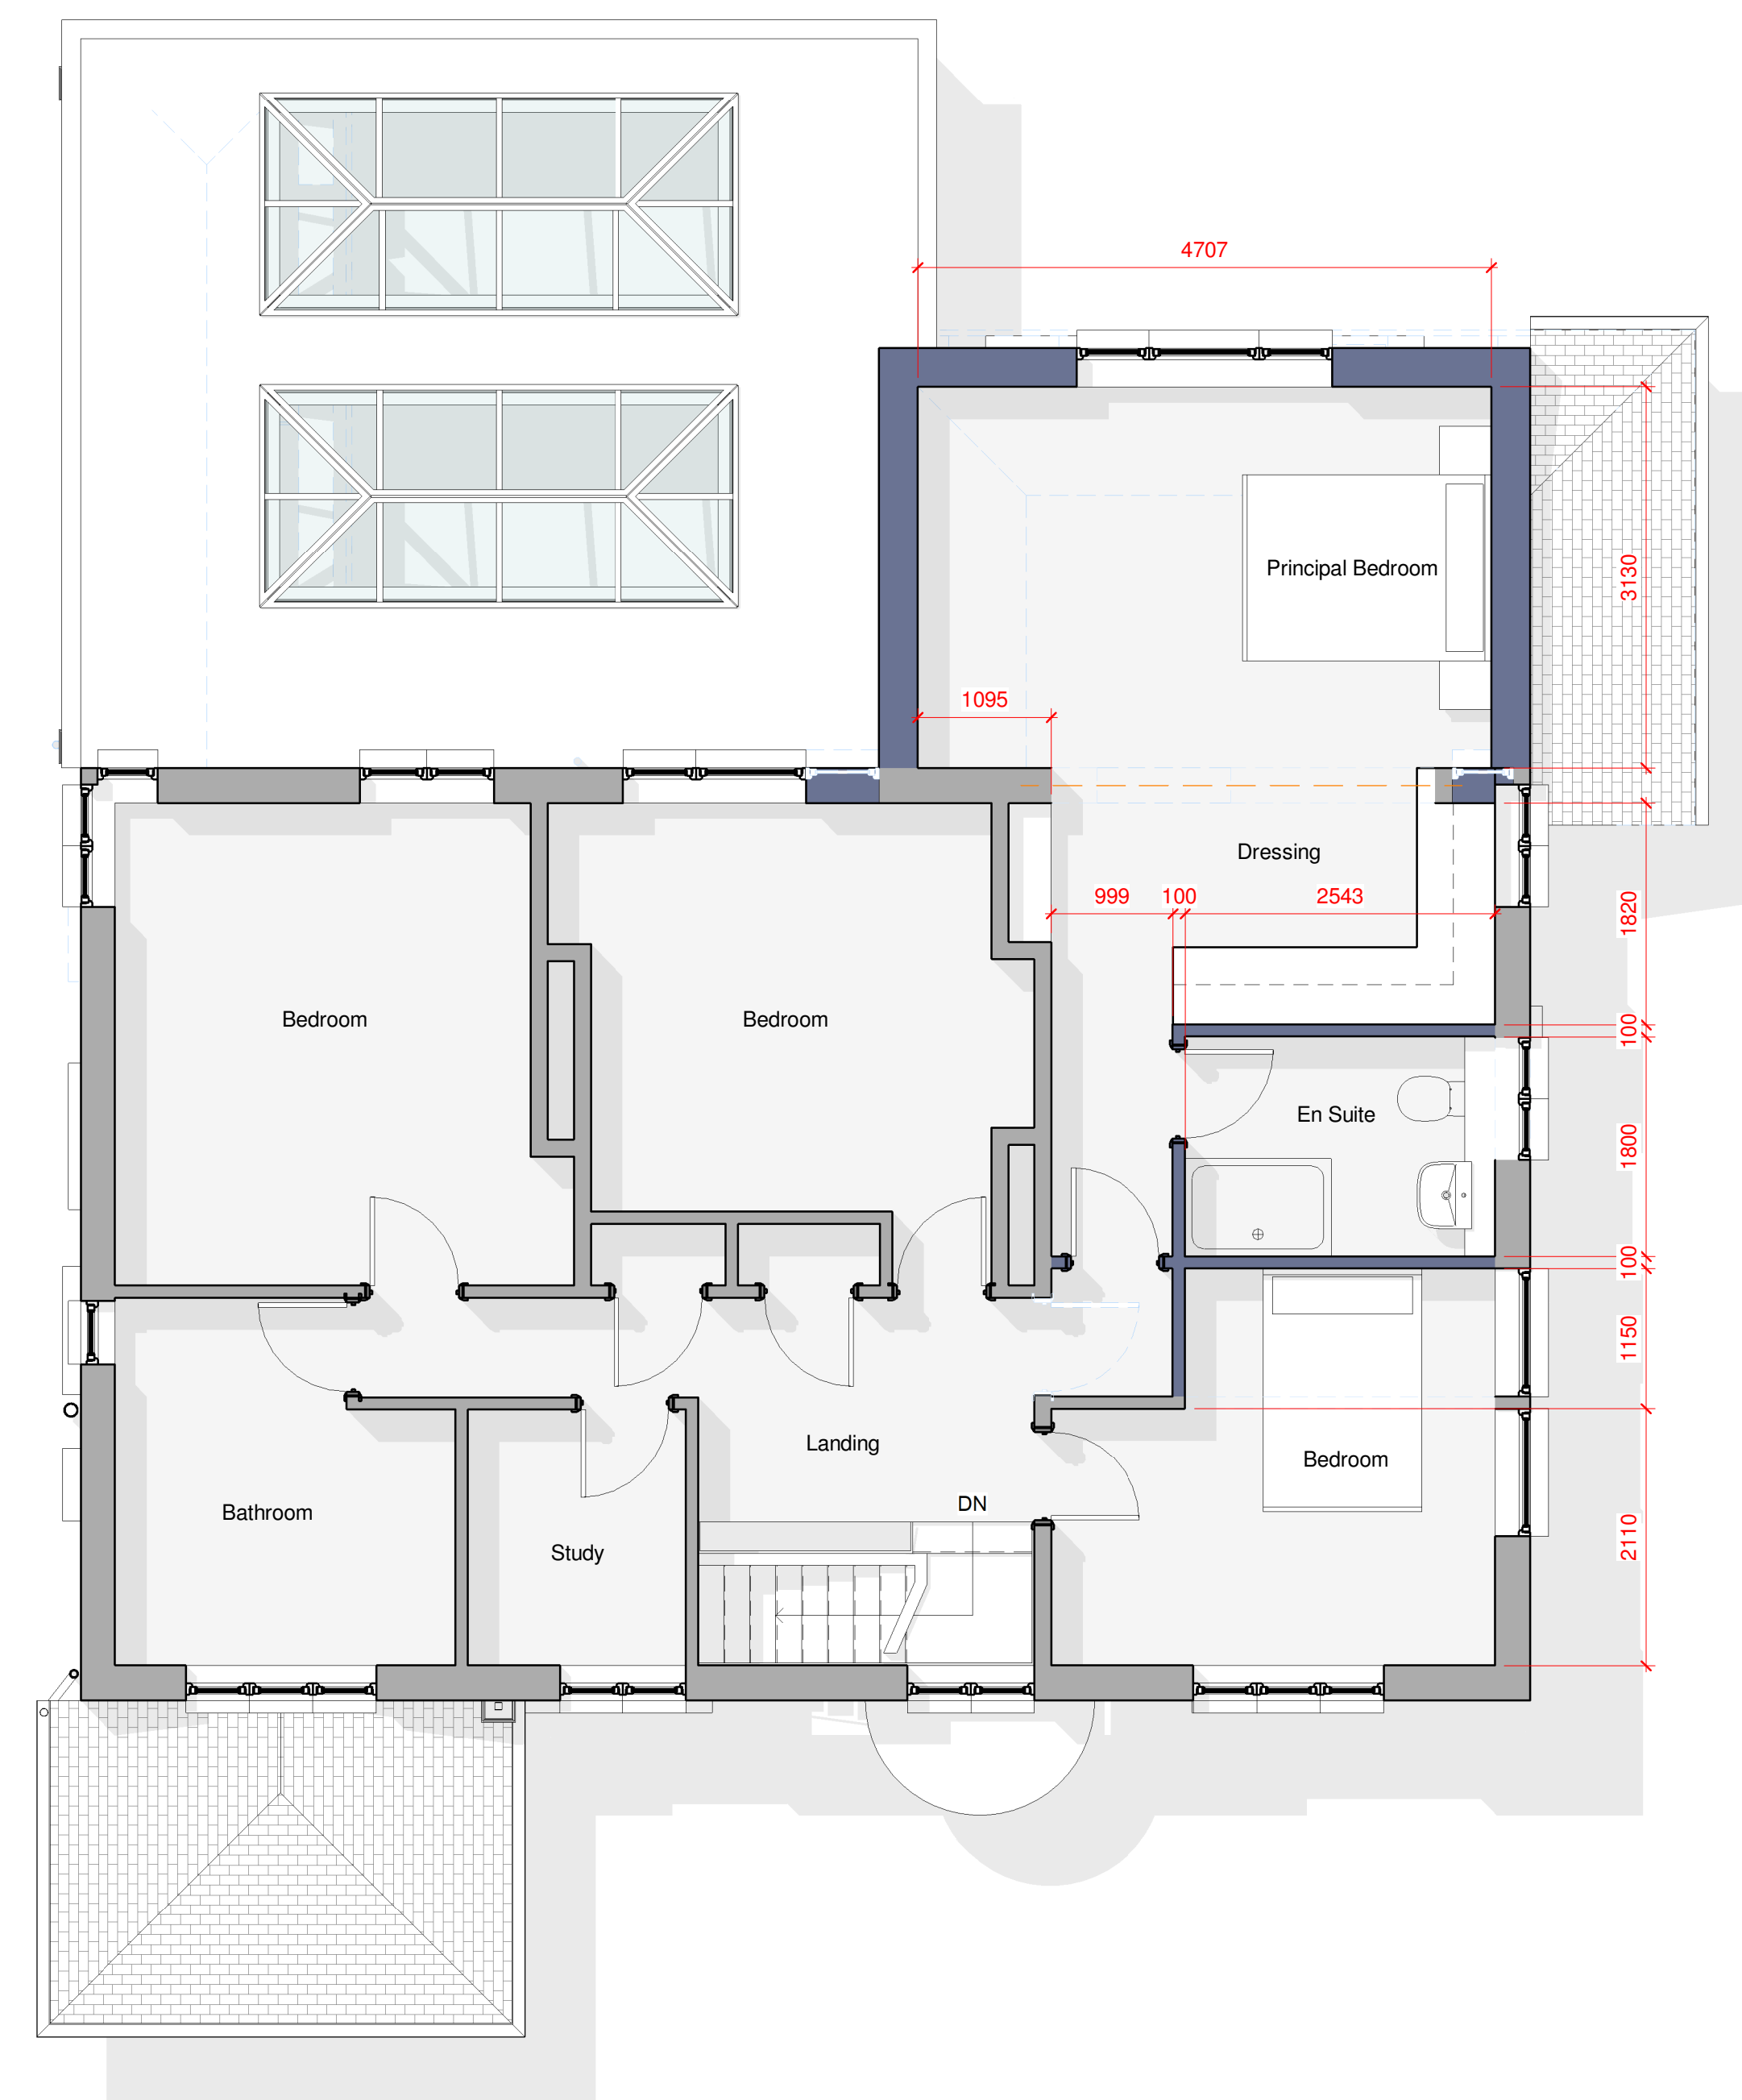


[illegible]

Project/Client:	Project No:
36 William Way	Project Number
	Dwg No:
	A105
	Rev:
	1
Drawing:	Scale:
Proposed Plans	1" = 50'
	@A1
	Drawn By:
	Author
	Checked By:
	Checker
	Date:

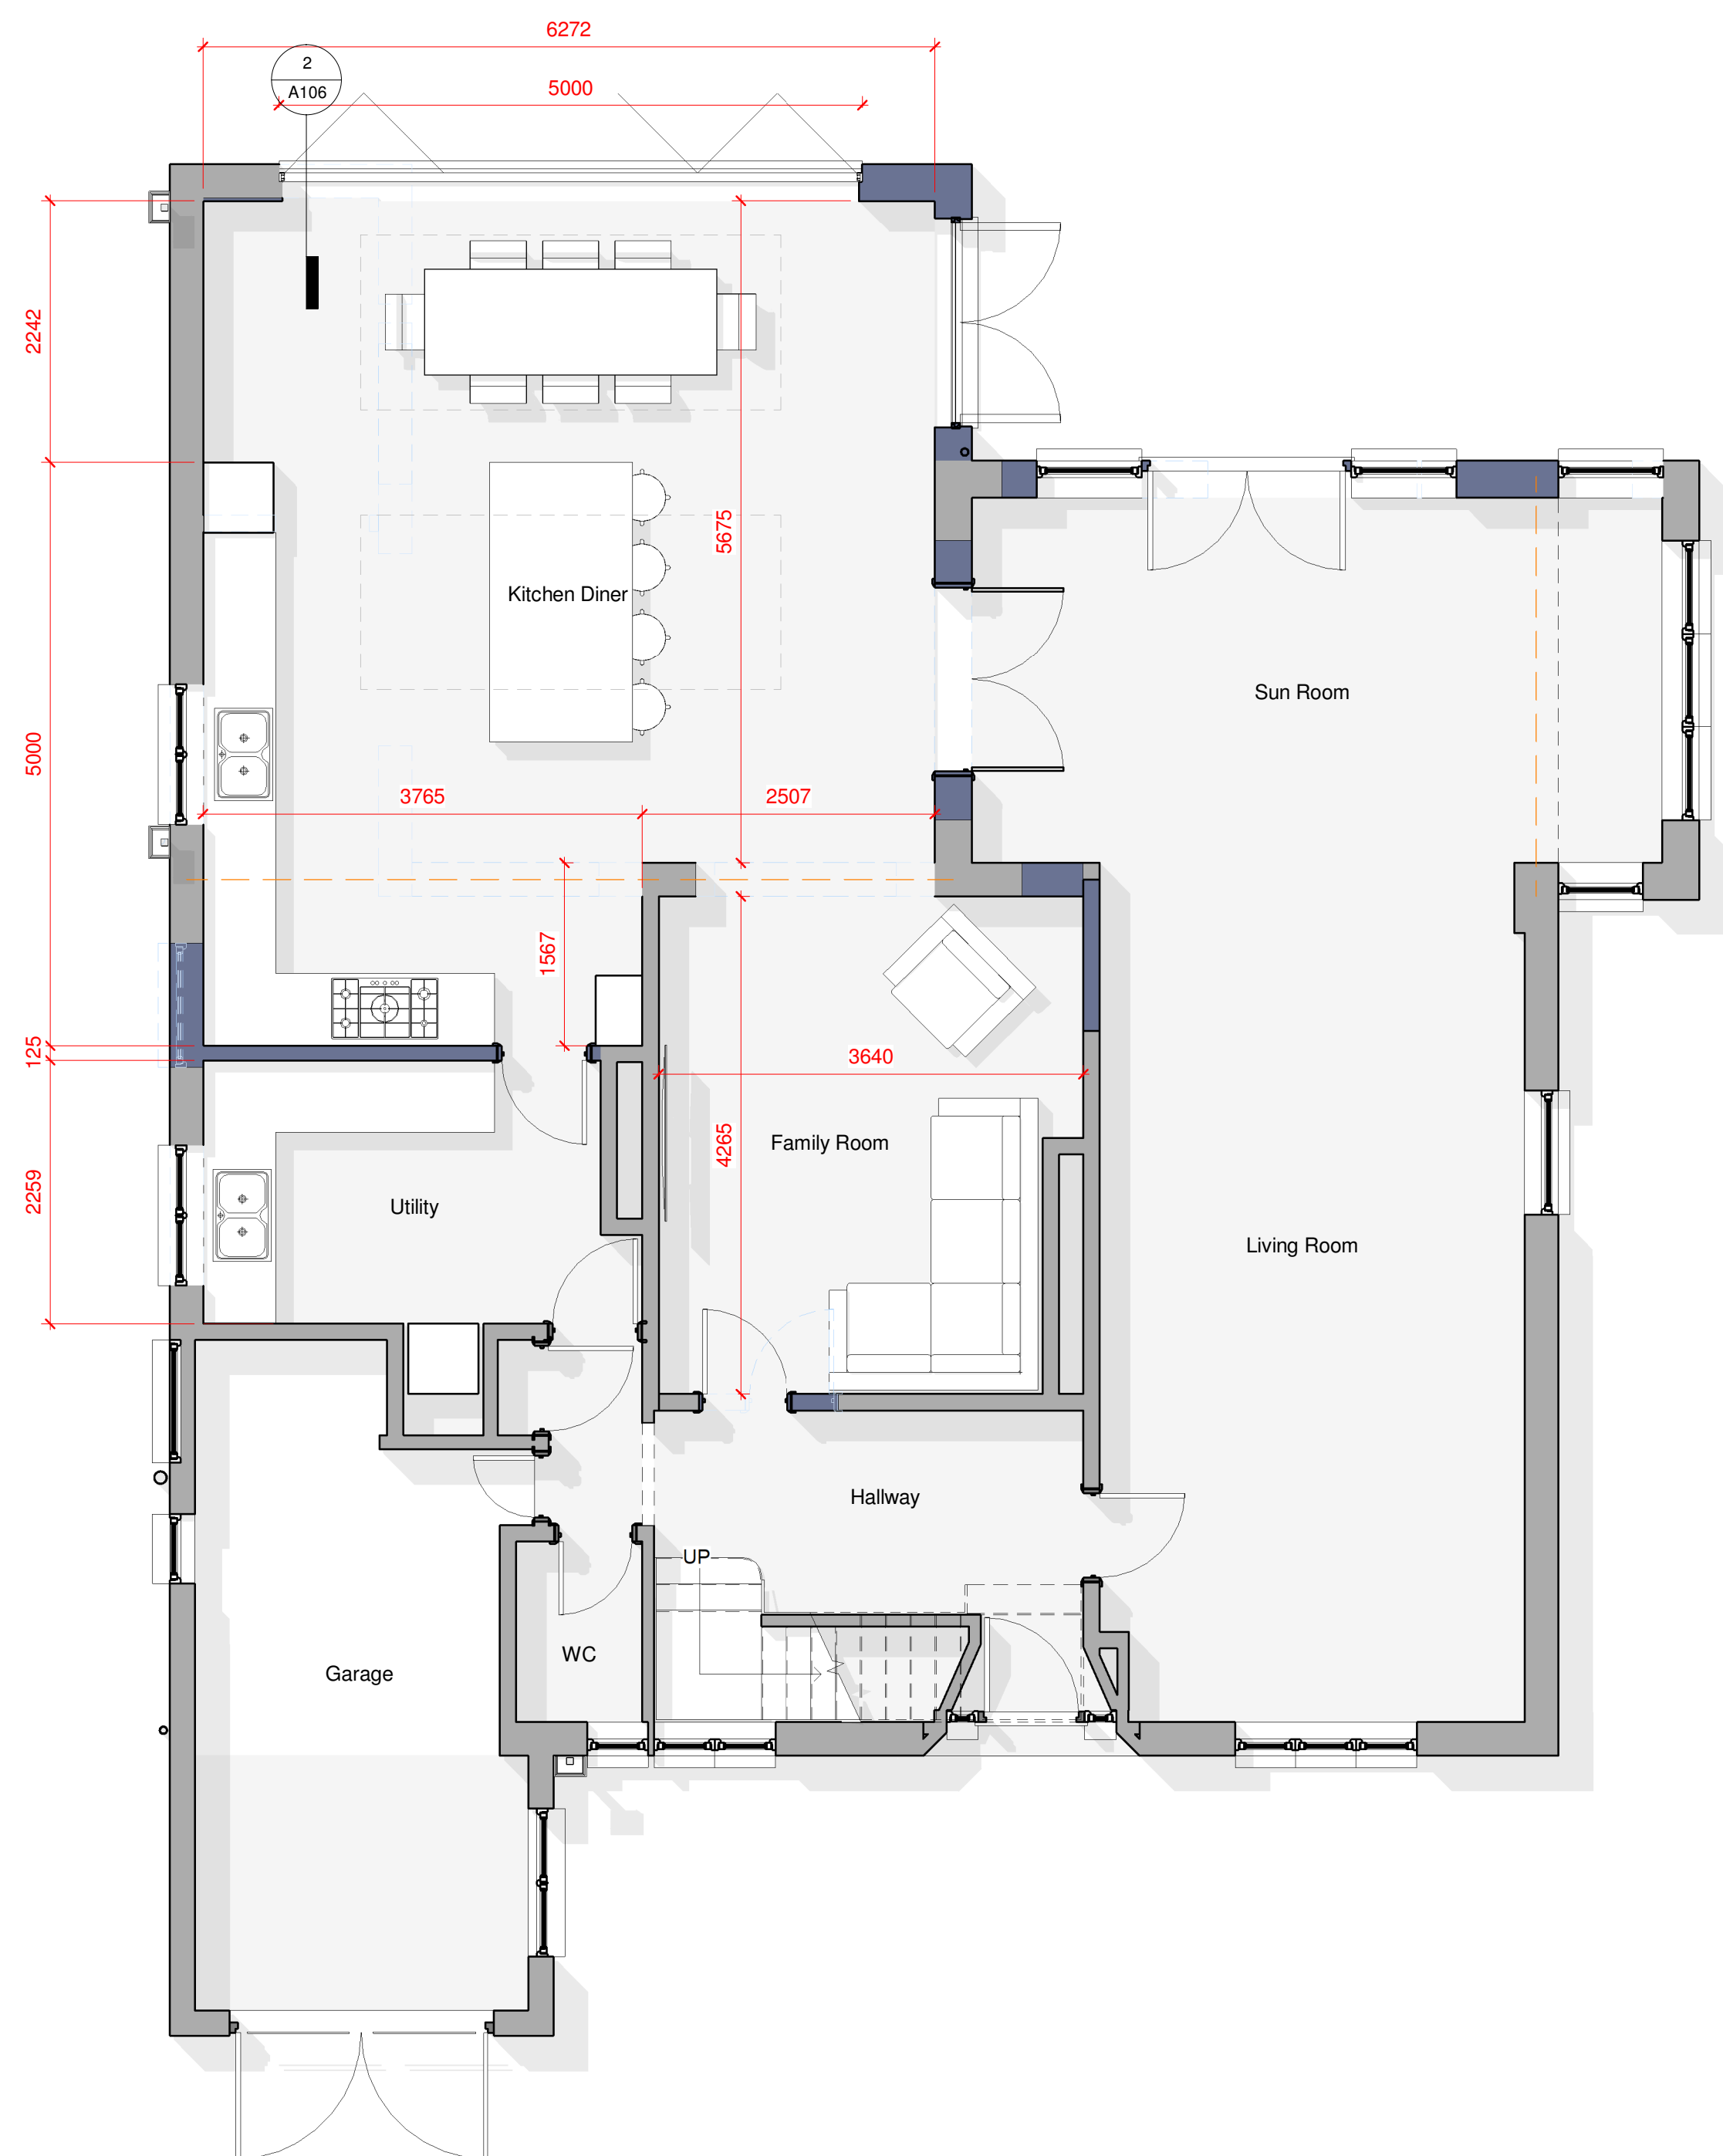

D.Chandler Architectural Design Ltd
Devonshire Business Centre, Works Rd, Letchworth, SG6 1GJ
Tel : 07901 864 742 - Email : daniel@dcarchitectural.org