This drawing is copyright.



PROPOSED FRONT ELEVATION

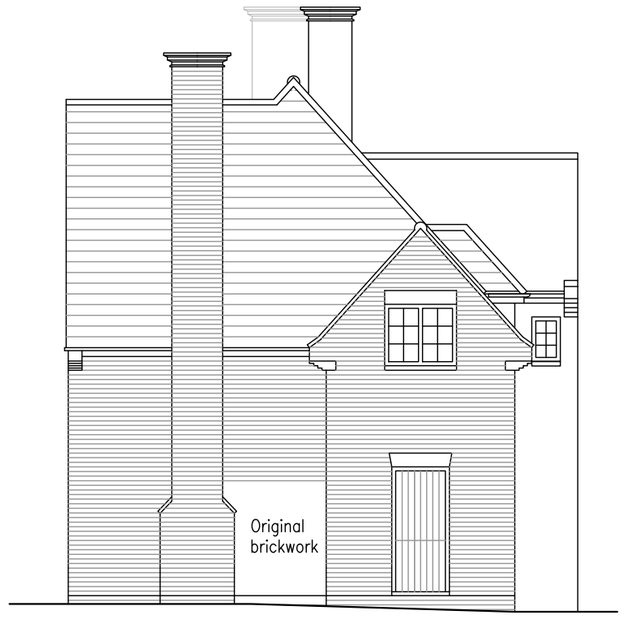

PROPOSED SIDE ELEVATION

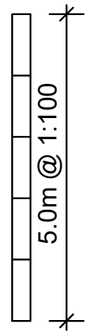



PROPOSED SIDE ELEVATION



PROPOSED REAR ELEVATION

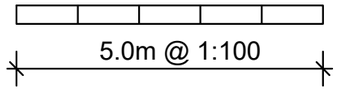

AT Design (Welwyn) Ltd
Architectual Design Services
22 School Lane, Welwyn, Herts AL6 9PH
Tel: 07931703297 - email: adamtrigg@hotmail.com

Title; Proposed extension
Glebe House
Ashanger Lane, Clothall
Herts, SG7 6RE
Proposed elevations

Rev. Description. Date.

Scale : 1:100 @ A3
Date : April 2017
Drawn by: AT

Drg.No: AT494-24