


[illegible]

Project/Client:	Project No:
56 Waysbrook	Project Number
	Dwg No:
	A101
	Rev:
Drawing:	Scale:
Existing Elevations	1 : 50 @A1
	Drawn By: Date:
	Author
	Checked By: Date:
	Checker

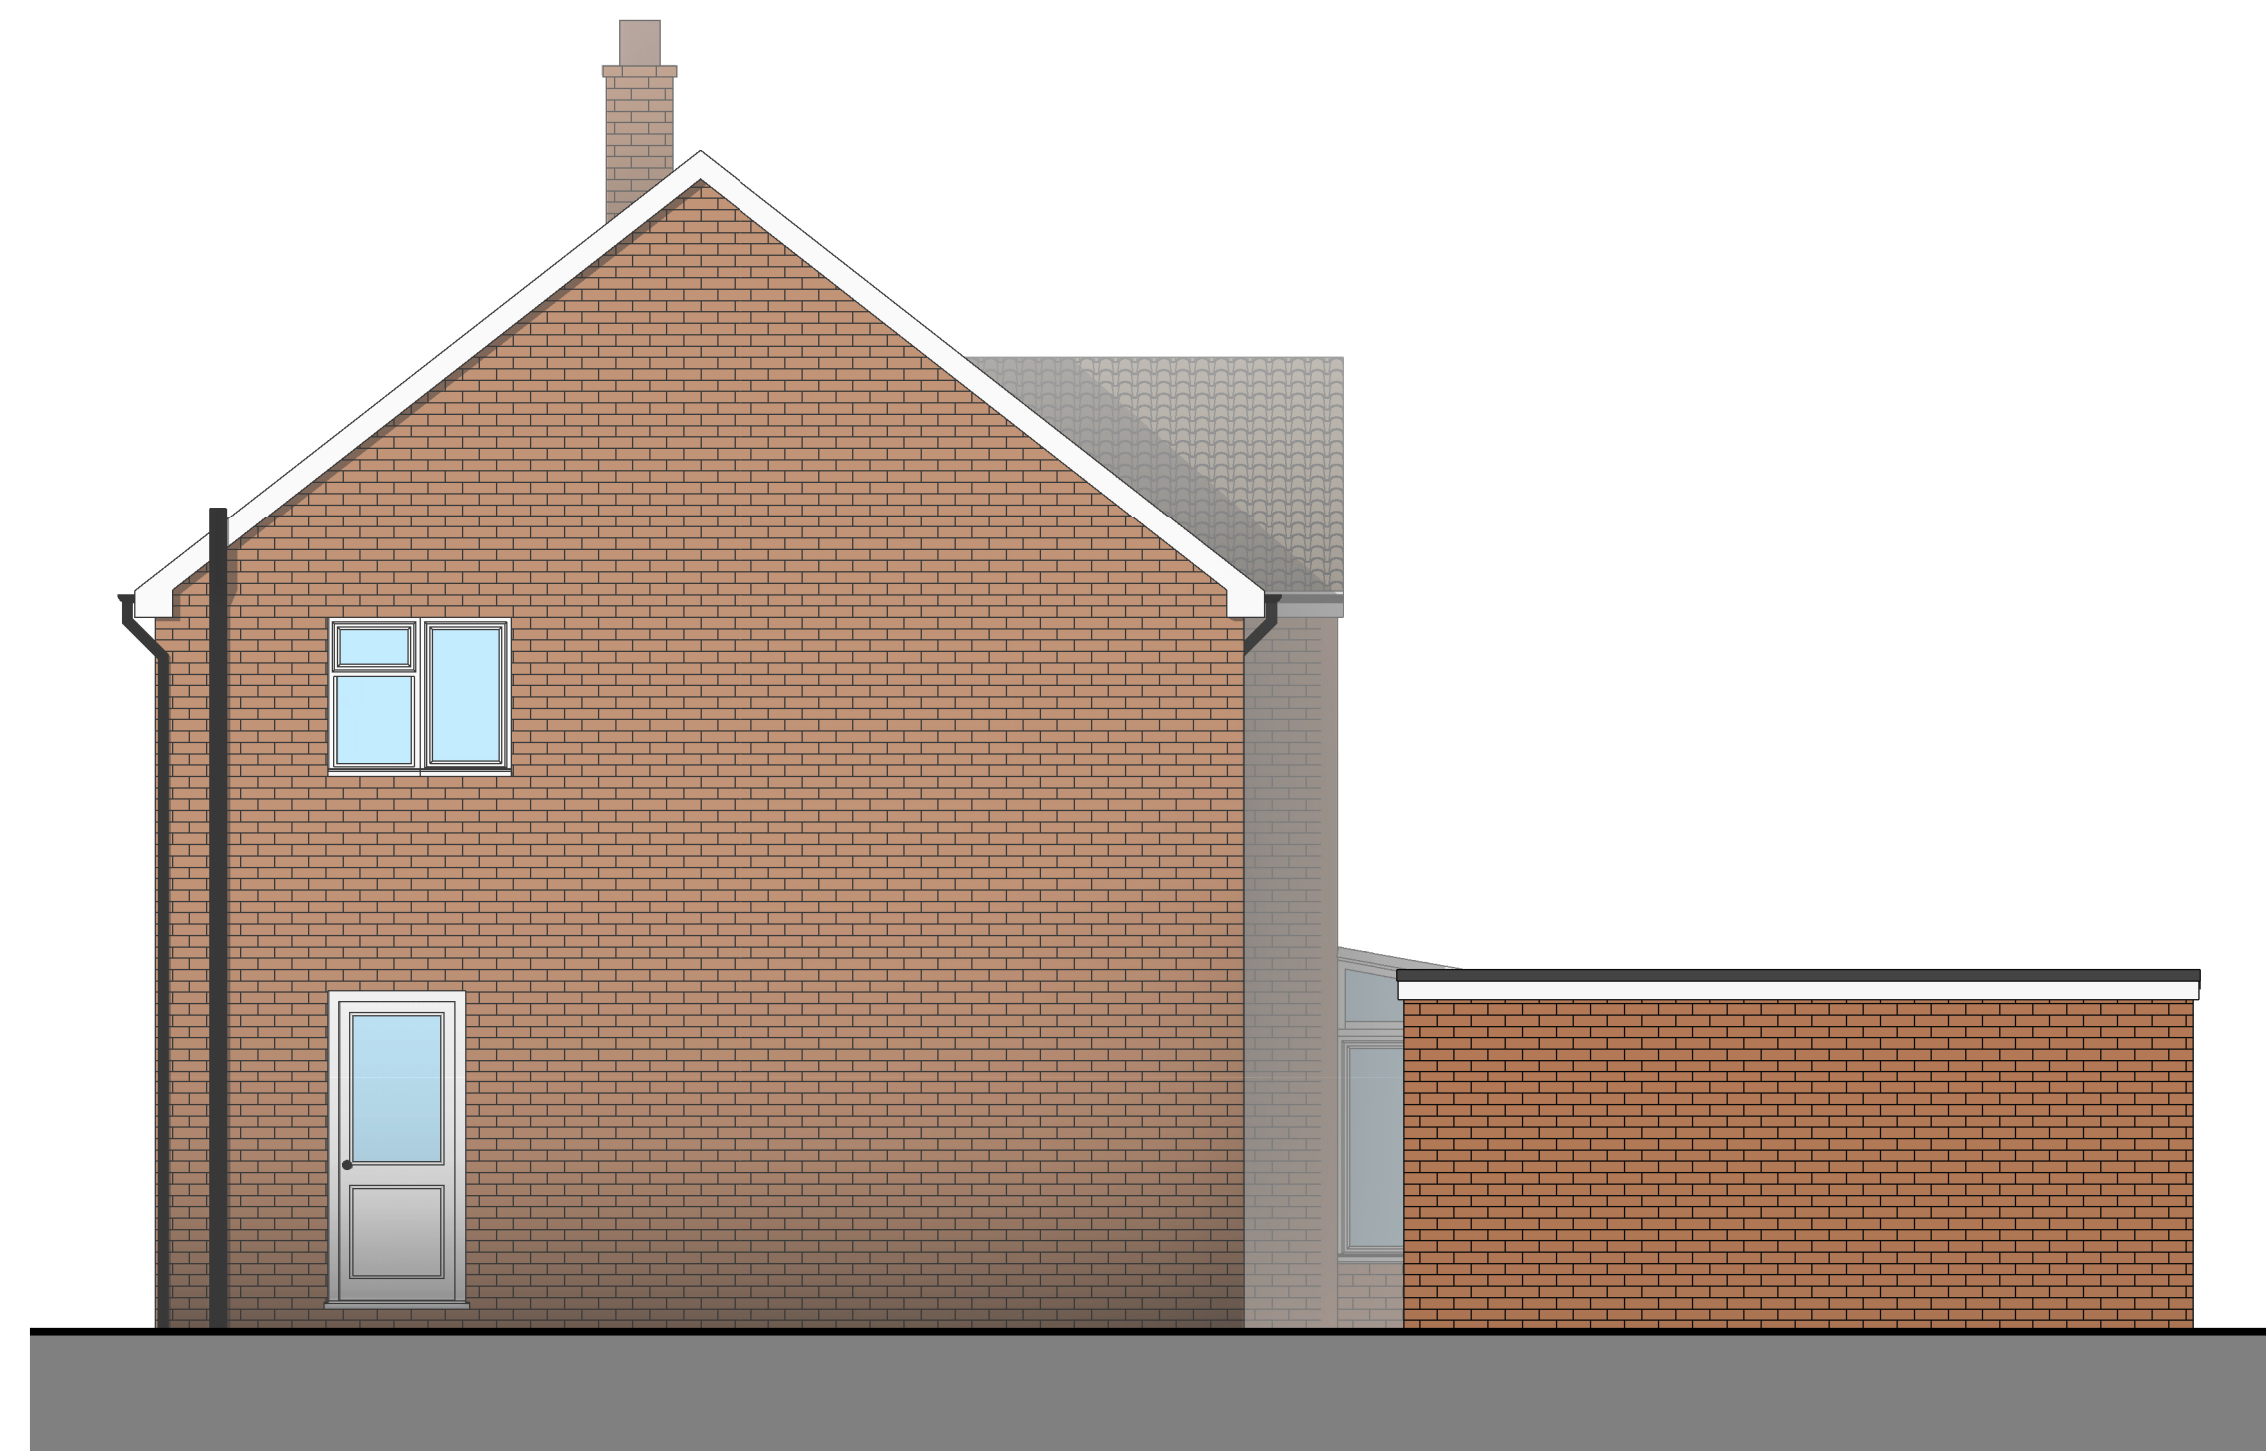

D.Chandler Architectural Design Ltd
61 Gernon Road, Letchworth, Hertfordshire, SG6 3HS
daniel@dcarchitectural.org - Tel: 01462 640650 - M: 07901864742