



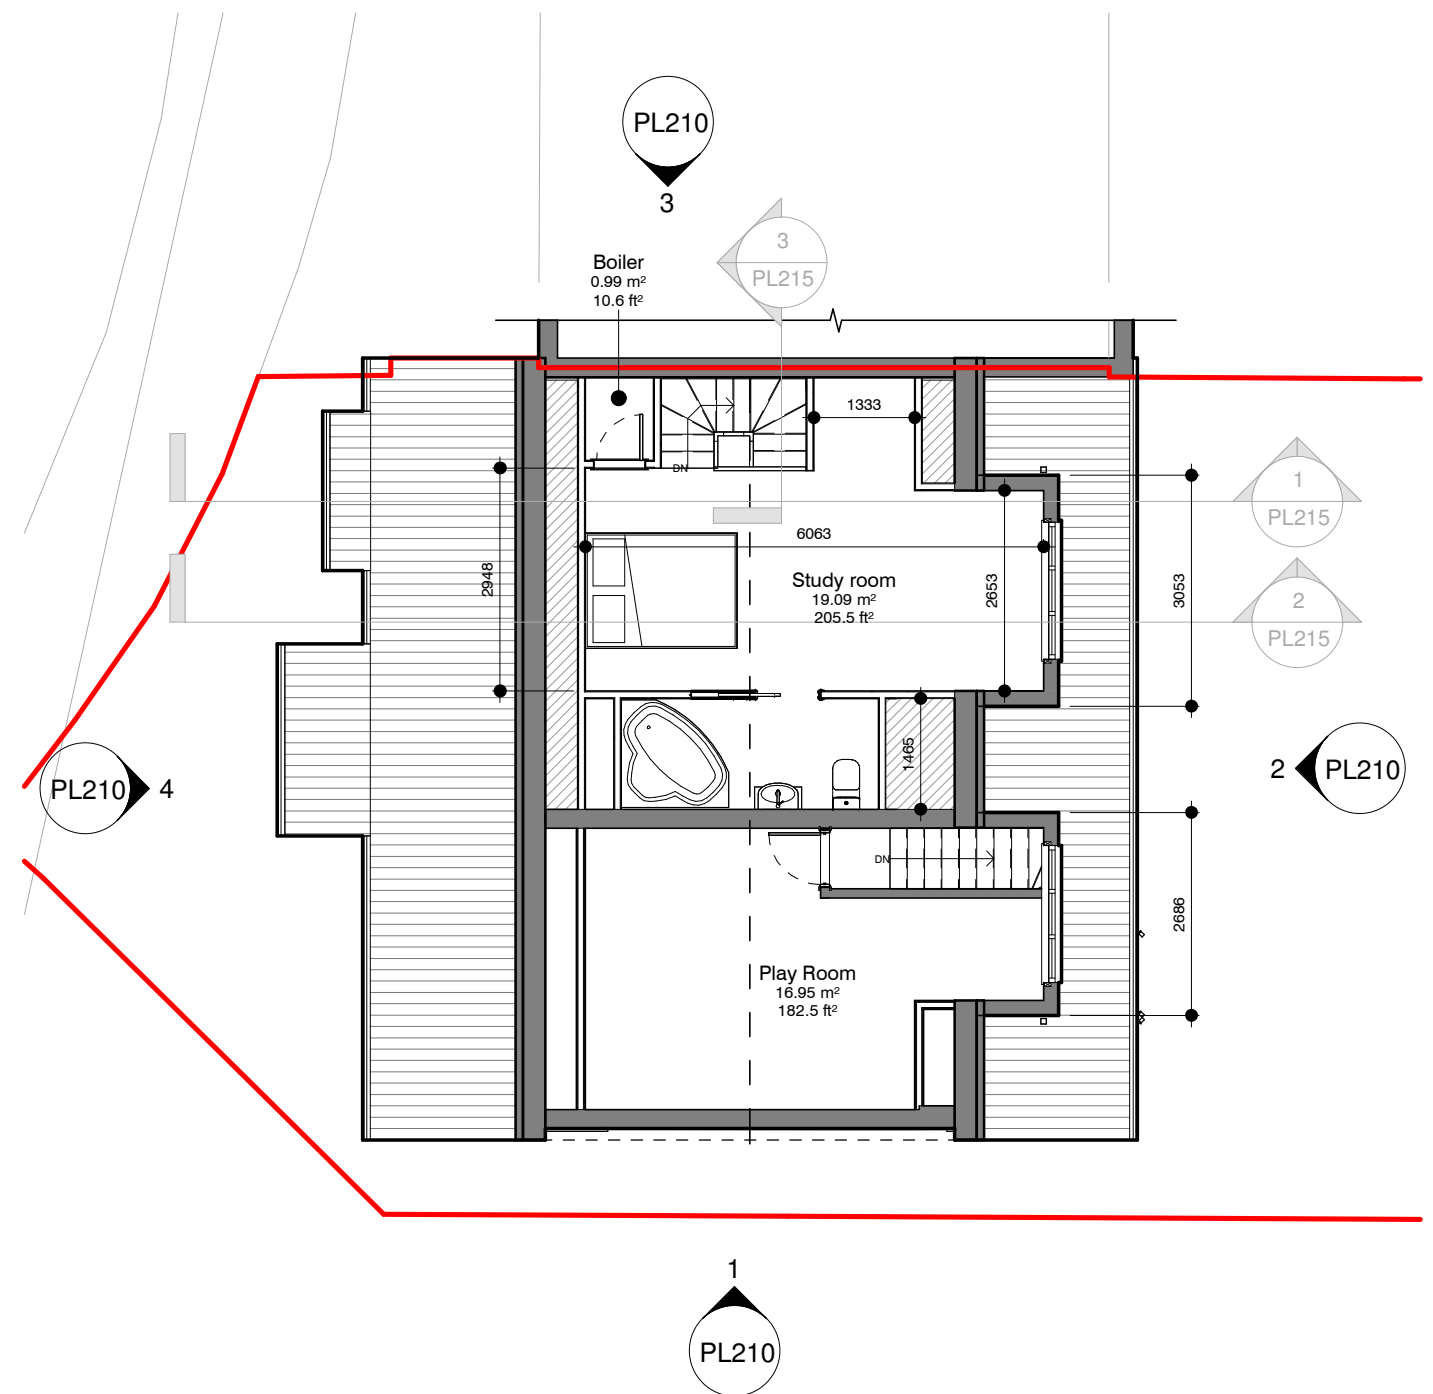

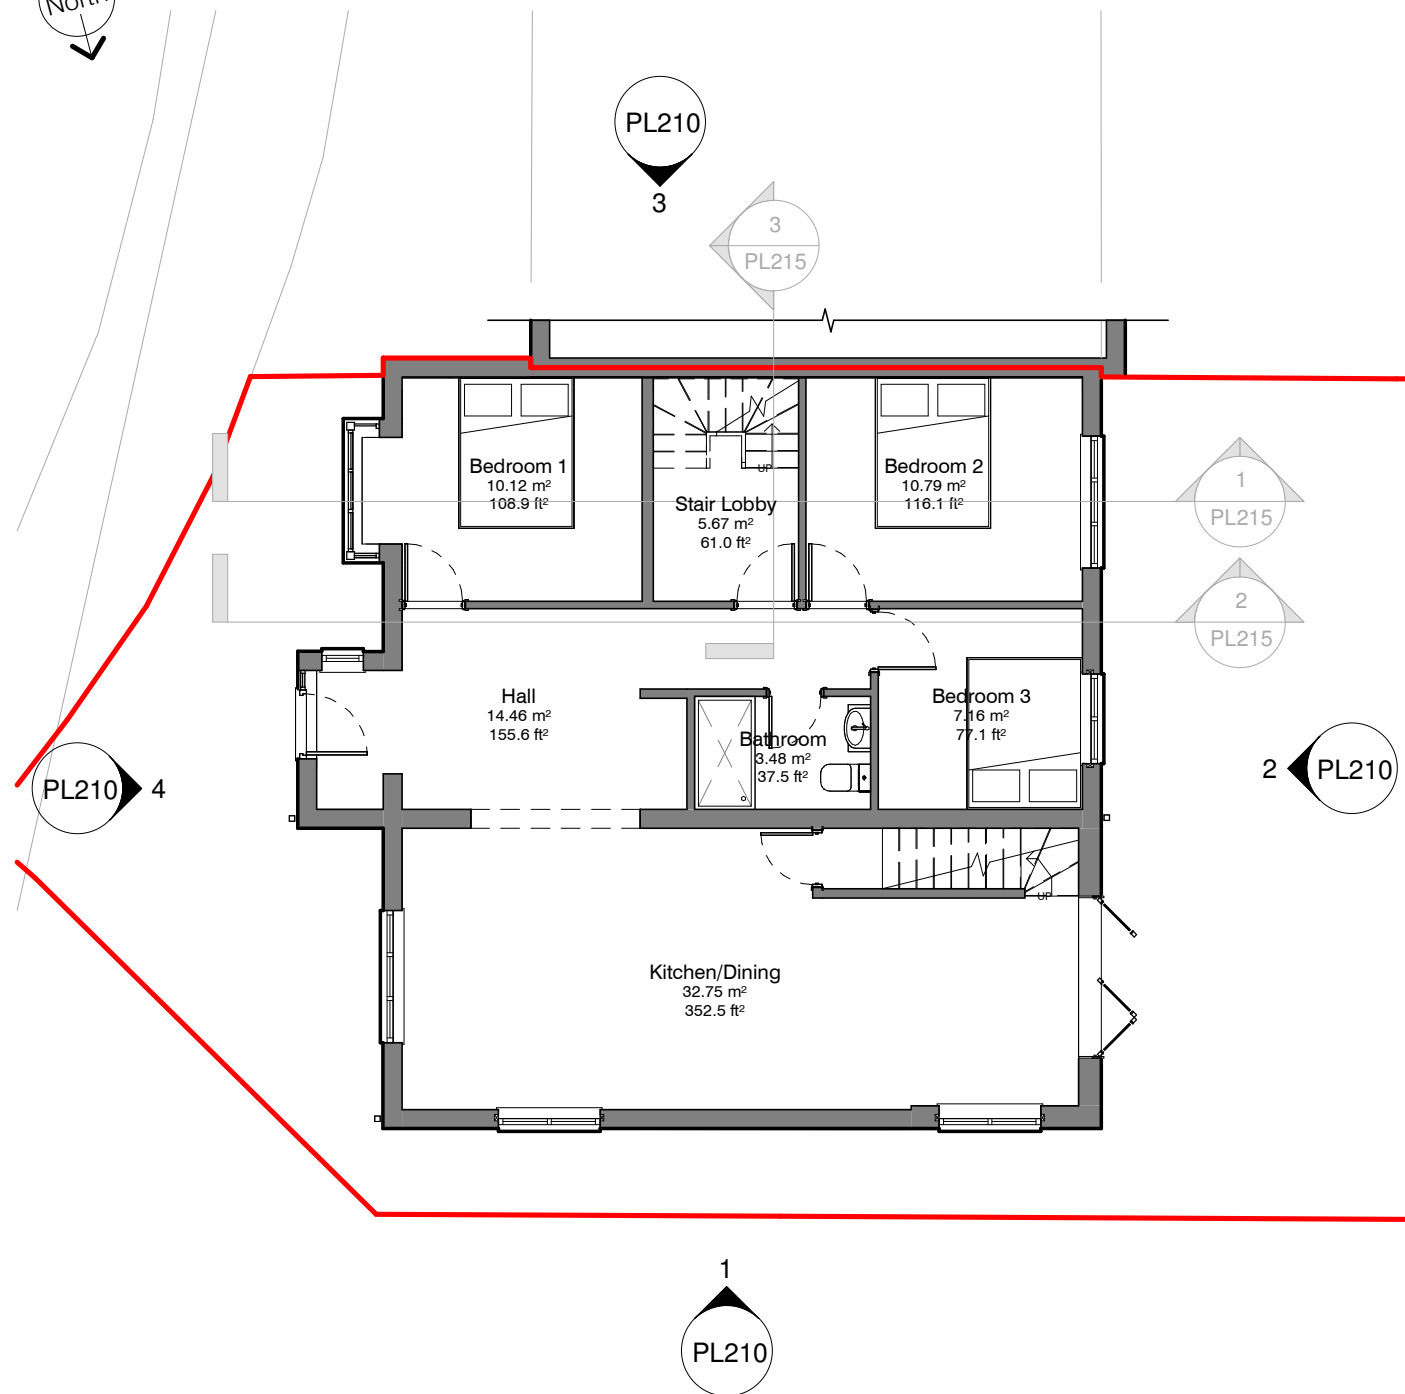

PicklePlanning

1 Sale Drive-
Baldock-SG7 6NS
07843238113
pickleplanning@gmail.com
www.pickleplanning.co.uk

The copyright of this drawing is vested with the author and must not be copied or reproduced without consent. Figured dimensions only to be taken from this drawing. All contracts must visit the site and be responsible for checking all setting out dimensions and notifying the author of any discrepancies prior to commencing work. No responsibility is accepted for errors or omissions. The author is not responsible for any errors or omissions.

1 Sale Drive-
Baldock-SG7 6NS
07843238113
pickleplanning@gmail.com
www.pickleplanning.co.uk

