



2
PL101

Section 1 - Existing
1 : 50 @A3

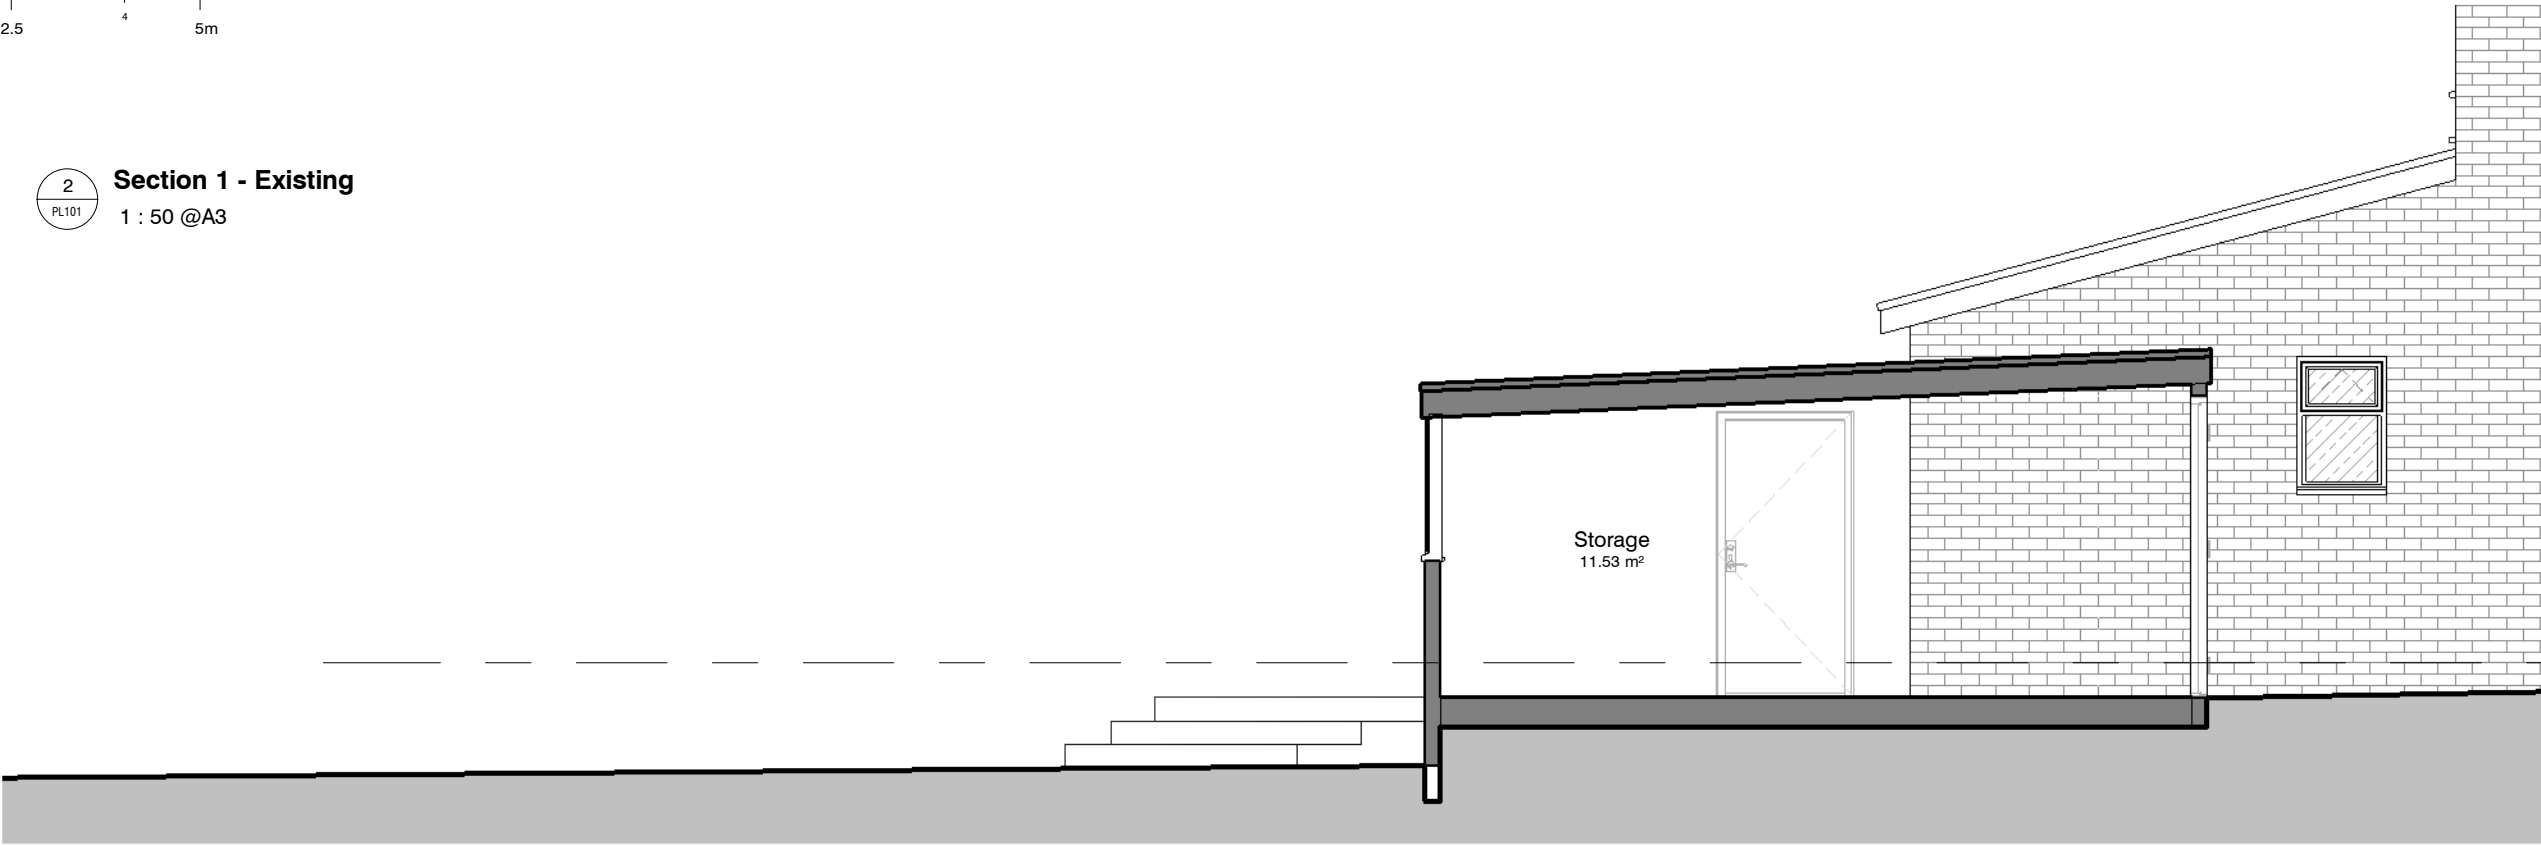

1
PL201

Section 1 - Proposed
1 : 50 @A3

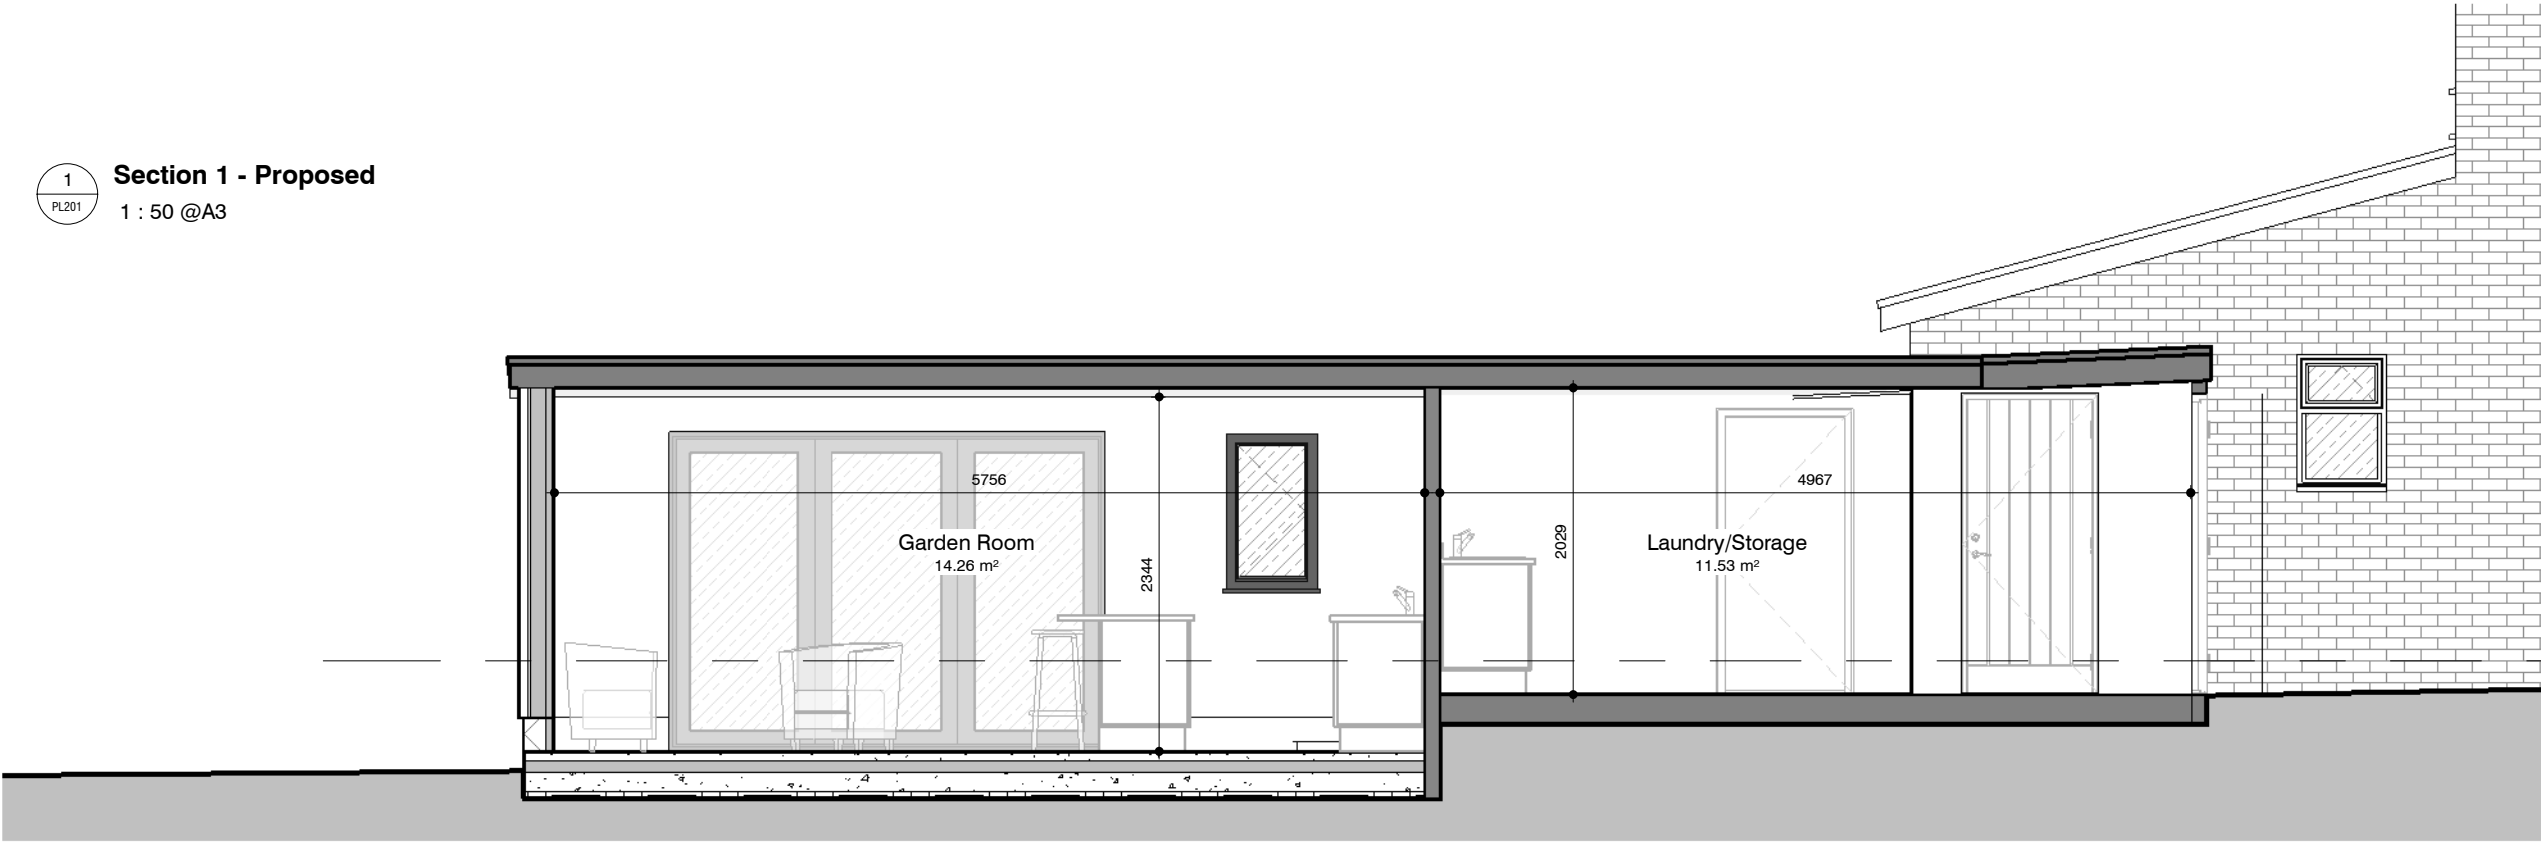

Client:	James Ward	Title:	Proposed Sections	Project number:	JW-2432	Drawing number:	PL216	Revision:	A	Revisions:	Rev A	Description ISSUED FOR COMMENT PLANNING ISSUE	Date 27.01.25 09.02.25	 PicklePlanning	1 Sale Drive- Baldock-SG7 6NS 07843238113 pickleplanning@gmail.com www.pickleplanning.co.uk		
Address:	10 Byrd Walk, Baldock	Status:	PLAN	Scale:	1 : 50@A3	Drawn by:	Author	Date:	09/11/19								
Sheet Size - A3		The copyright of this drawing is vested with the author and must not be copied or reproduced without consent. Figures and dimensions are to be taken from this drawing. All contractors must visit the site and be responsible for checking all building regulations and notifying the author of any discrepancies prior to any manufacture or construction work. Note this drawing will only be to scale at listed sheet size.															

