


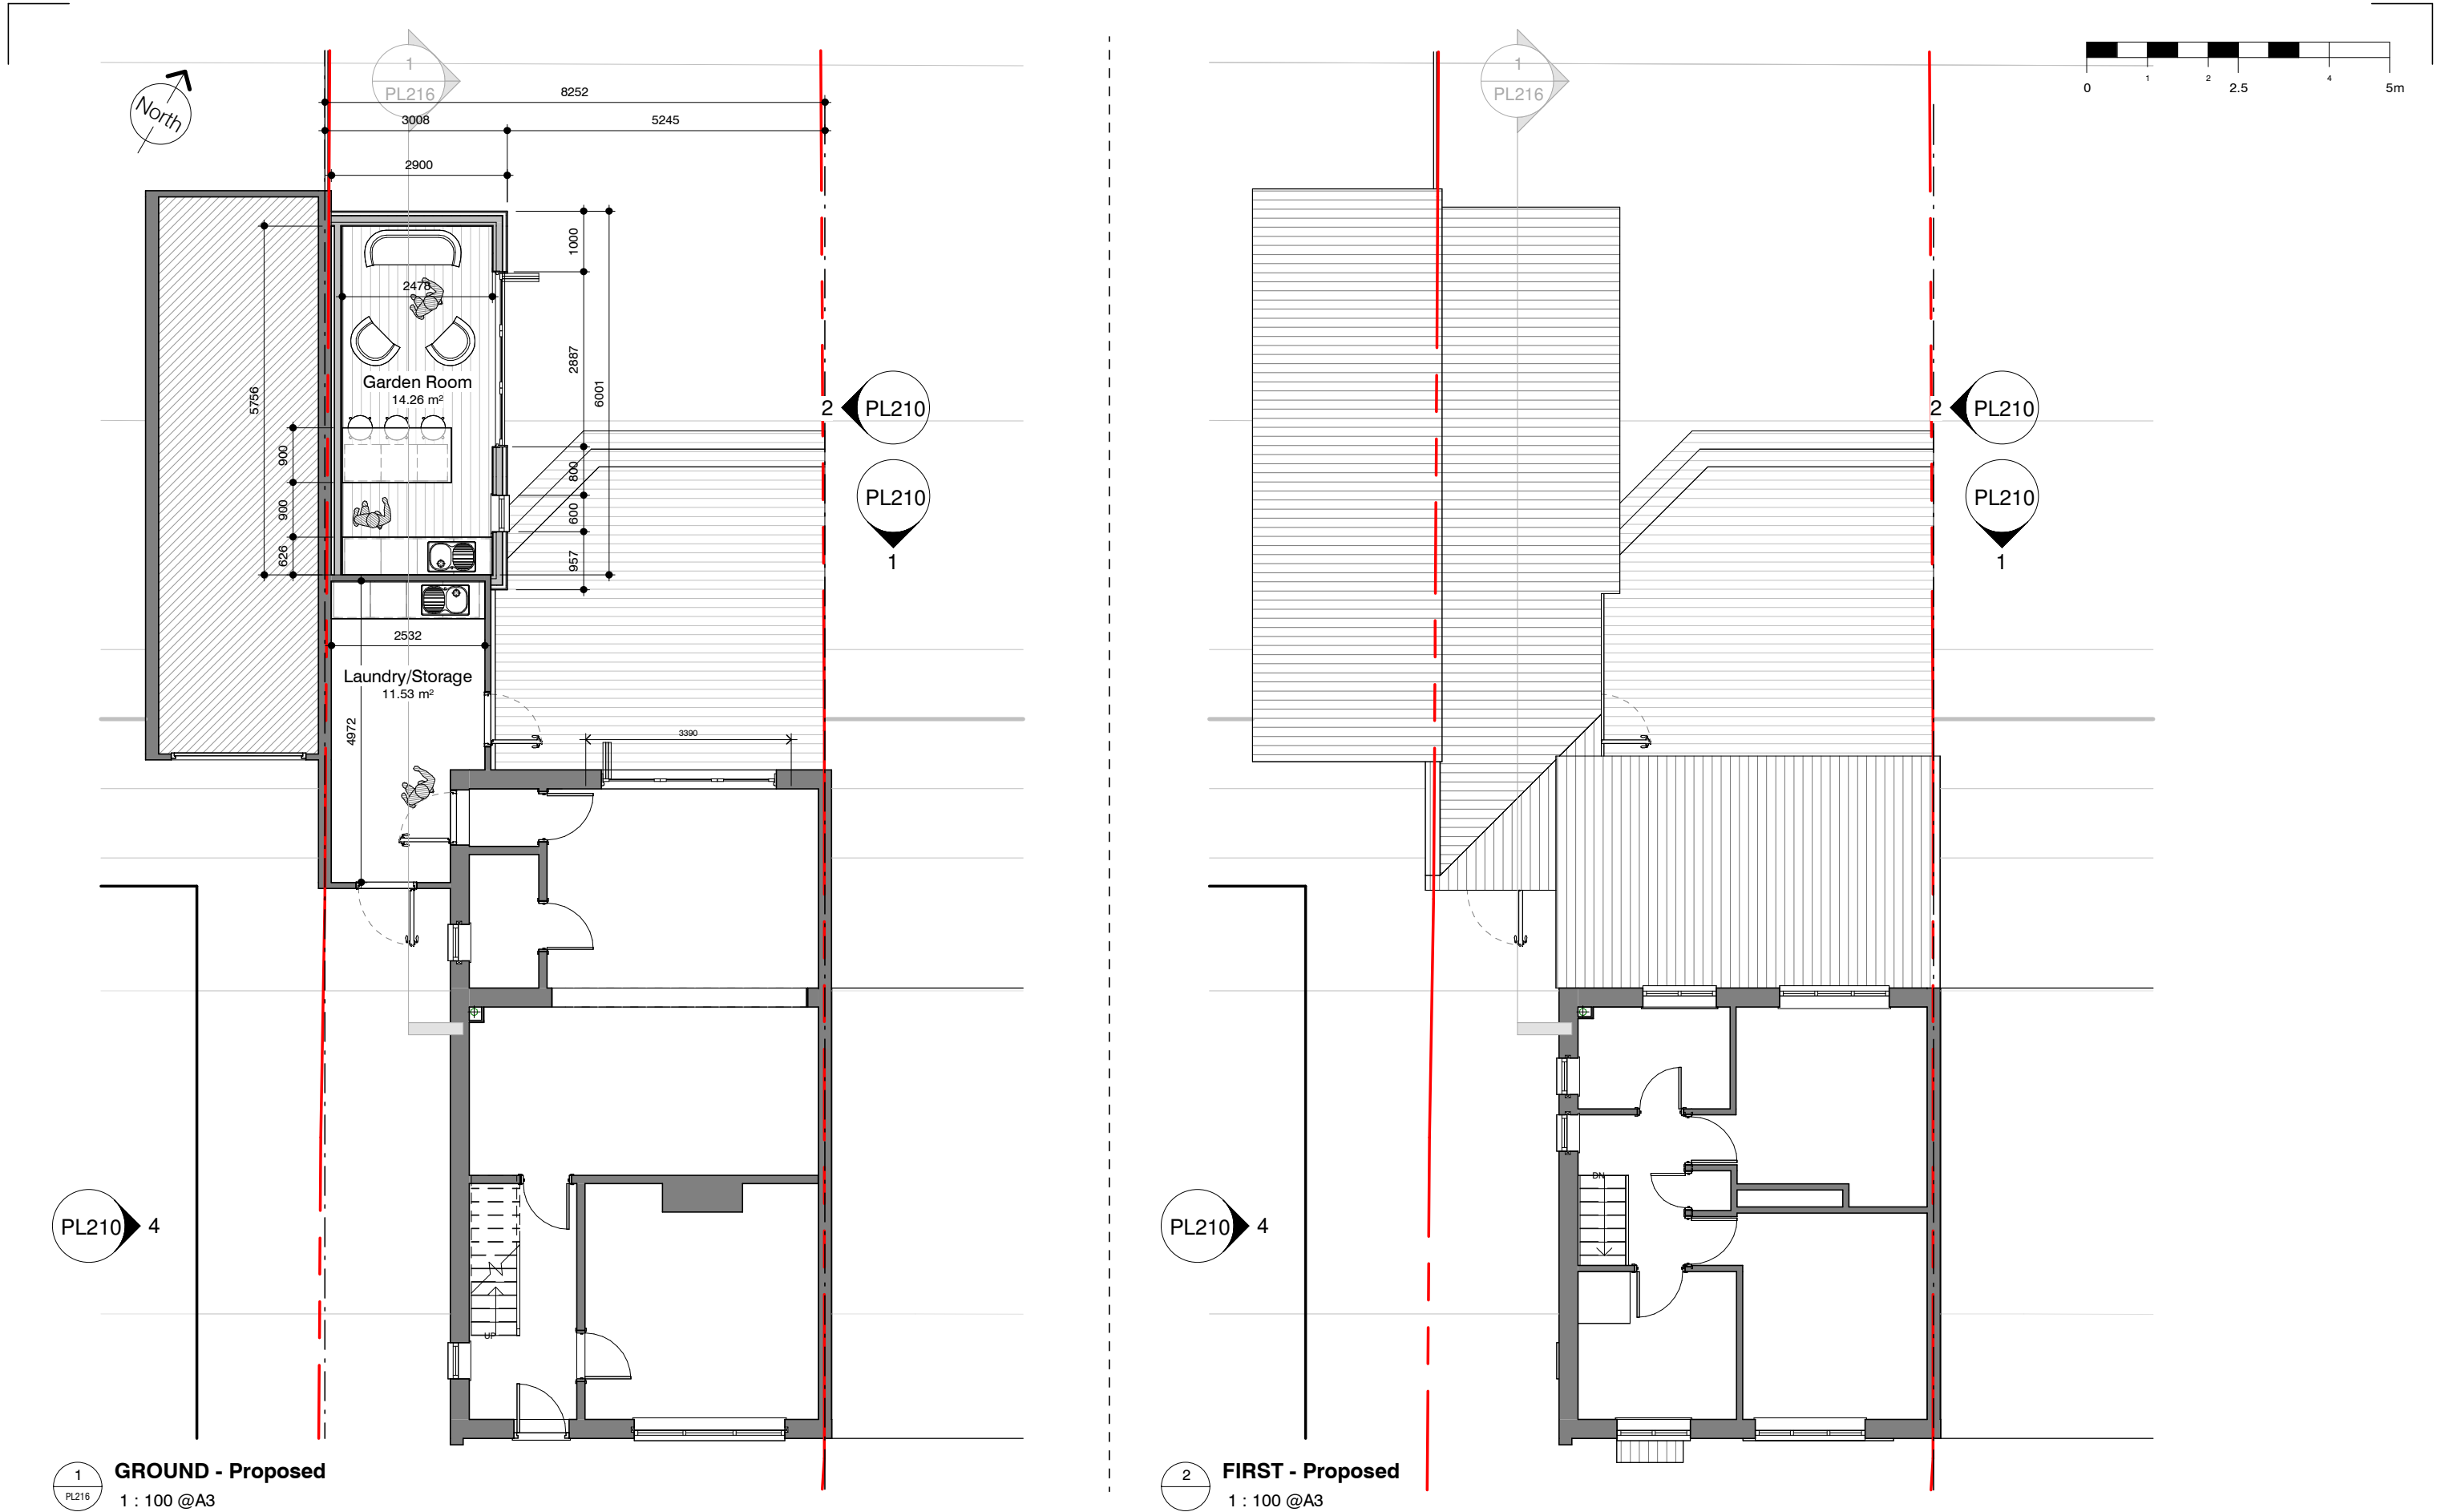

Client: James Ward 10 Byrd Walk, Baldock		Title: Proposed Plans		Project number: JW-2432		Drawing number: PL201		Revision: A		Revisions: Rev - A Description ISSUED FOR COMMENT PLANNING ISSUE		Date 27.01.25 09.02.25		 PicklePlanning	1 Sale Drive- Baldock-SG7 6NS 07843238113 pickleplanning@gmail.com www.pickleplanning.co.uk 
Address: 10 Byrd Walk, Baldock		Status: PLAN		Scale: 1 : 100@A3		Drawn by: Author		Date: 14/12/20							

Sheet Size - A3

The copyright of this drawing is vested with the author and must not be copied or reproduced without consent. Figures dimensions only to be taken from this drawing. All contractors must visit the site and be responsible for checking all building regulations and notifying the author of any discrepancies prior to any manufacture or construction work. Note this drawing will only be to scale at stated sheet size.