


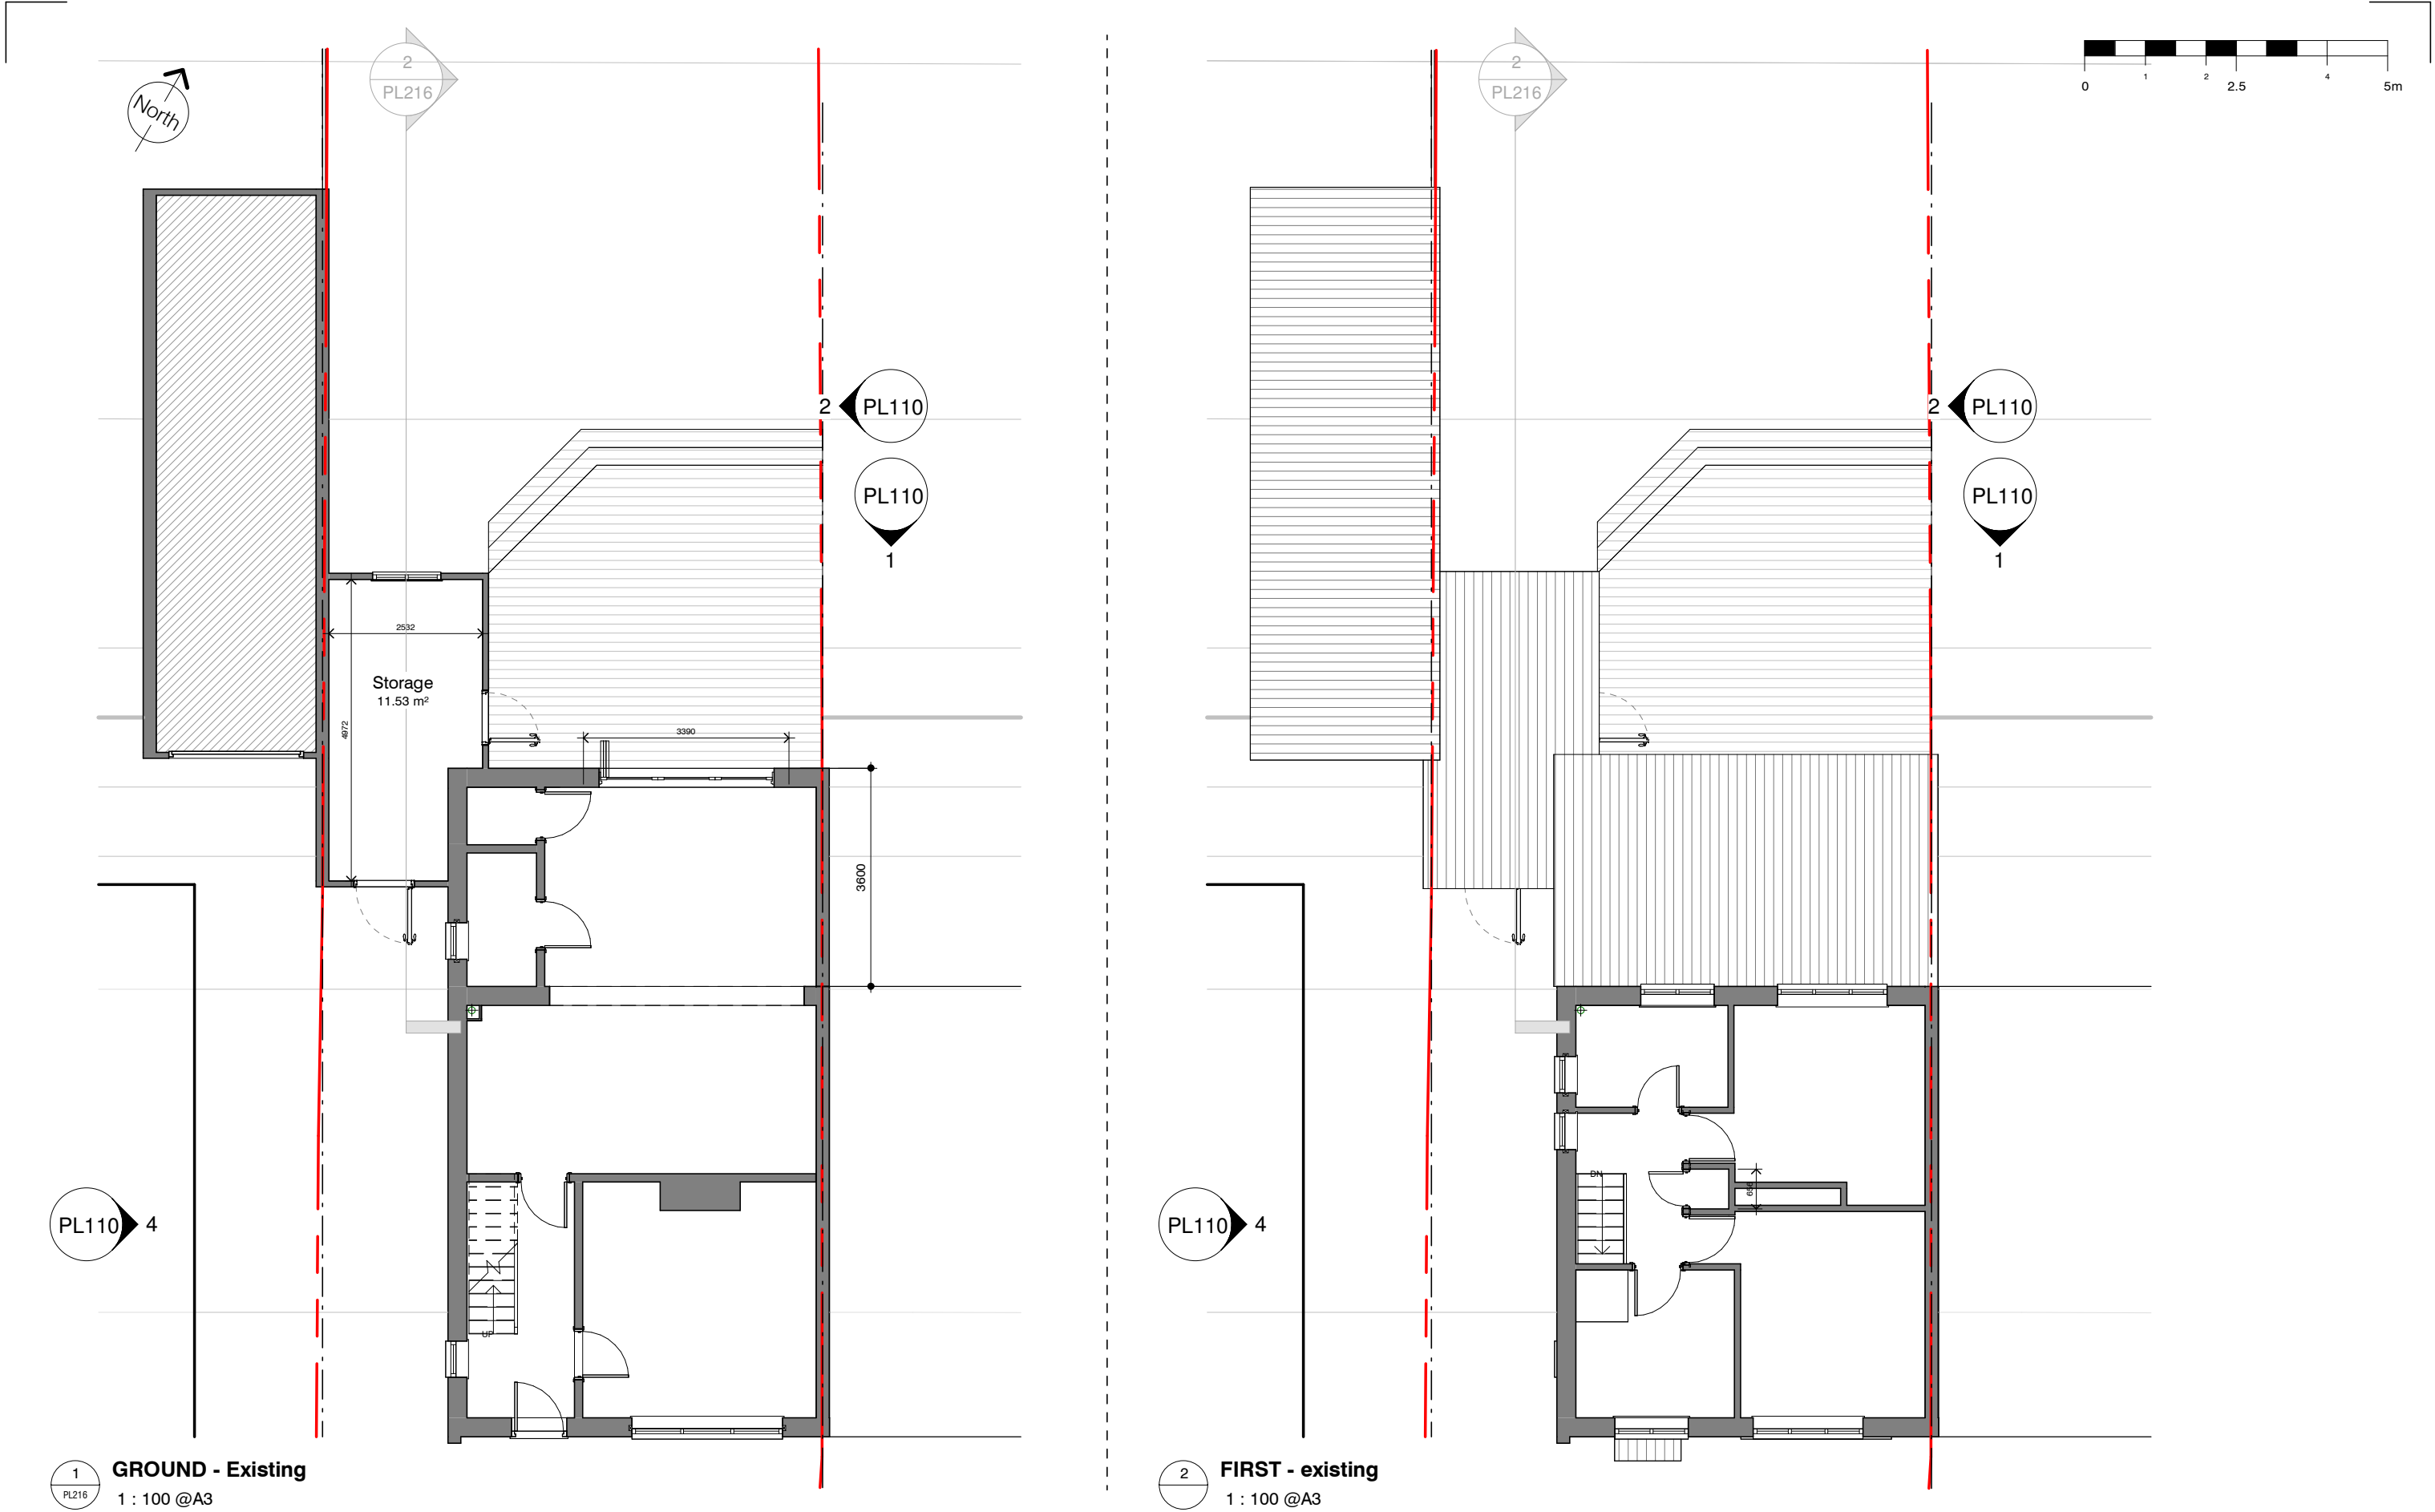

Client: James Ward		Title: Existing Plans		Project number: JW-2432		Drawing number: PL101		Revision: -		Revisions: Rev - Description PLANNING ISSUE		Date 09.02.25		 PicklePlanning 1 Sale Drive- Baldock-SG7 6NS 07843238113 pickleplanning@gmail.com www.pickleplanning.co.uk 
Address: 10 Byrd Walk, Baldock				Scale: 1 : 100@A3		Drawn by: Author		Date: 14/12/20						
Sheet Size - A3		Status: PLAN		The copyright of this drawing is vested with the author and must not be copied or reproduced without consent. Figured dimensions only to be taken from this drawing. All contractors must visit the site and be responsible for checking all building regulations and notifying the author of any discrepancies prior to any manufacture or construction work. Note this drawing will only be to scale at stated sheet size.										