



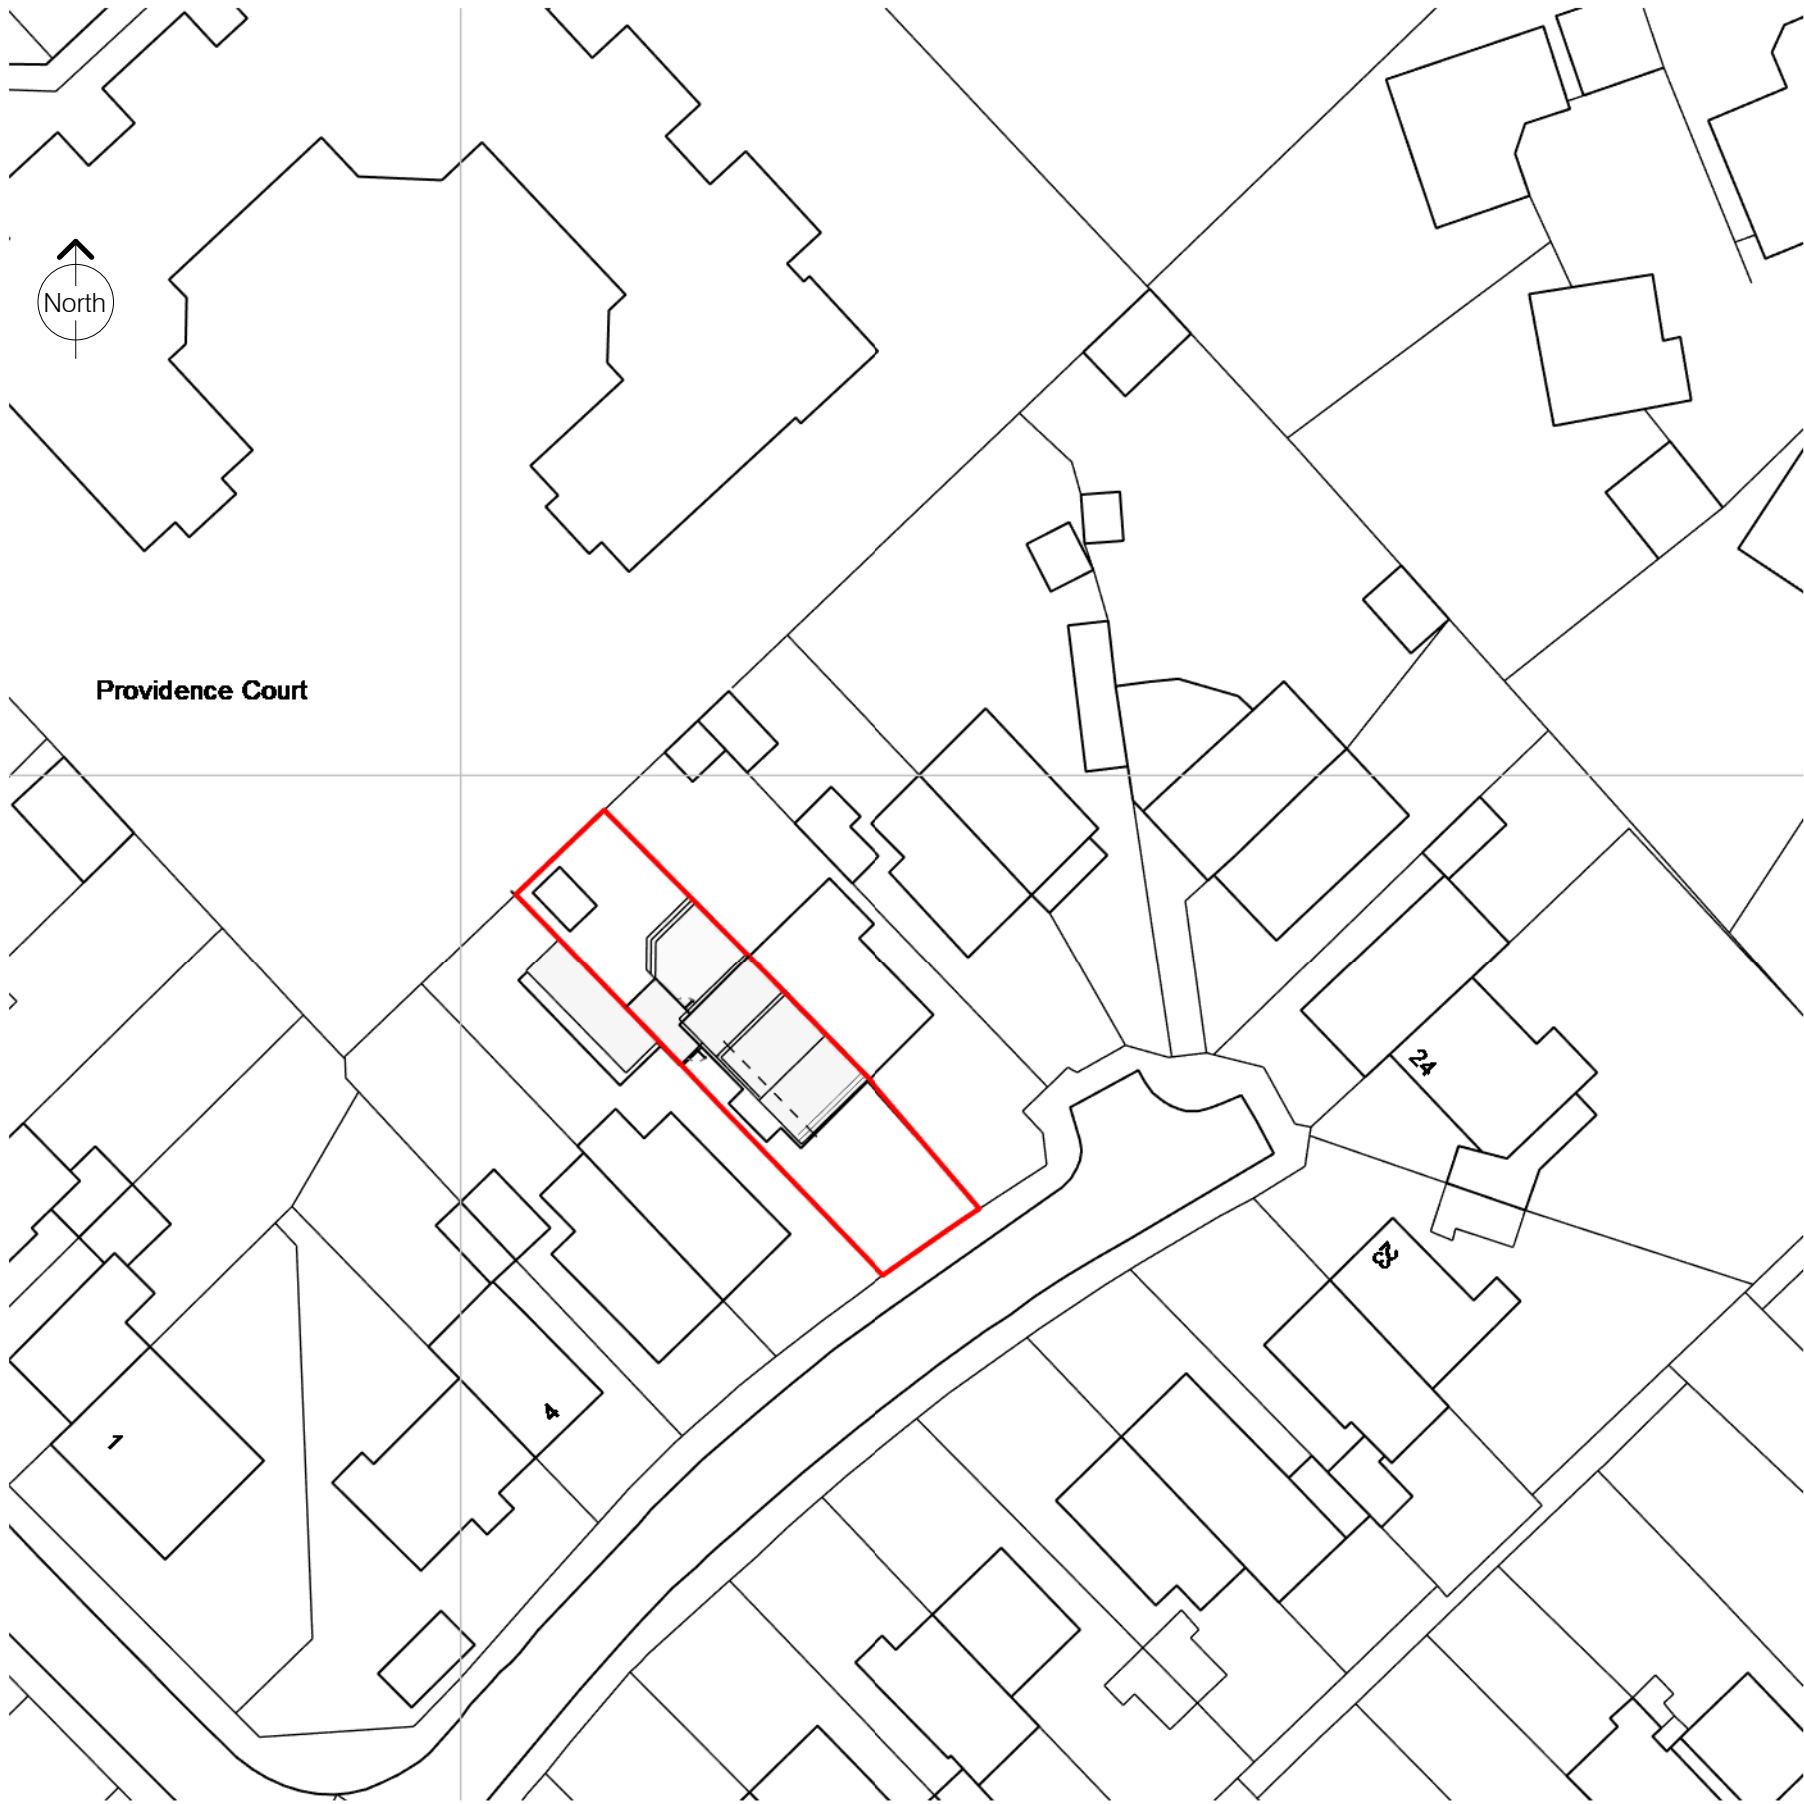

2 **BLOCK PLAN (existing)**
1 : 500 @A3

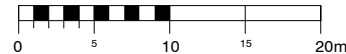

Ordinance Survey
Utmcentre.com



OS map ref: 100000
© Crown copyright and database right 2020
Ordnance Survey Licence 100049552
Reproduction by permission of the Ordnance Survey
without the prior permission of the Ordnance Survey



1 **Location Plan**
1 : 1250 @A3

 PicklePlanning 1 Sale Drive-Baldock-SG7 6NS 07843238113 - pickleplanning@gmail.com www.pickleplanning.co.uk		
Name James Ward		
Address: 10 Byrd Walk, Baldock		
Title Site Location Plan		
Dwg no. JW-2432 -PL001	Rev: -	
Status PLAN	Scale As indicated@A3	Date 01/13/19
Revisions Rev Description Date - PLANNING ISSUE 09.02.25		
The content of this drawing is the property of PicklePlanning and may not be copied in whole or part without formal consent.		