


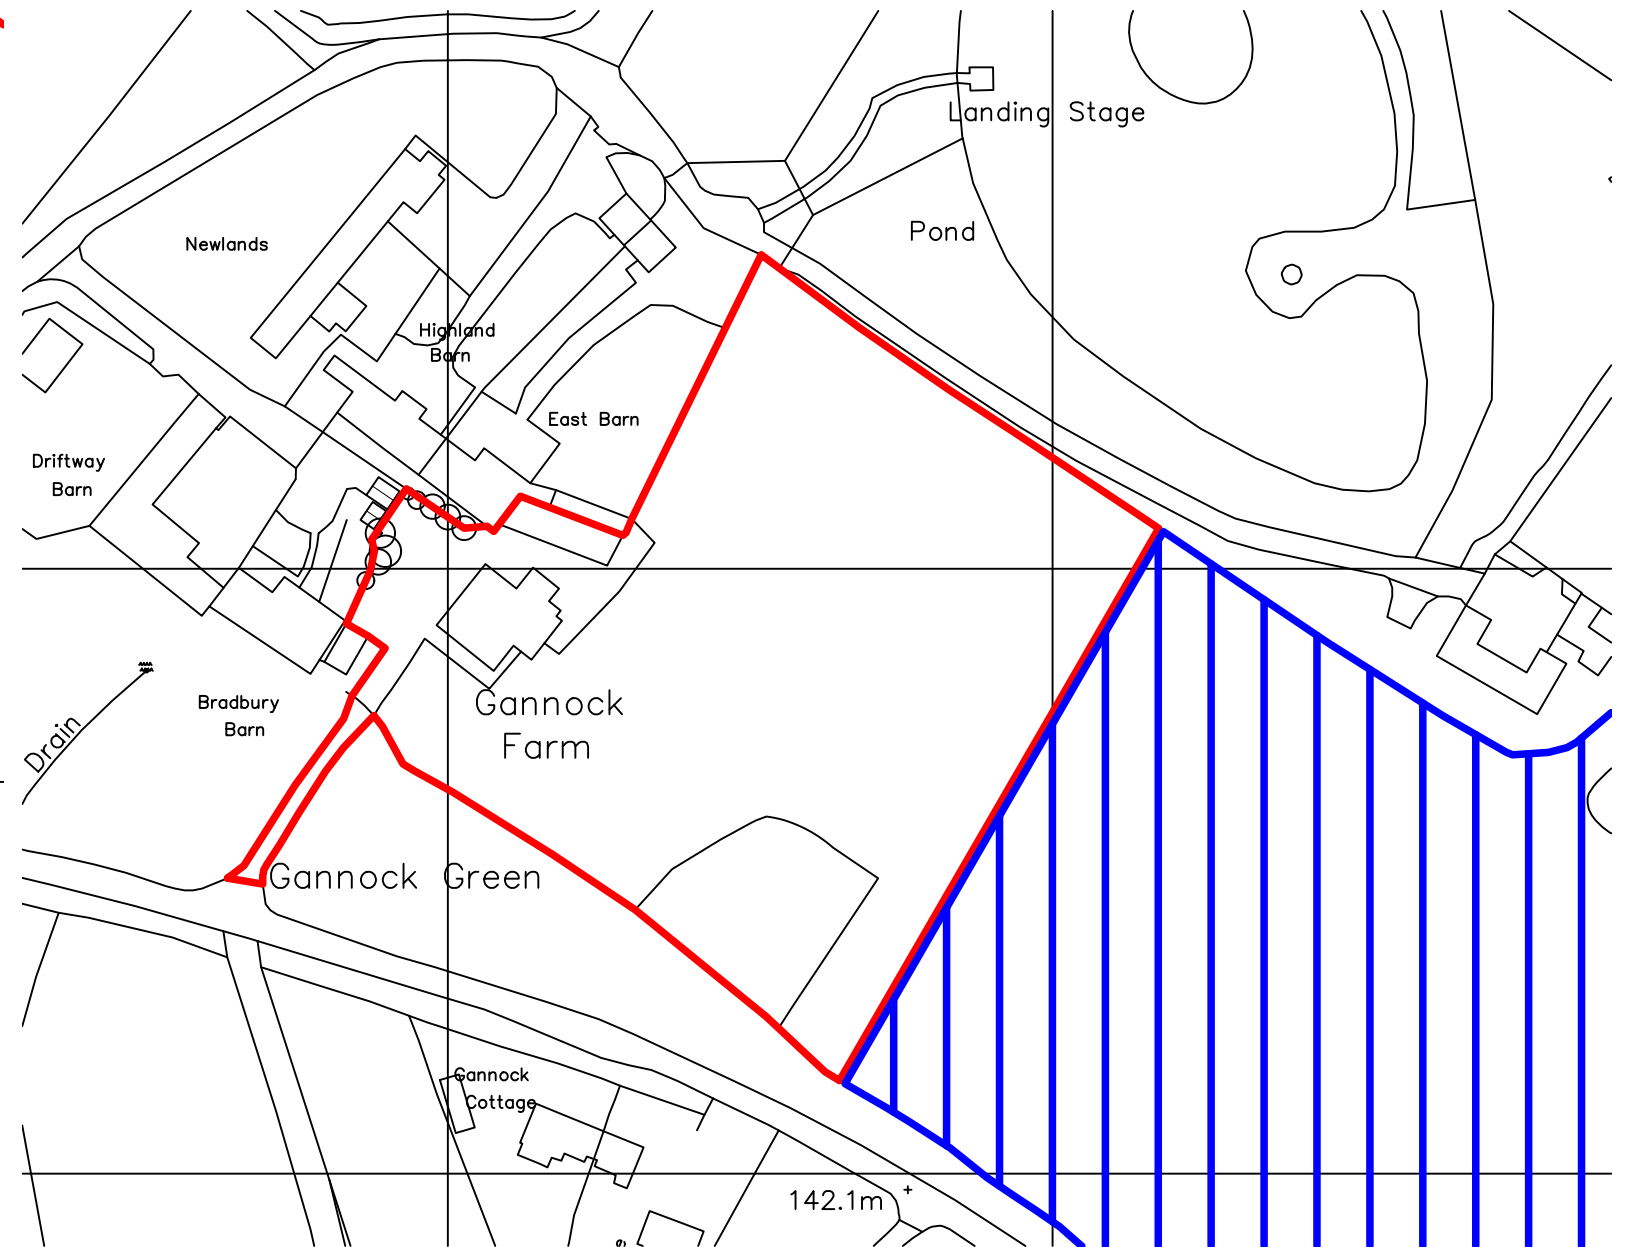

Location plan

*Alterations at
Gannock Farmhouse, Sandon
for Mr & Mrs Ashton*

Block and location plan - Porch

SCALE 1:1250 & 1:500 at A3 DWG No. 2420.02

DONALD PURKISS
ASSOCIATES
chartered architects

1A KING STREET
SAFFRON WALDEN, ESSEX CB10 1HE
TEL: 01799 523087 & 527202
E-mail: dpa@purkissarchitects.co.uk