



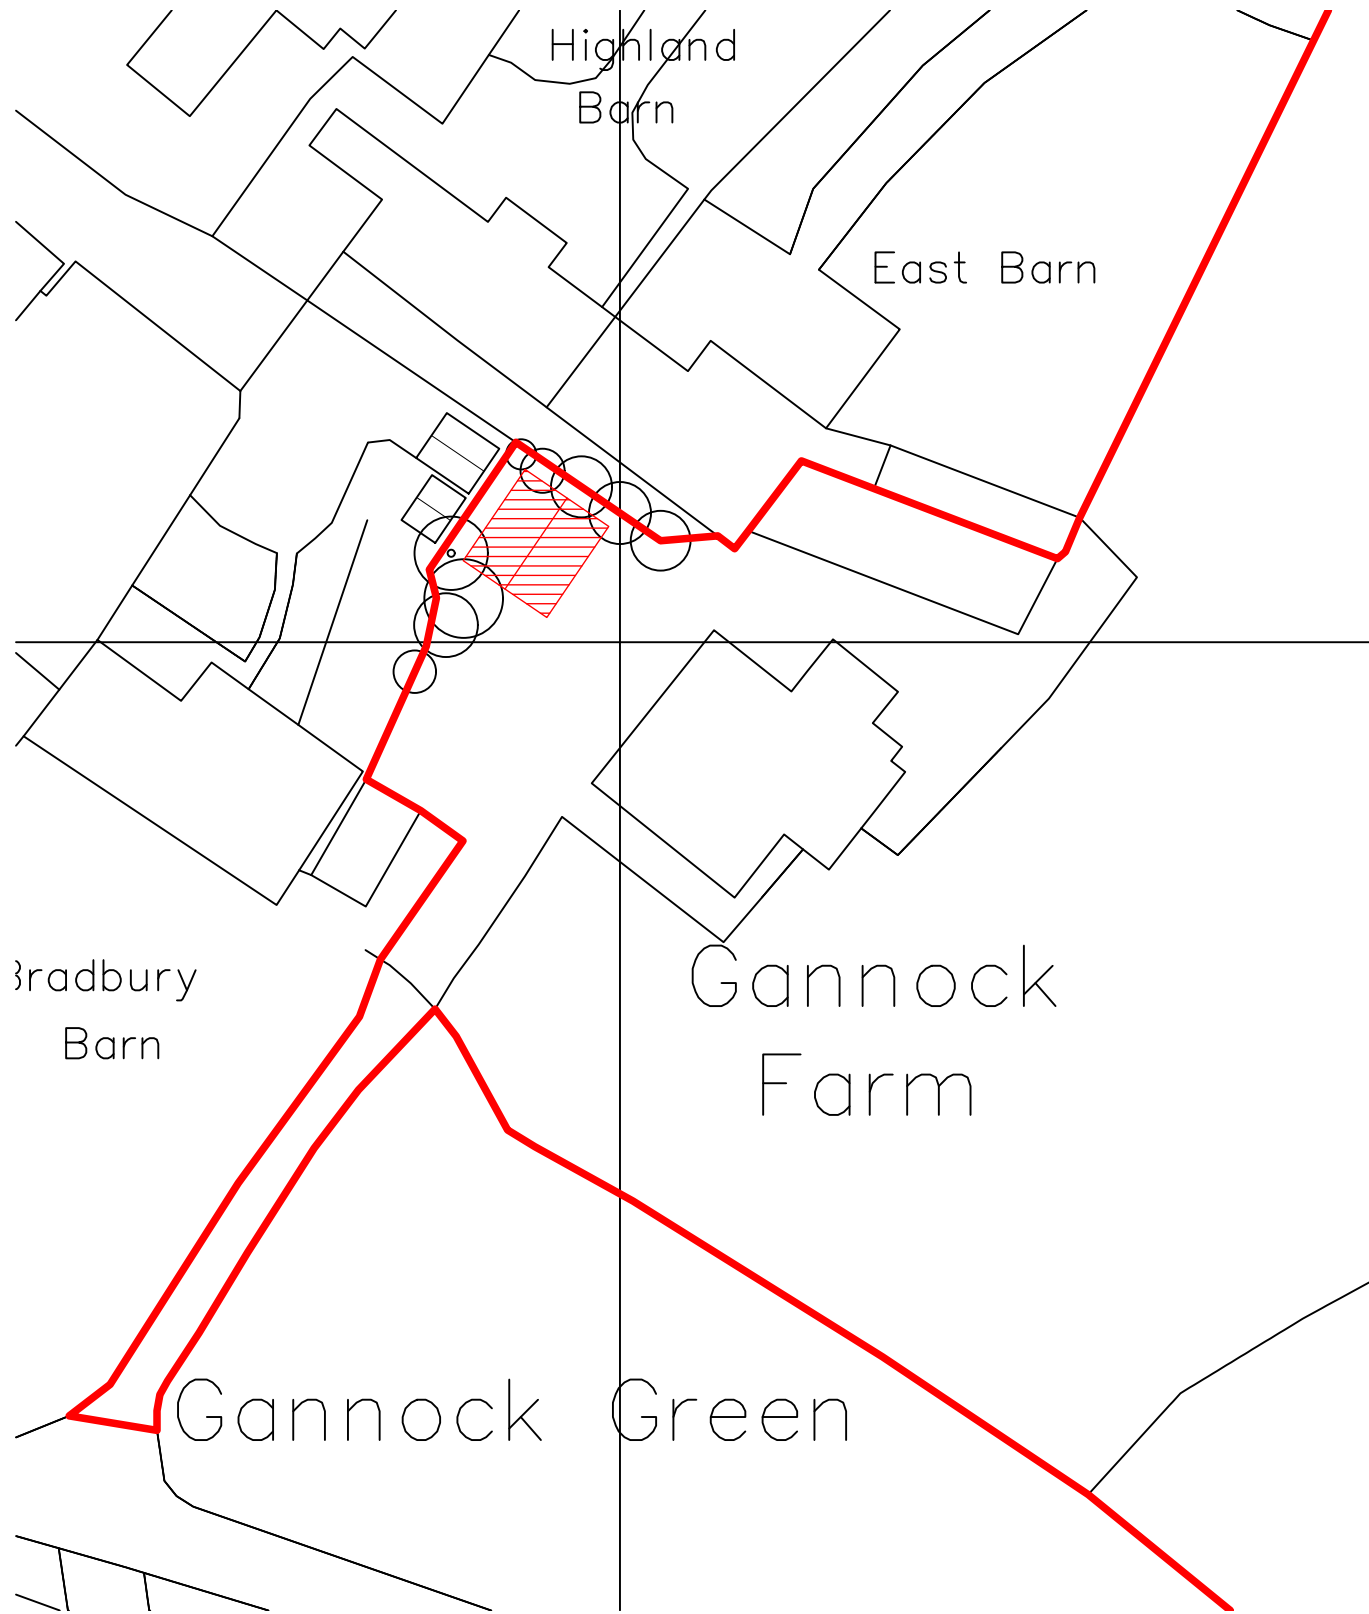

Block plan

1:500 0 10 20 30 40 50m

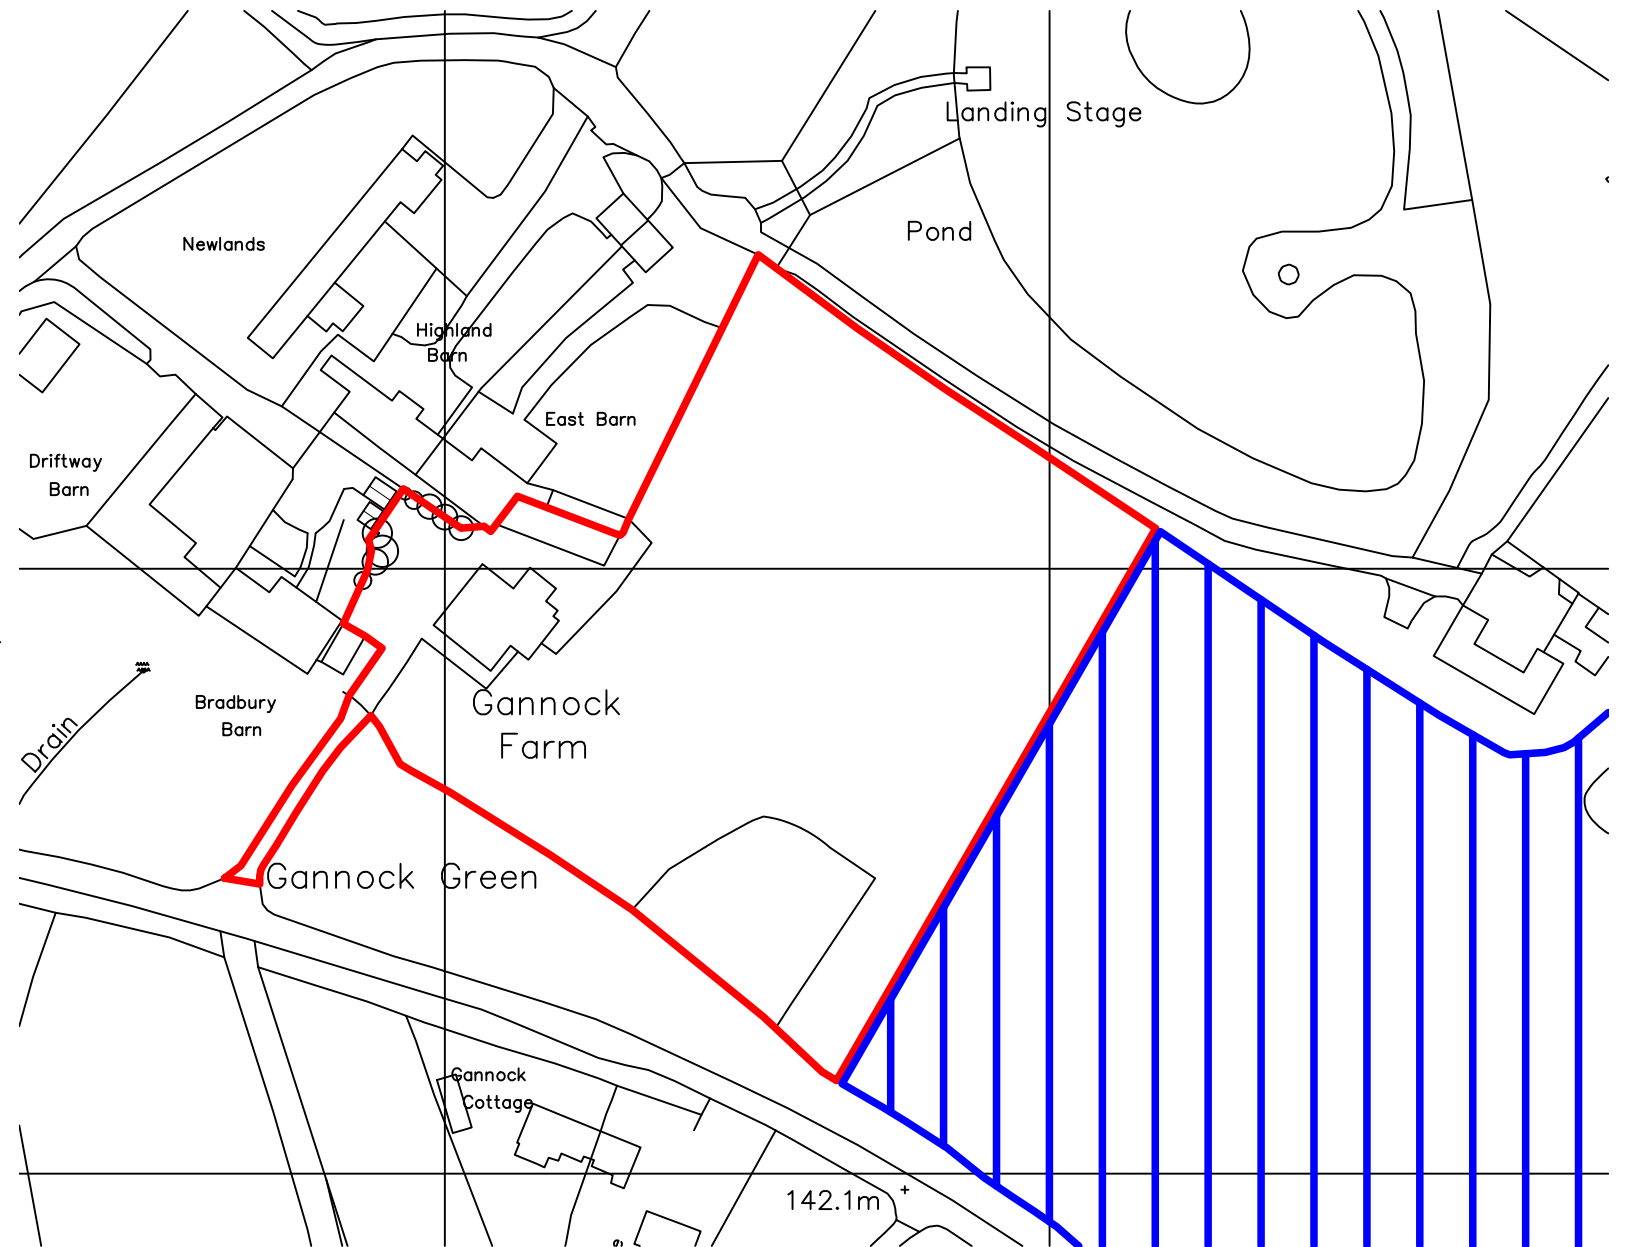

Location plan

1:1250 0 20 40 60 80 100m



Alterations at
Gannock Farmhouse, Sandon
for Mr & Mrs Ashton

Block and location plan - cart lodge

SCALE 1:1250 & 1:500 at A3 DWG No. 2420.03

DONALD PURKISS
ASSOCIATES
chartered architects

1A KING STREET
SAFFRON WALDEN, ESSEX CB10 1HE
TEL: 01799 523087 & 527202

E-mail: dpa@purkissarchitects.co.uk

Copyright - Donald Purkiss and Associates