


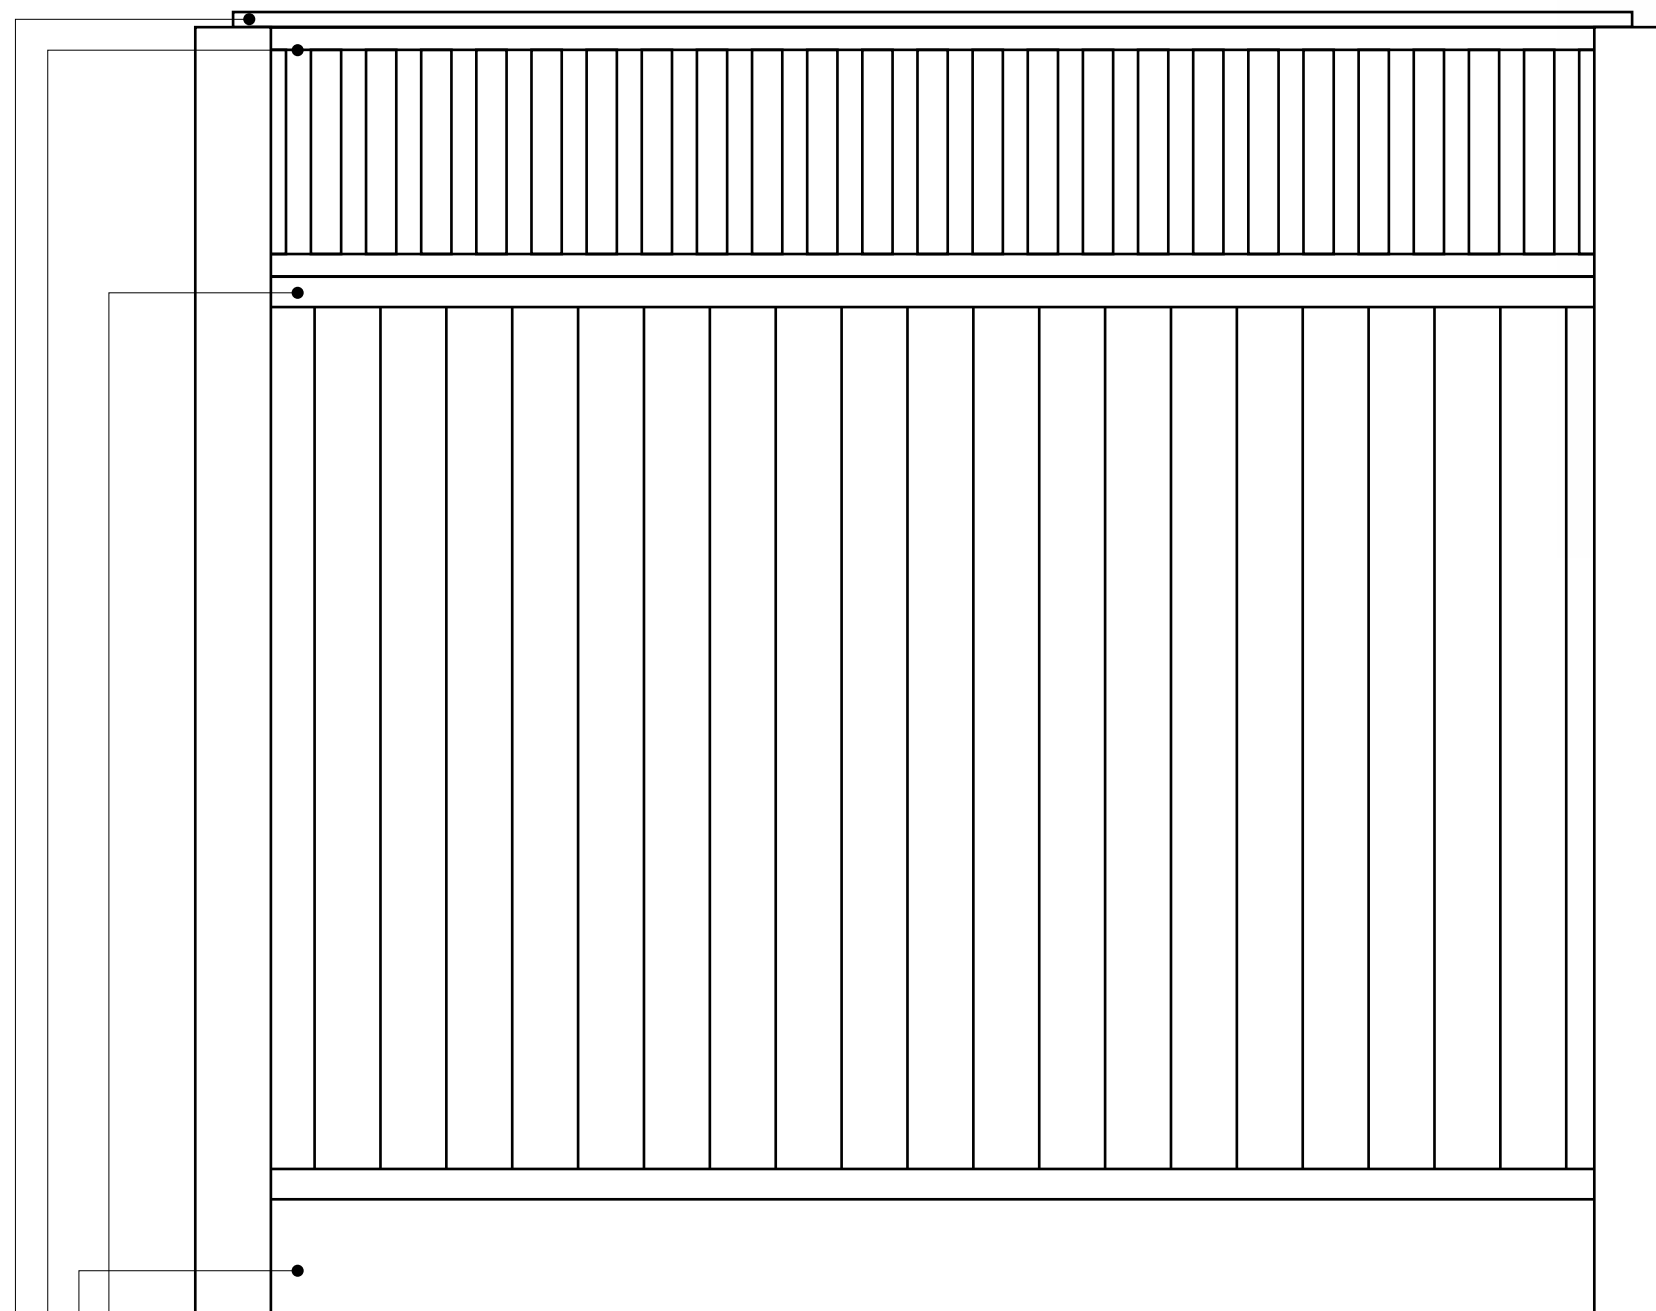

Fence Capping Rail

1.22m Flat Top Tongue And Groove Fence Panels from Jacksons Fencing  
<https://www.jacksons-fencing.co.uk/fencing/fencing-panels/tongue-and-groove-effect-flat-top>

0.33m Roman Topper Panel  
<https://www.jacksons-fencing.co.uk/fencing/secret-garden-collection/trellis-roman-topper>

Fence Gravel Board

Existing fence height is 1.6m overall, propped new fence height would be 1570mm plus gravel board



Suggested  
pedestrian  
gate style



MW GARDEN DESIGN

|                                                                           |                                                                         |
|---------------------------------------------------------------------------|-------------------------------------------------------------------------|
| Client                                                                    | James & Annette Laing<br>aomlaing@yahoo.co.uk/bonsaimasters@yahoo.co.uk |
| Title                                                                     | Fence details R2 V2                                                     |
| Scale                                                                     | 1:100@ A3                                                               |
| Date                                                                      | 15 January 2023                                                         |
| Drawing no.                                                               | 01                                                                      |
| Planning Ref                                                              | –                                                                       |
| All dimensions should be checked on site and not scaled from this drawing |                                                                         |