

FRONT ELEVATION



SIDE ELEVATION



REAR ELEVATION

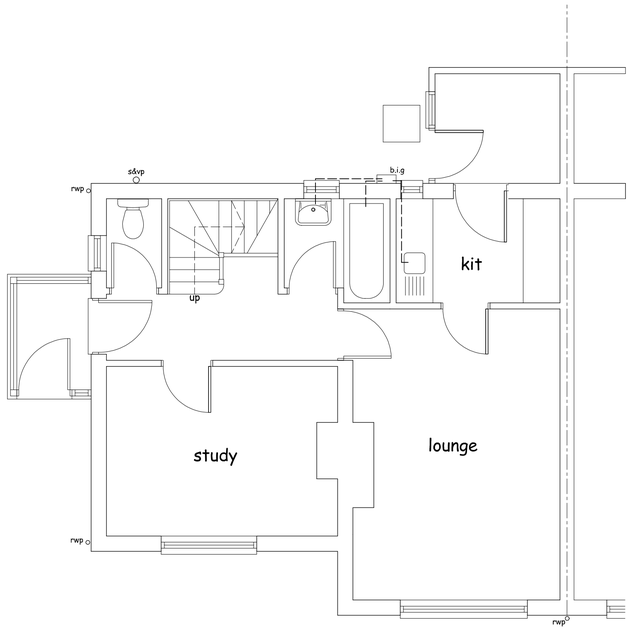

GROUND FLOOR PLAN

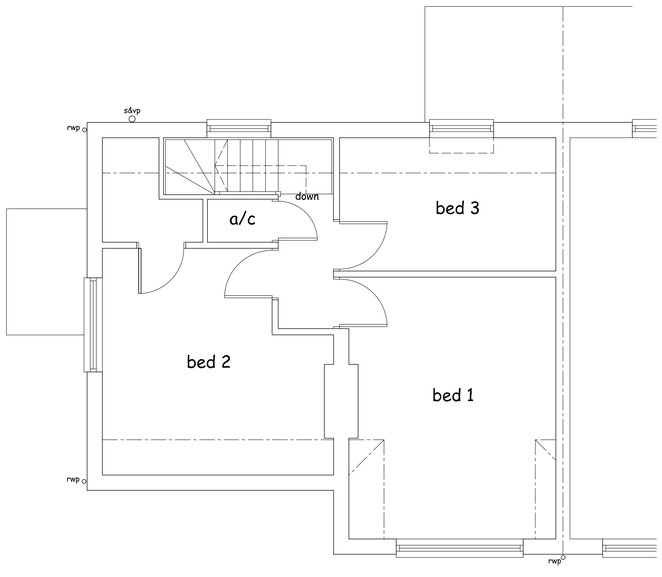

FIRST FLOOR PLAN



20 0 20 40 60 80 100
Metres

LOCATION PLAN 1:1250

0 1 2 3 4 5
Metres

No.	Date	Revision	Initial

Project

PROPOSED TWO STOREY
SIDE EXTENSION TO
2 POND FARM COTTAGES
LILLEY, HERTS LU2 8LX

Client

MR W . HEDINGHAM

Drawing

EXISTING PLAN

Scale 1:50 @ A1 Drawn C.R

Checked Date Feb 18

Drawing No.

HED/18/01

This drawing and design is copyright and must not be reproduced in part or in whole without prior written consent. Contractors must verify all dimensions on site before commencing work or preparing shop drawings.