

FRONT ELEVATION

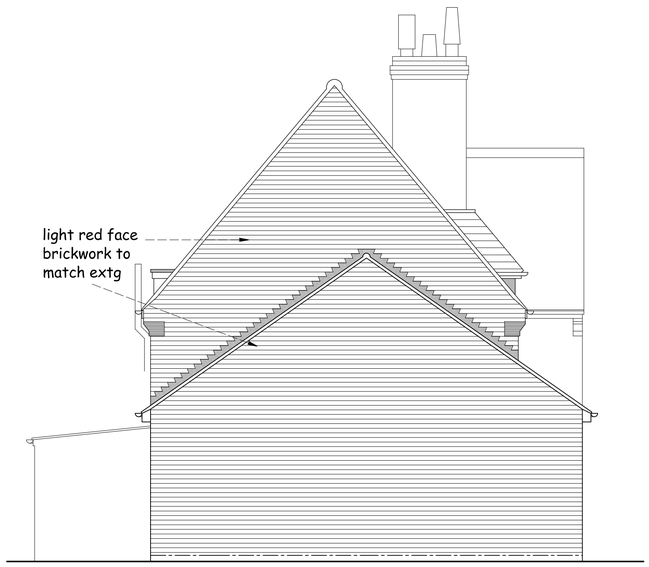

SIDE ELEVATION

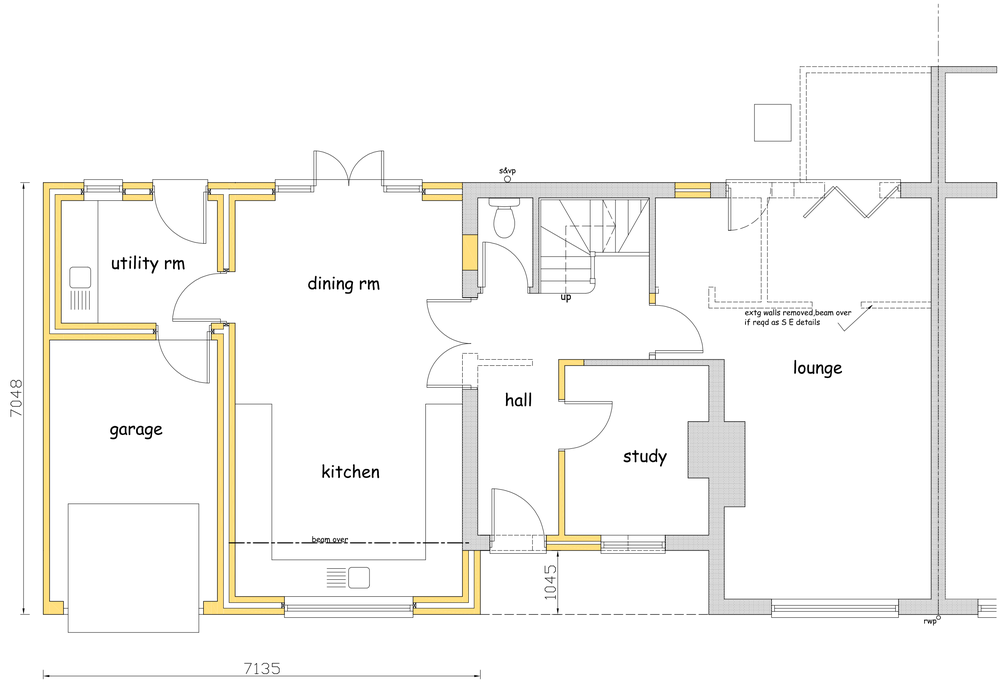

GROUND FLOOR PLAN

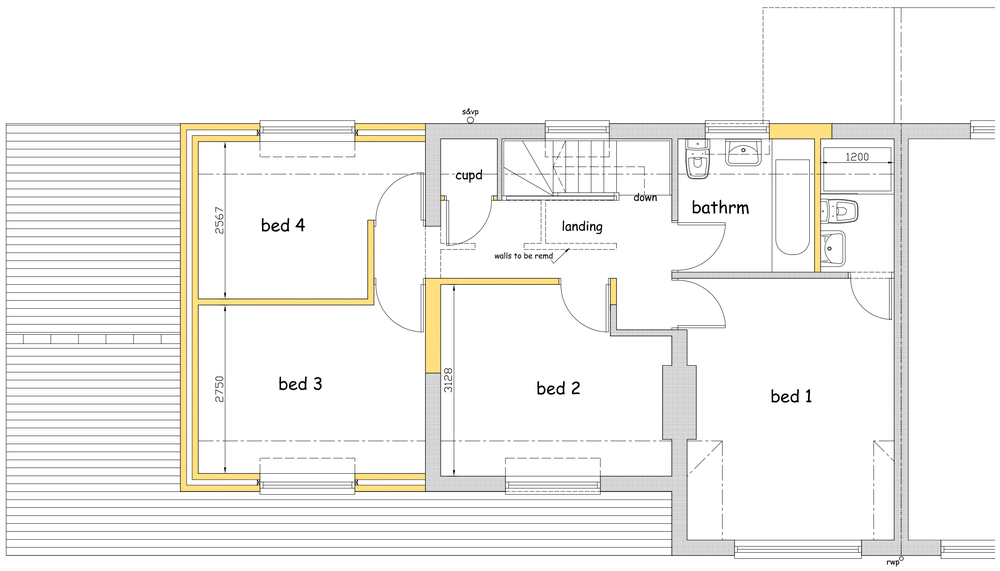

FIRST FLOOR PLAN

0 1 2 3 4 5
Metres

Project

PROPOSED TWO STOREY
SIDE EXTENSION TO
2 POND FARM COTTAGES
LILLEY, HERTS LU2 8LX

Client

MR W . HEDINGHAM

Drawing

PROPOSED PLAN

Scale 1:50 @ A1 · Drawn C.R

Checked · Date Feb 18

Drawing No.

HED/18/02

This drawing and design is copyright and must not be reproduced in part or in whole without prior written consent. Contractors must verify all dimensions on site before commencing work