
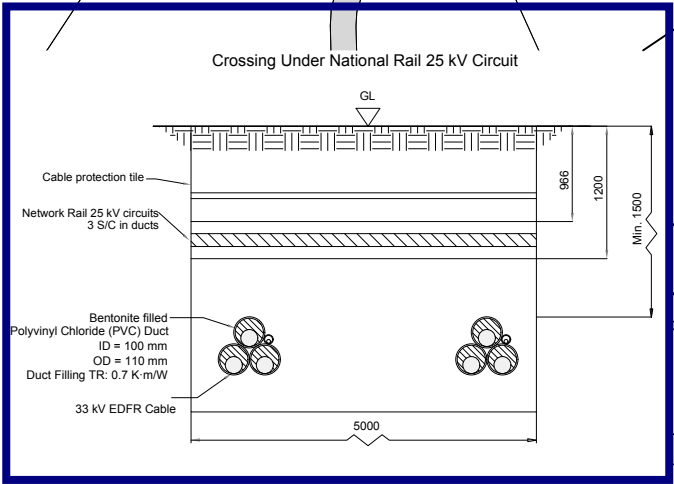


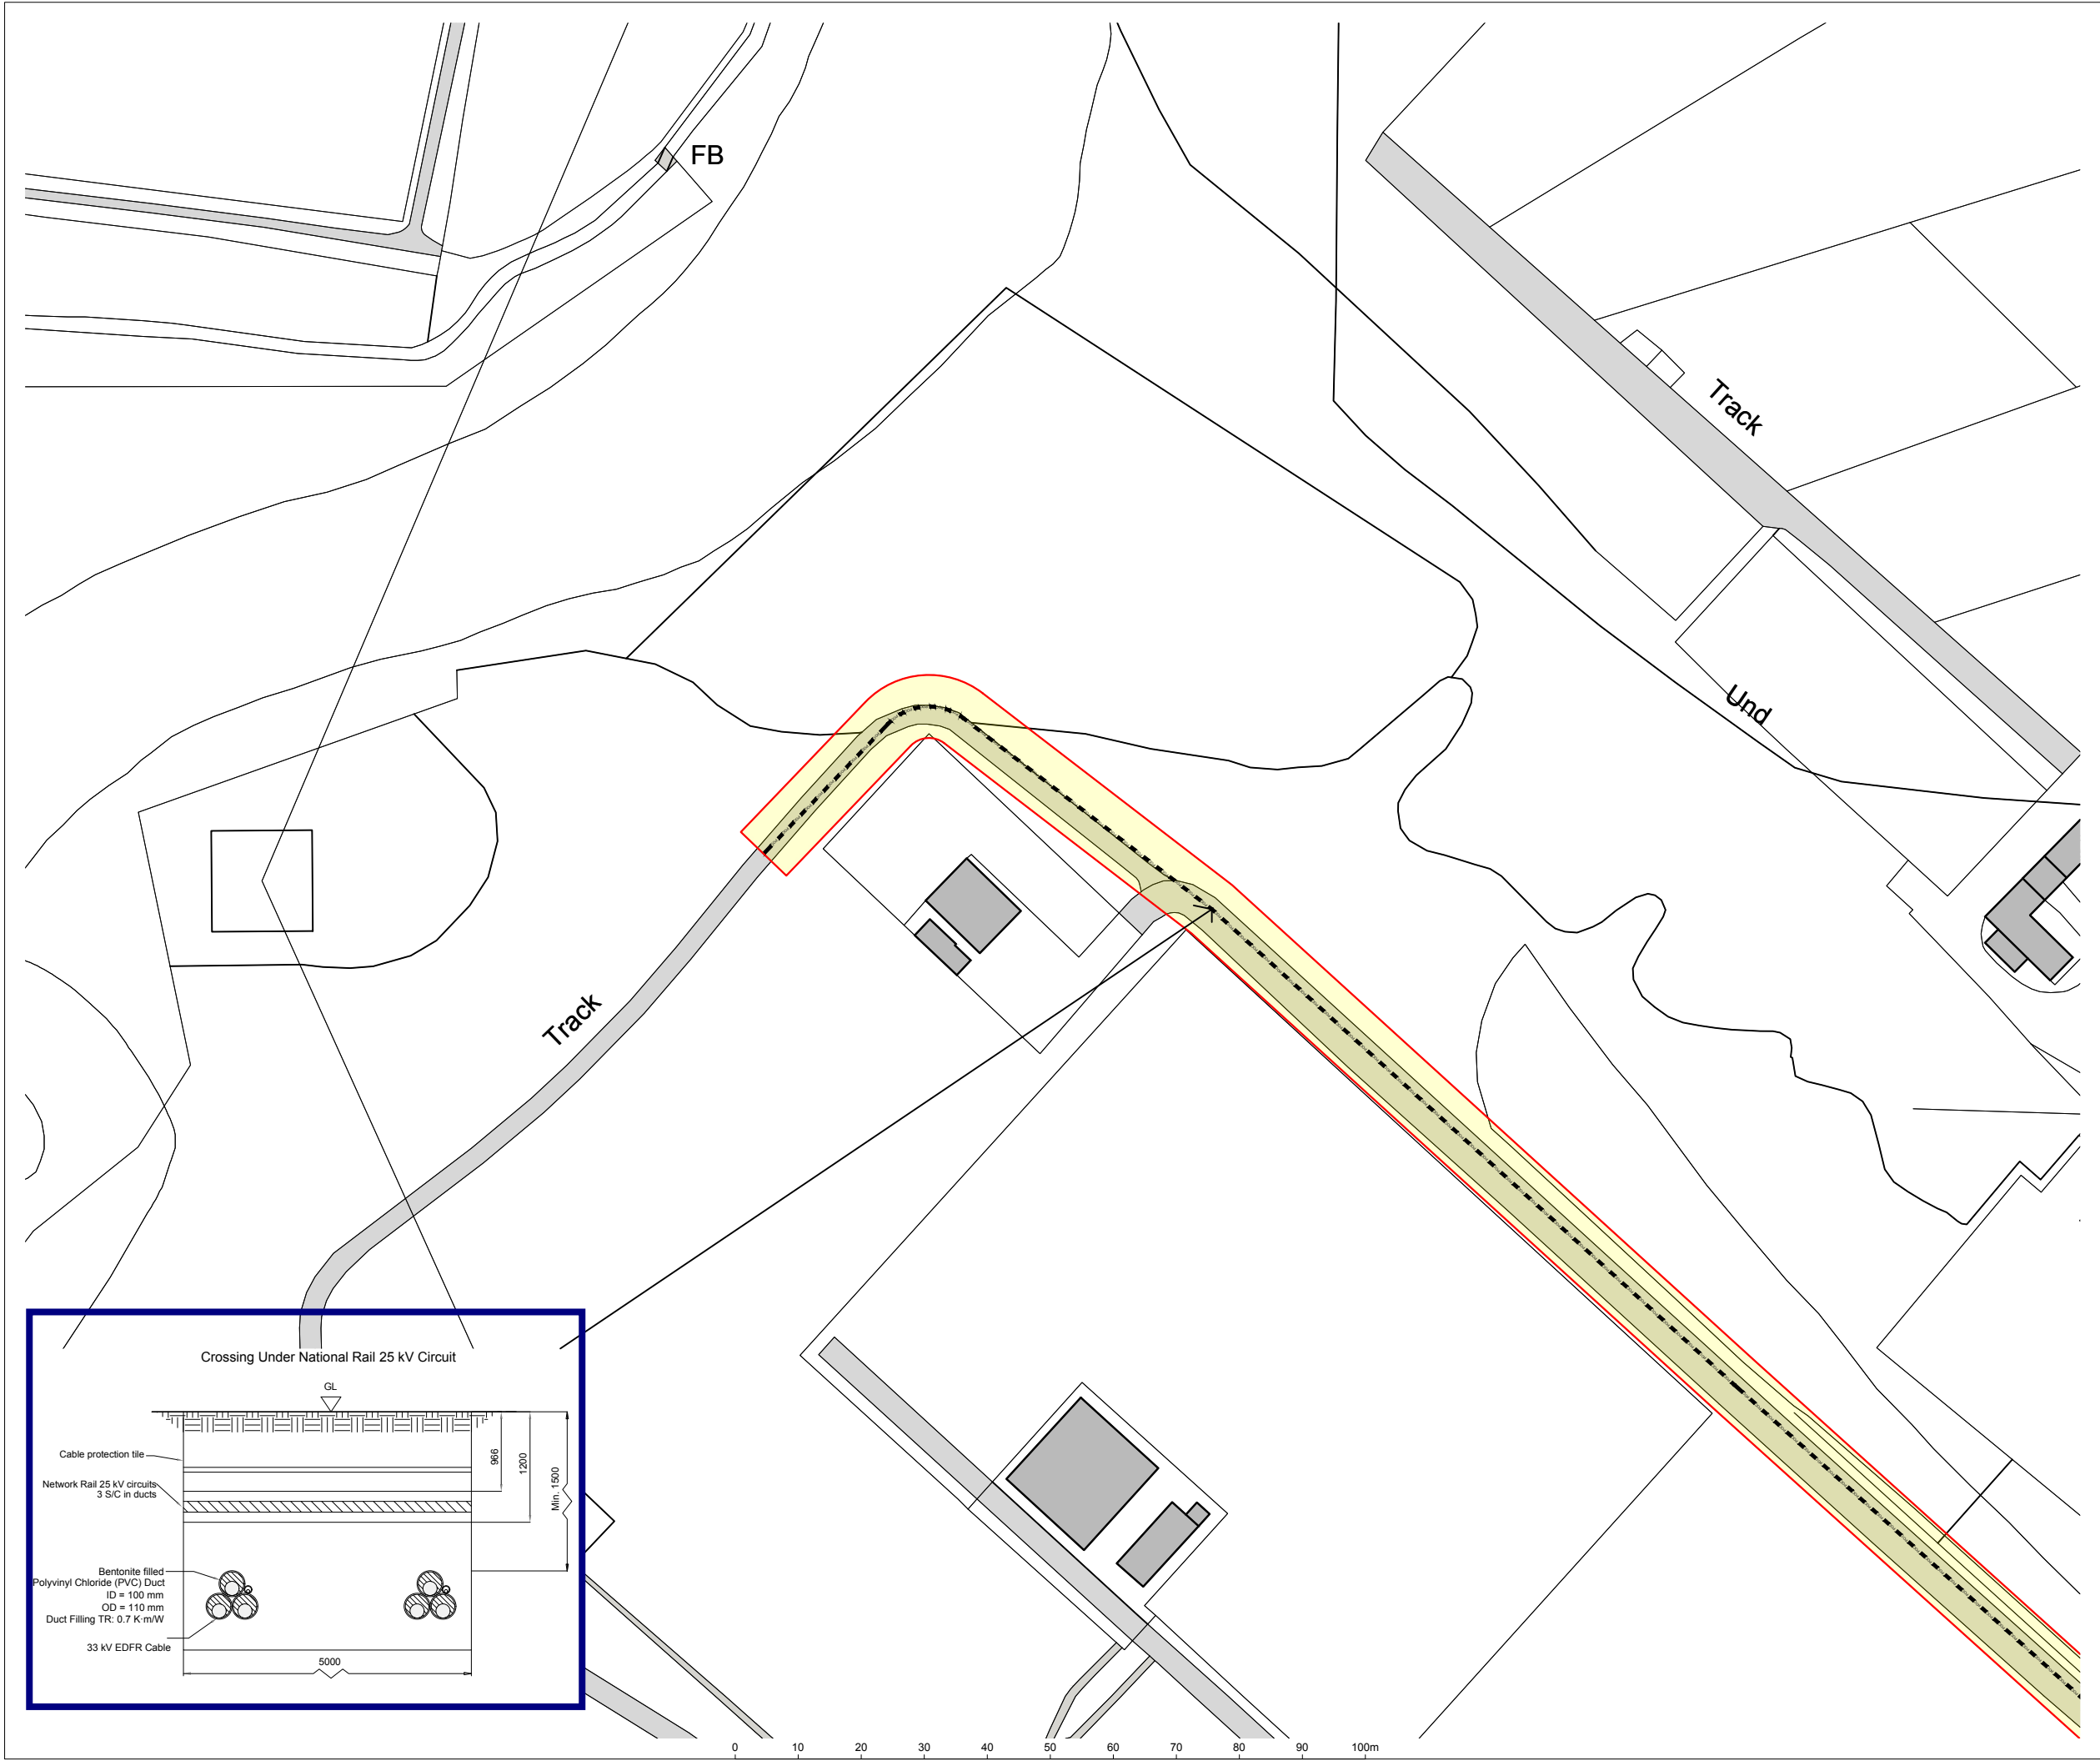

NOTES

1. Drawing details and dimensions for planning purposes only.

LEGEND

— PLANNING APPLICATION BOUNDARY

— UNDERGROUND POC CABLE ROUTE AND EASEMENT

02.	Key Updated	08.04.25	SRY
01.	Title Updated	07.04.25	SRY
Rev	Description	Date	Checked
Drawing No.			
WYM-EDFR-BESS-CIV-PLN-344-02			
Project			
Wymondley BESS			
Title			
Site Cable Route - Sheet 5			
Scale		1:1000 @A3	
Drawn by		JL	
Checked		-	
Date		04.04.25	

