


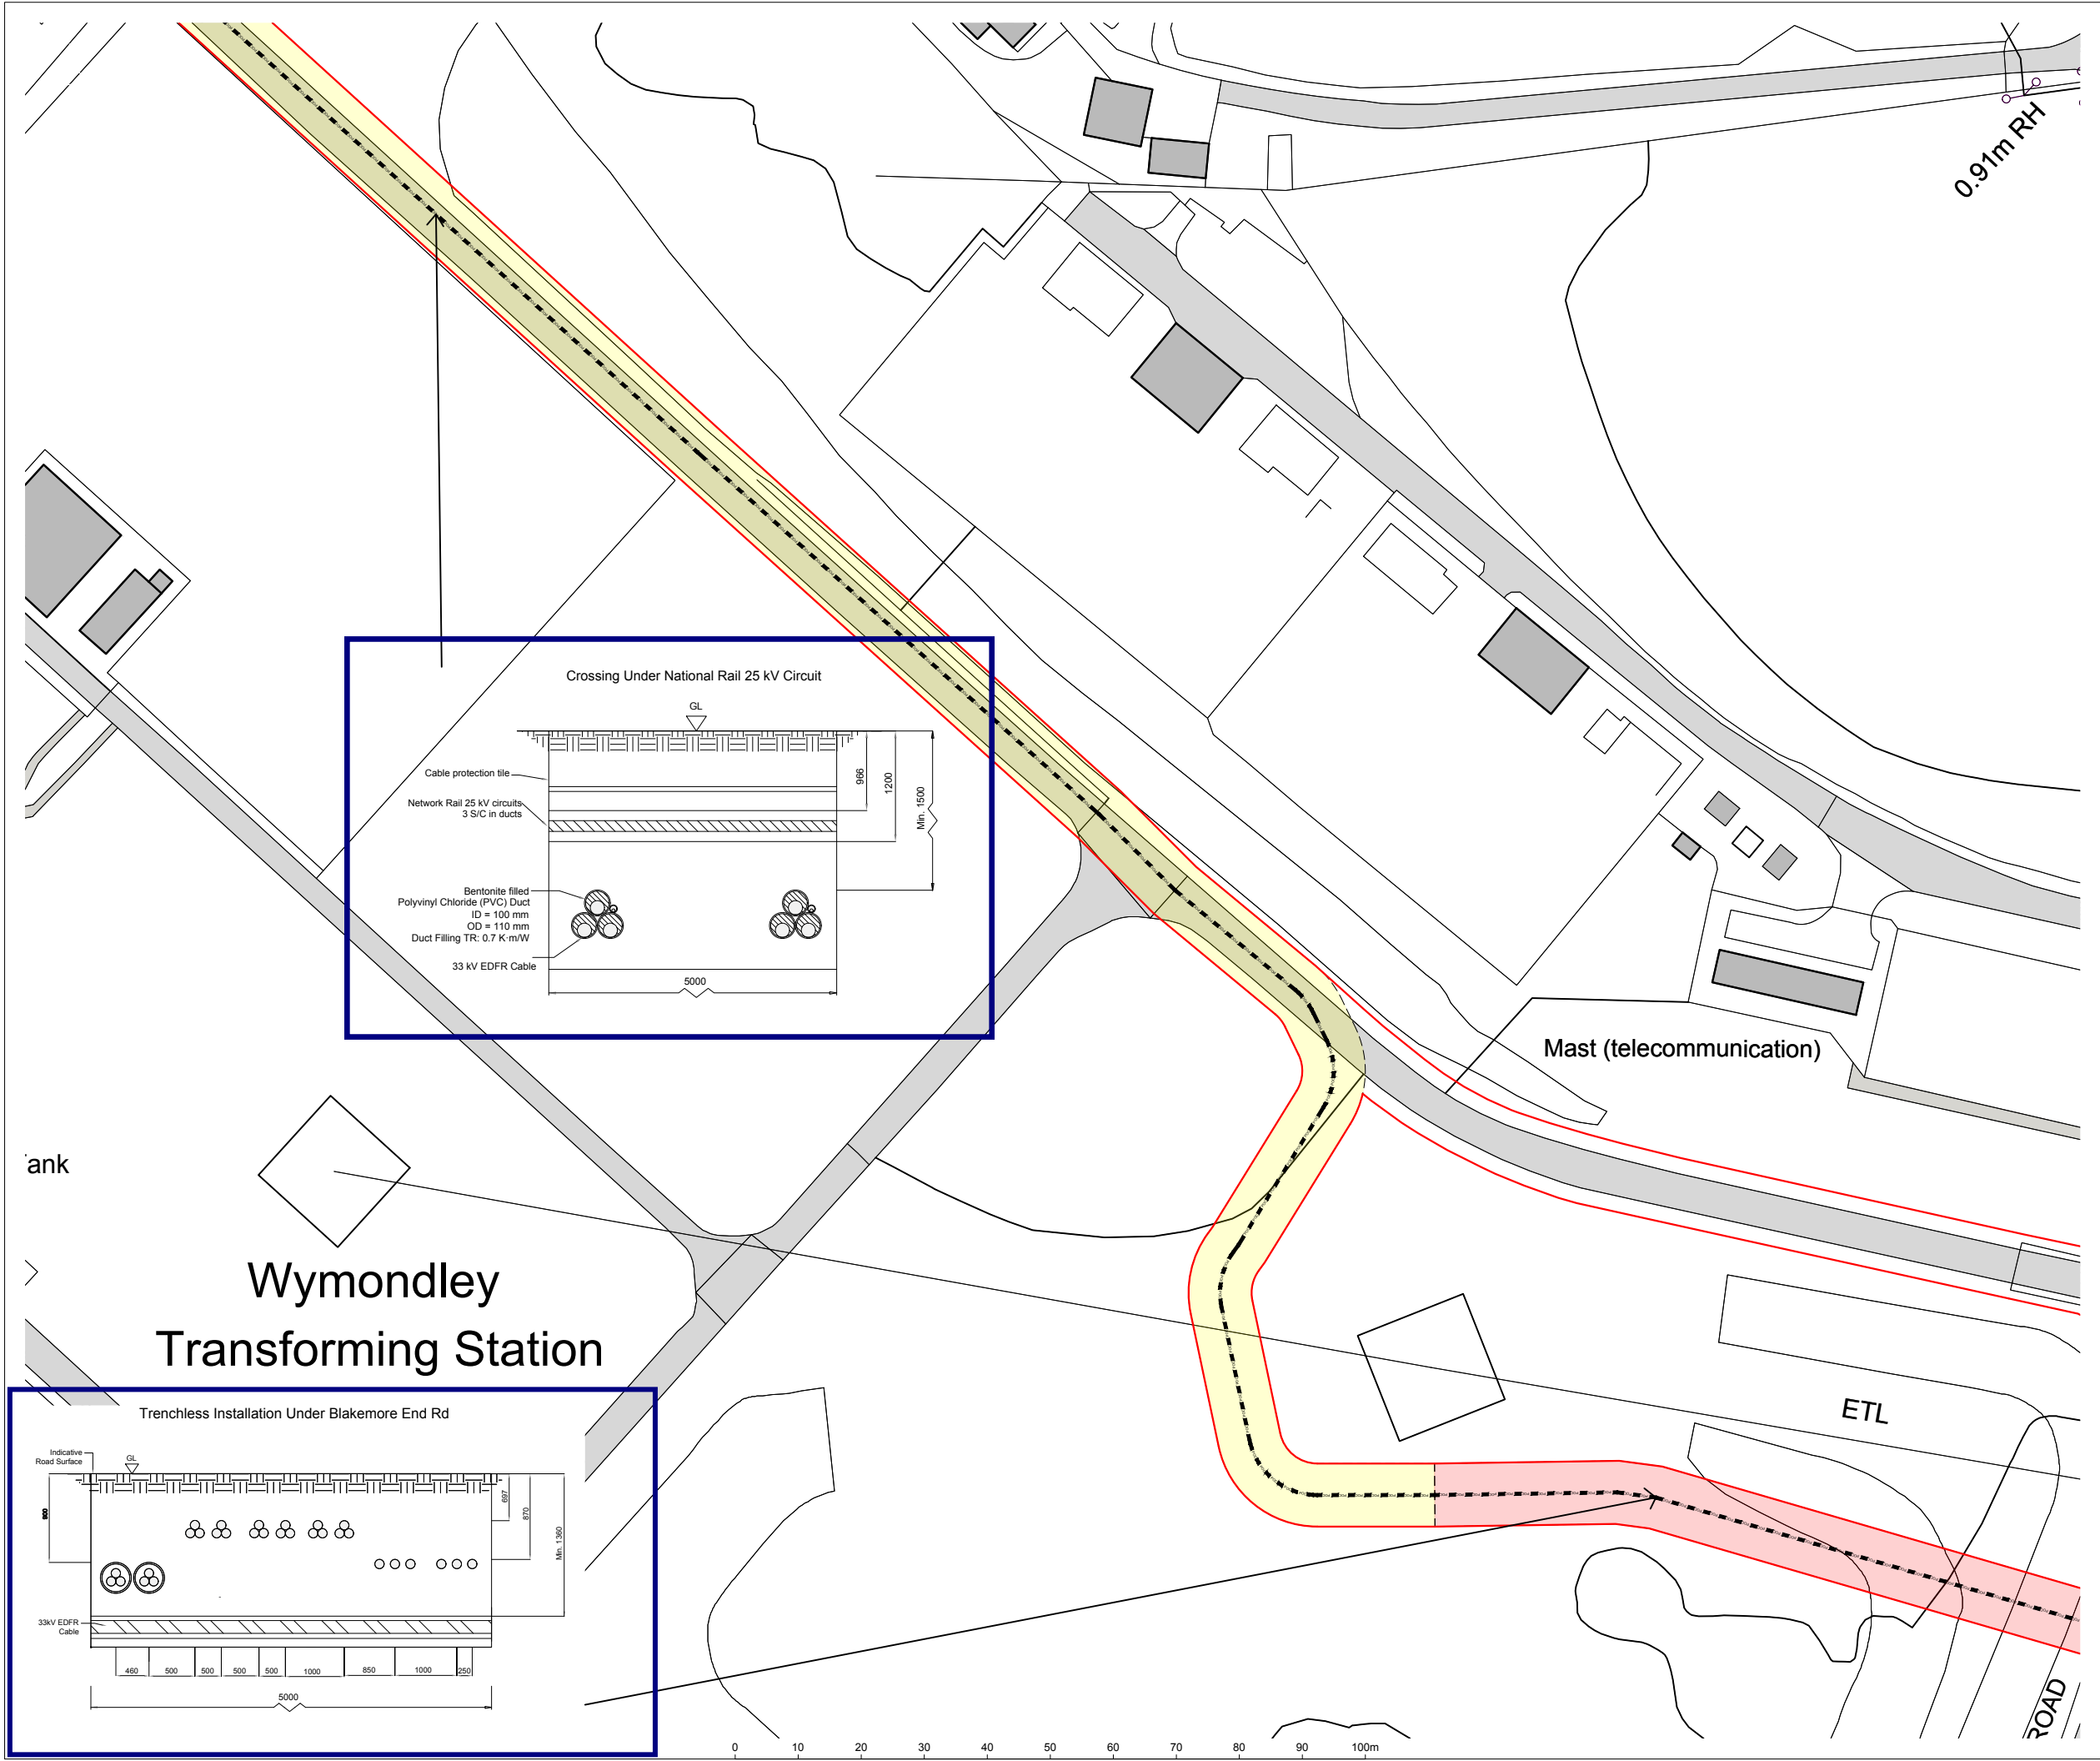

NOTES

1. Drawing details and dimensions for planning purposes only.

LEGEND

- PLANNING APPLICATION BOUNDARY
- UNDERGROUND POC CABLE ROUTE AND EASEMENT
- UNDERGROUND POC CABLE ROUTE (DIRECTIONAL DRILL) AND EASEMENT

02.	Key Updated	08.04.25	SRY
01.	Title Updated	07.04.25	SRY
Rev	Description	Date	Checked
Drawing No. WYM-EDFR-BESS-CIV-PLN-343-02			
Project Wymondley BESS			
Title Site Cable Route - Sheet 4			
Scale	1:1000 @A3	Drawn by JL	Checked - Date 04.04.25

