


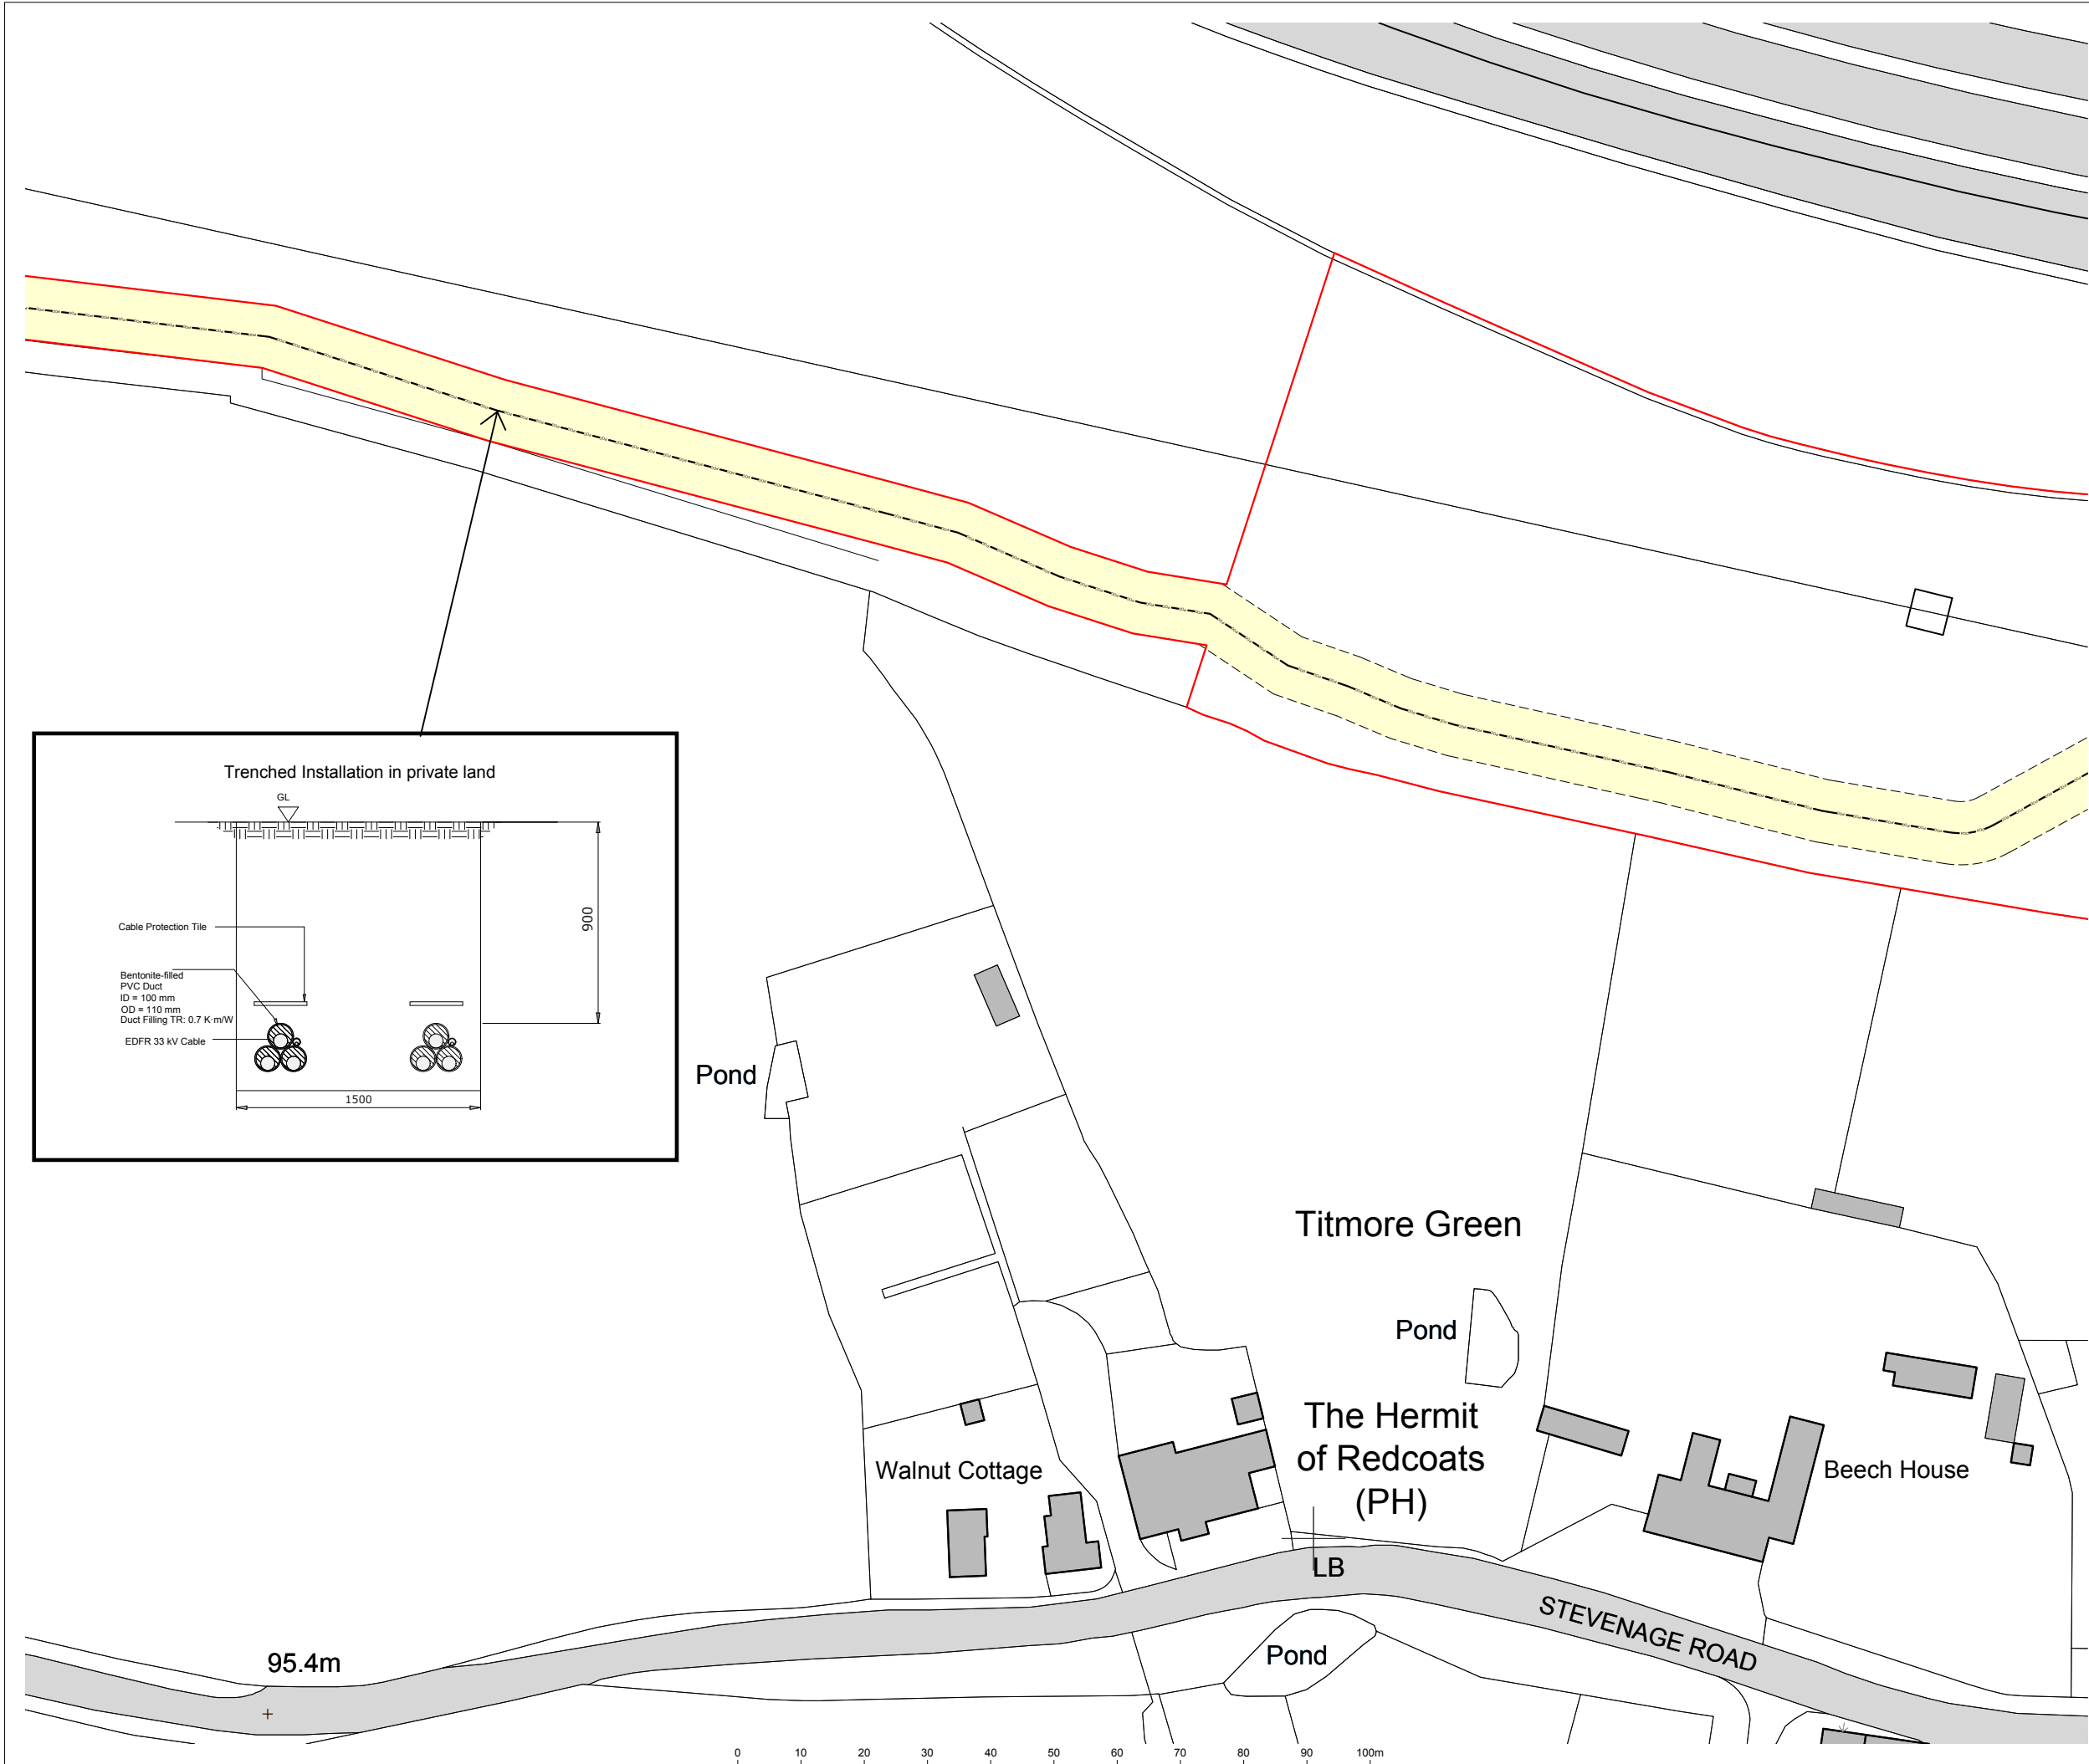

- NOTES
1. Drawing details and dimensions for planning purposes only.

LEGEND

PLANNING APPLICATION BOUNDARY

UNDERGROUND POC CABLE ROUTE AND EASEMENT

02.	Key Updated	08.04.25	SRY
01.	Title Updated	07.04.25	SRY
Rev	Description	Date	Checked
Drawing No. WYM-EDFR-BESS-CIV-PLN-341-02			
Project Wymondley BESS			
Title Site Cable Route - Sheet 2			
Scale	1:1000 @A3	Drawn by JL	Checked - Date 04.04.25

