


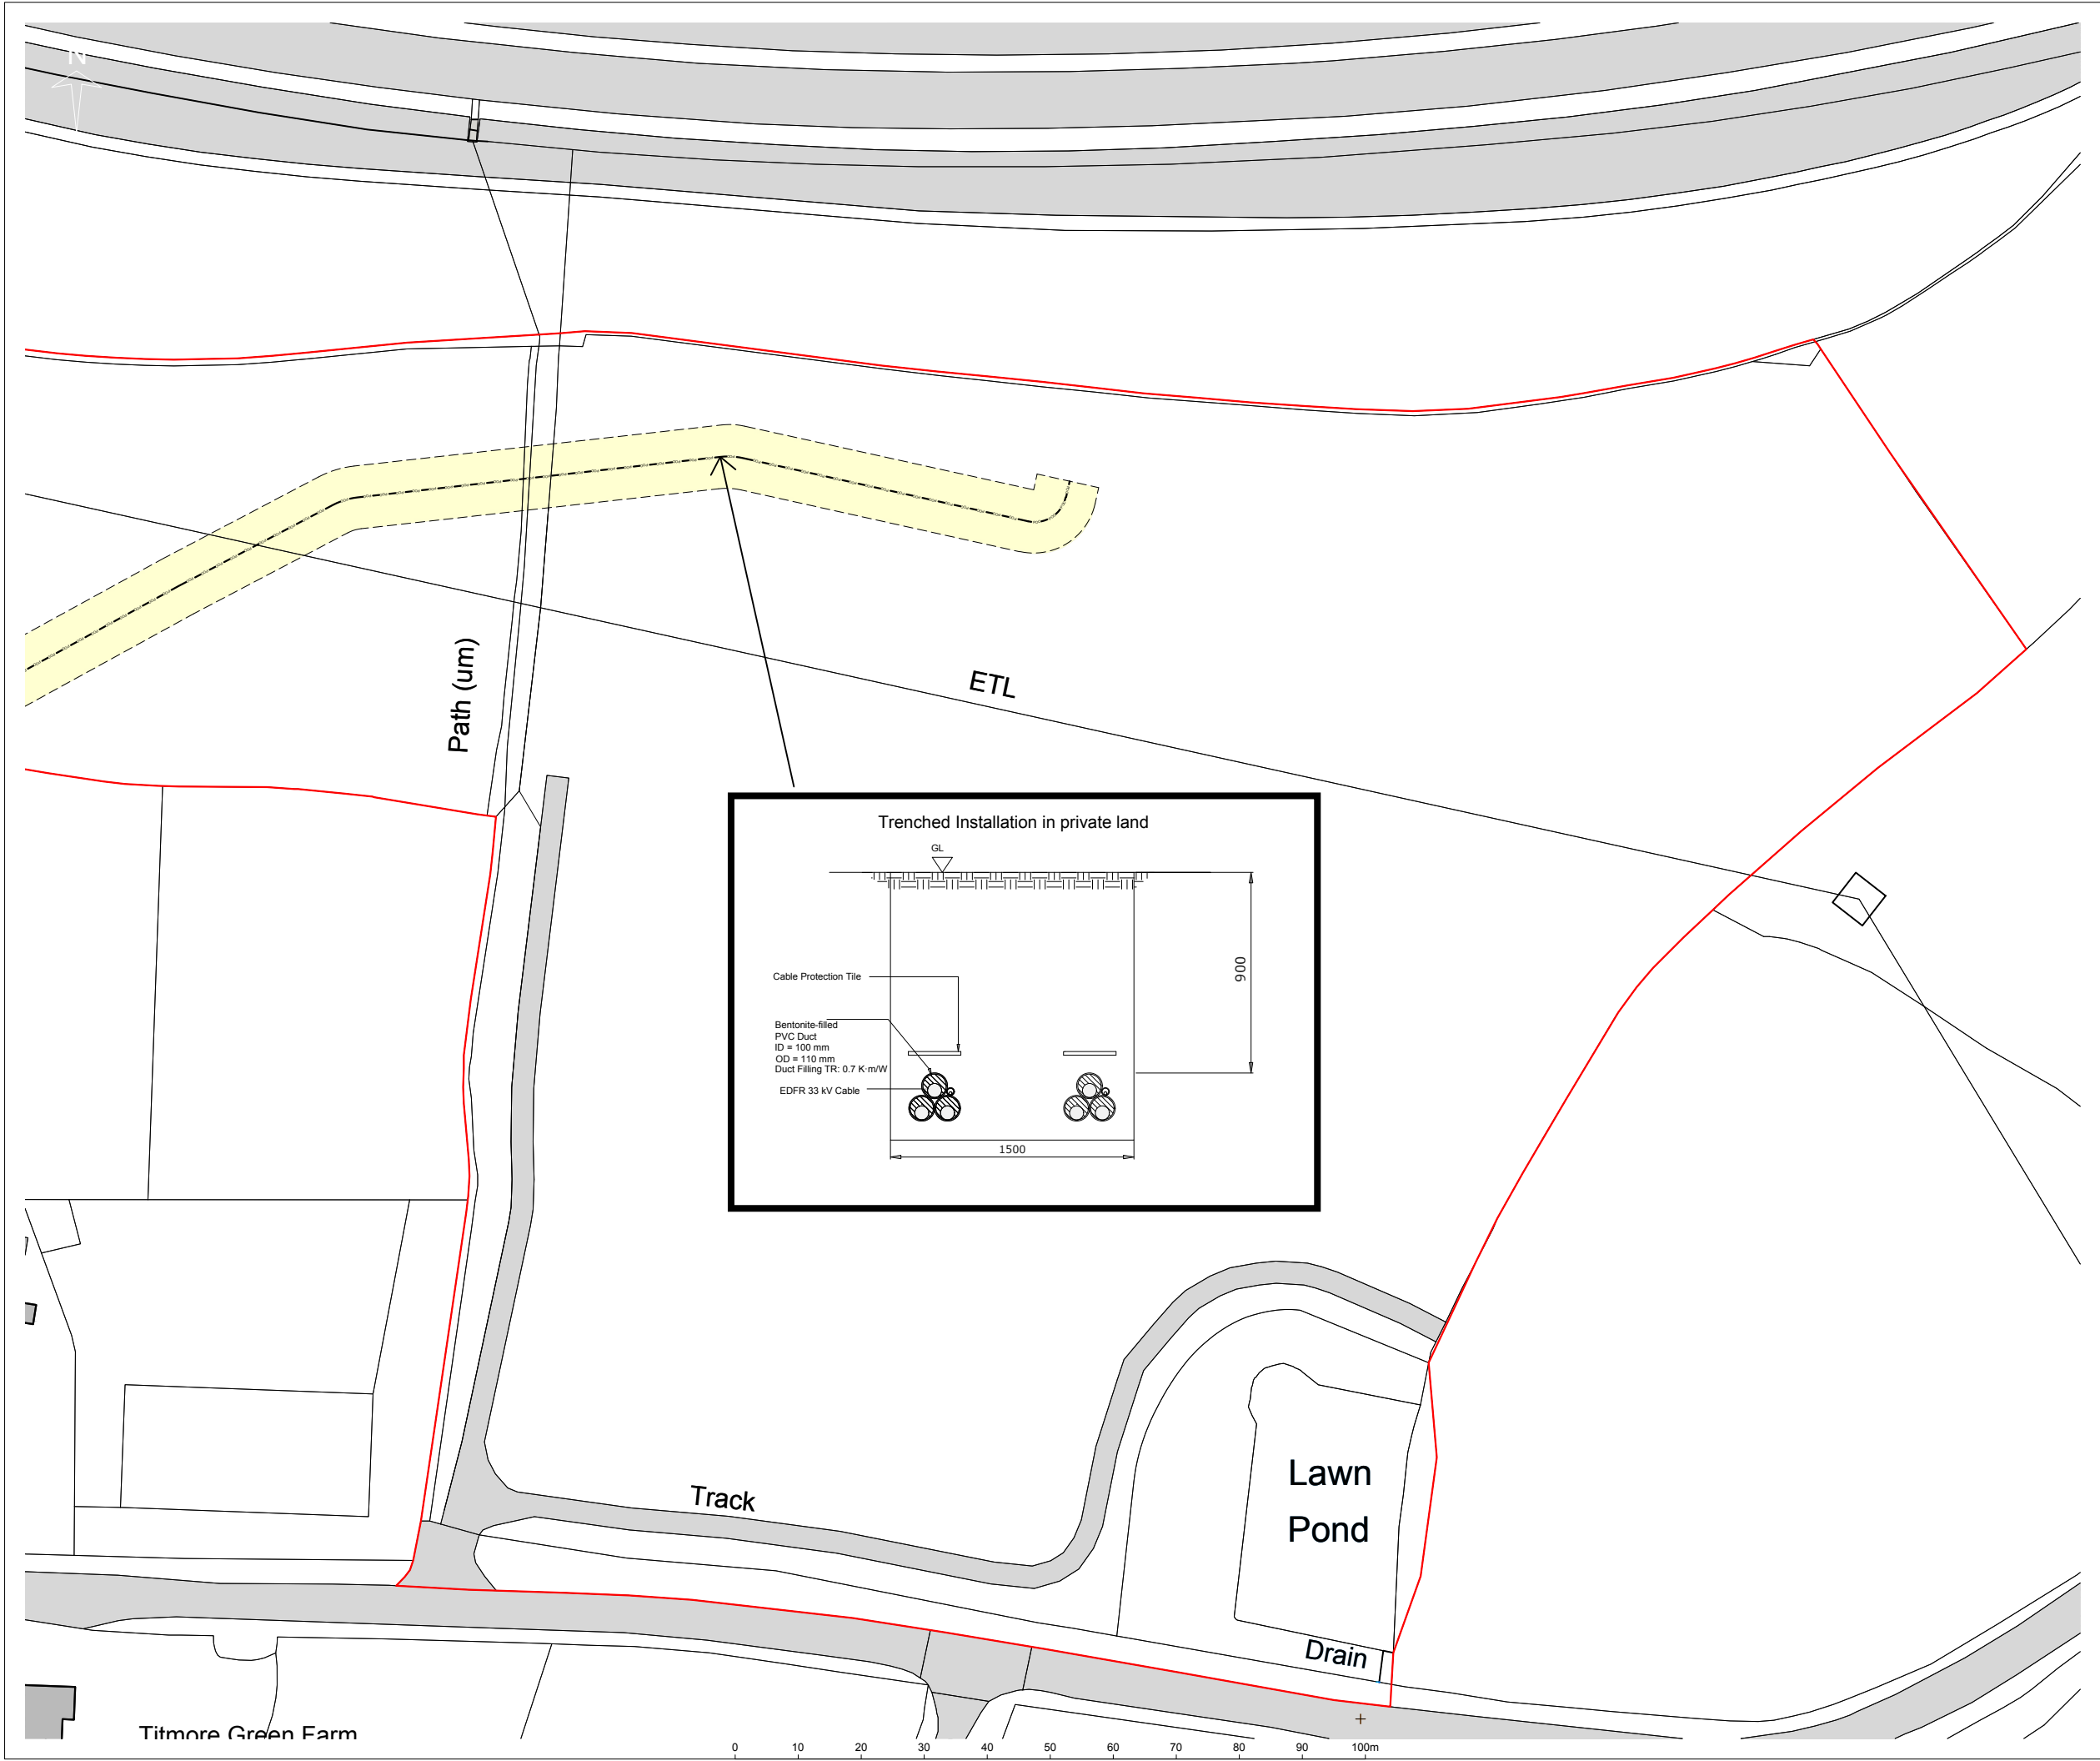

NOTES

1. Drawing details and dimensions for planning purposes only.

LEGEND

— PLANNING APPLICATION BOUNDARY

--- UNDERGROUND POC CABLE ROUTE AND EASEMENT

02.	Key Updated	08.04.25	SRY
01.	Title Updated	07.04.25	SRY
Rev	Description	Date	Checked

Drawing No. WYM-EDFR-BESS-CIV-PLN-340-02

Project Wymondley BESS

Title Site Cable Route - Sheet 1

Scale 1:1000 @A3 Drawn by JL Checked - Date 04.04.25

edf
renewables

W: www.edf-re.uk
A: Cardinal Place, 80 Victoria Street, London SW1E 5JL