


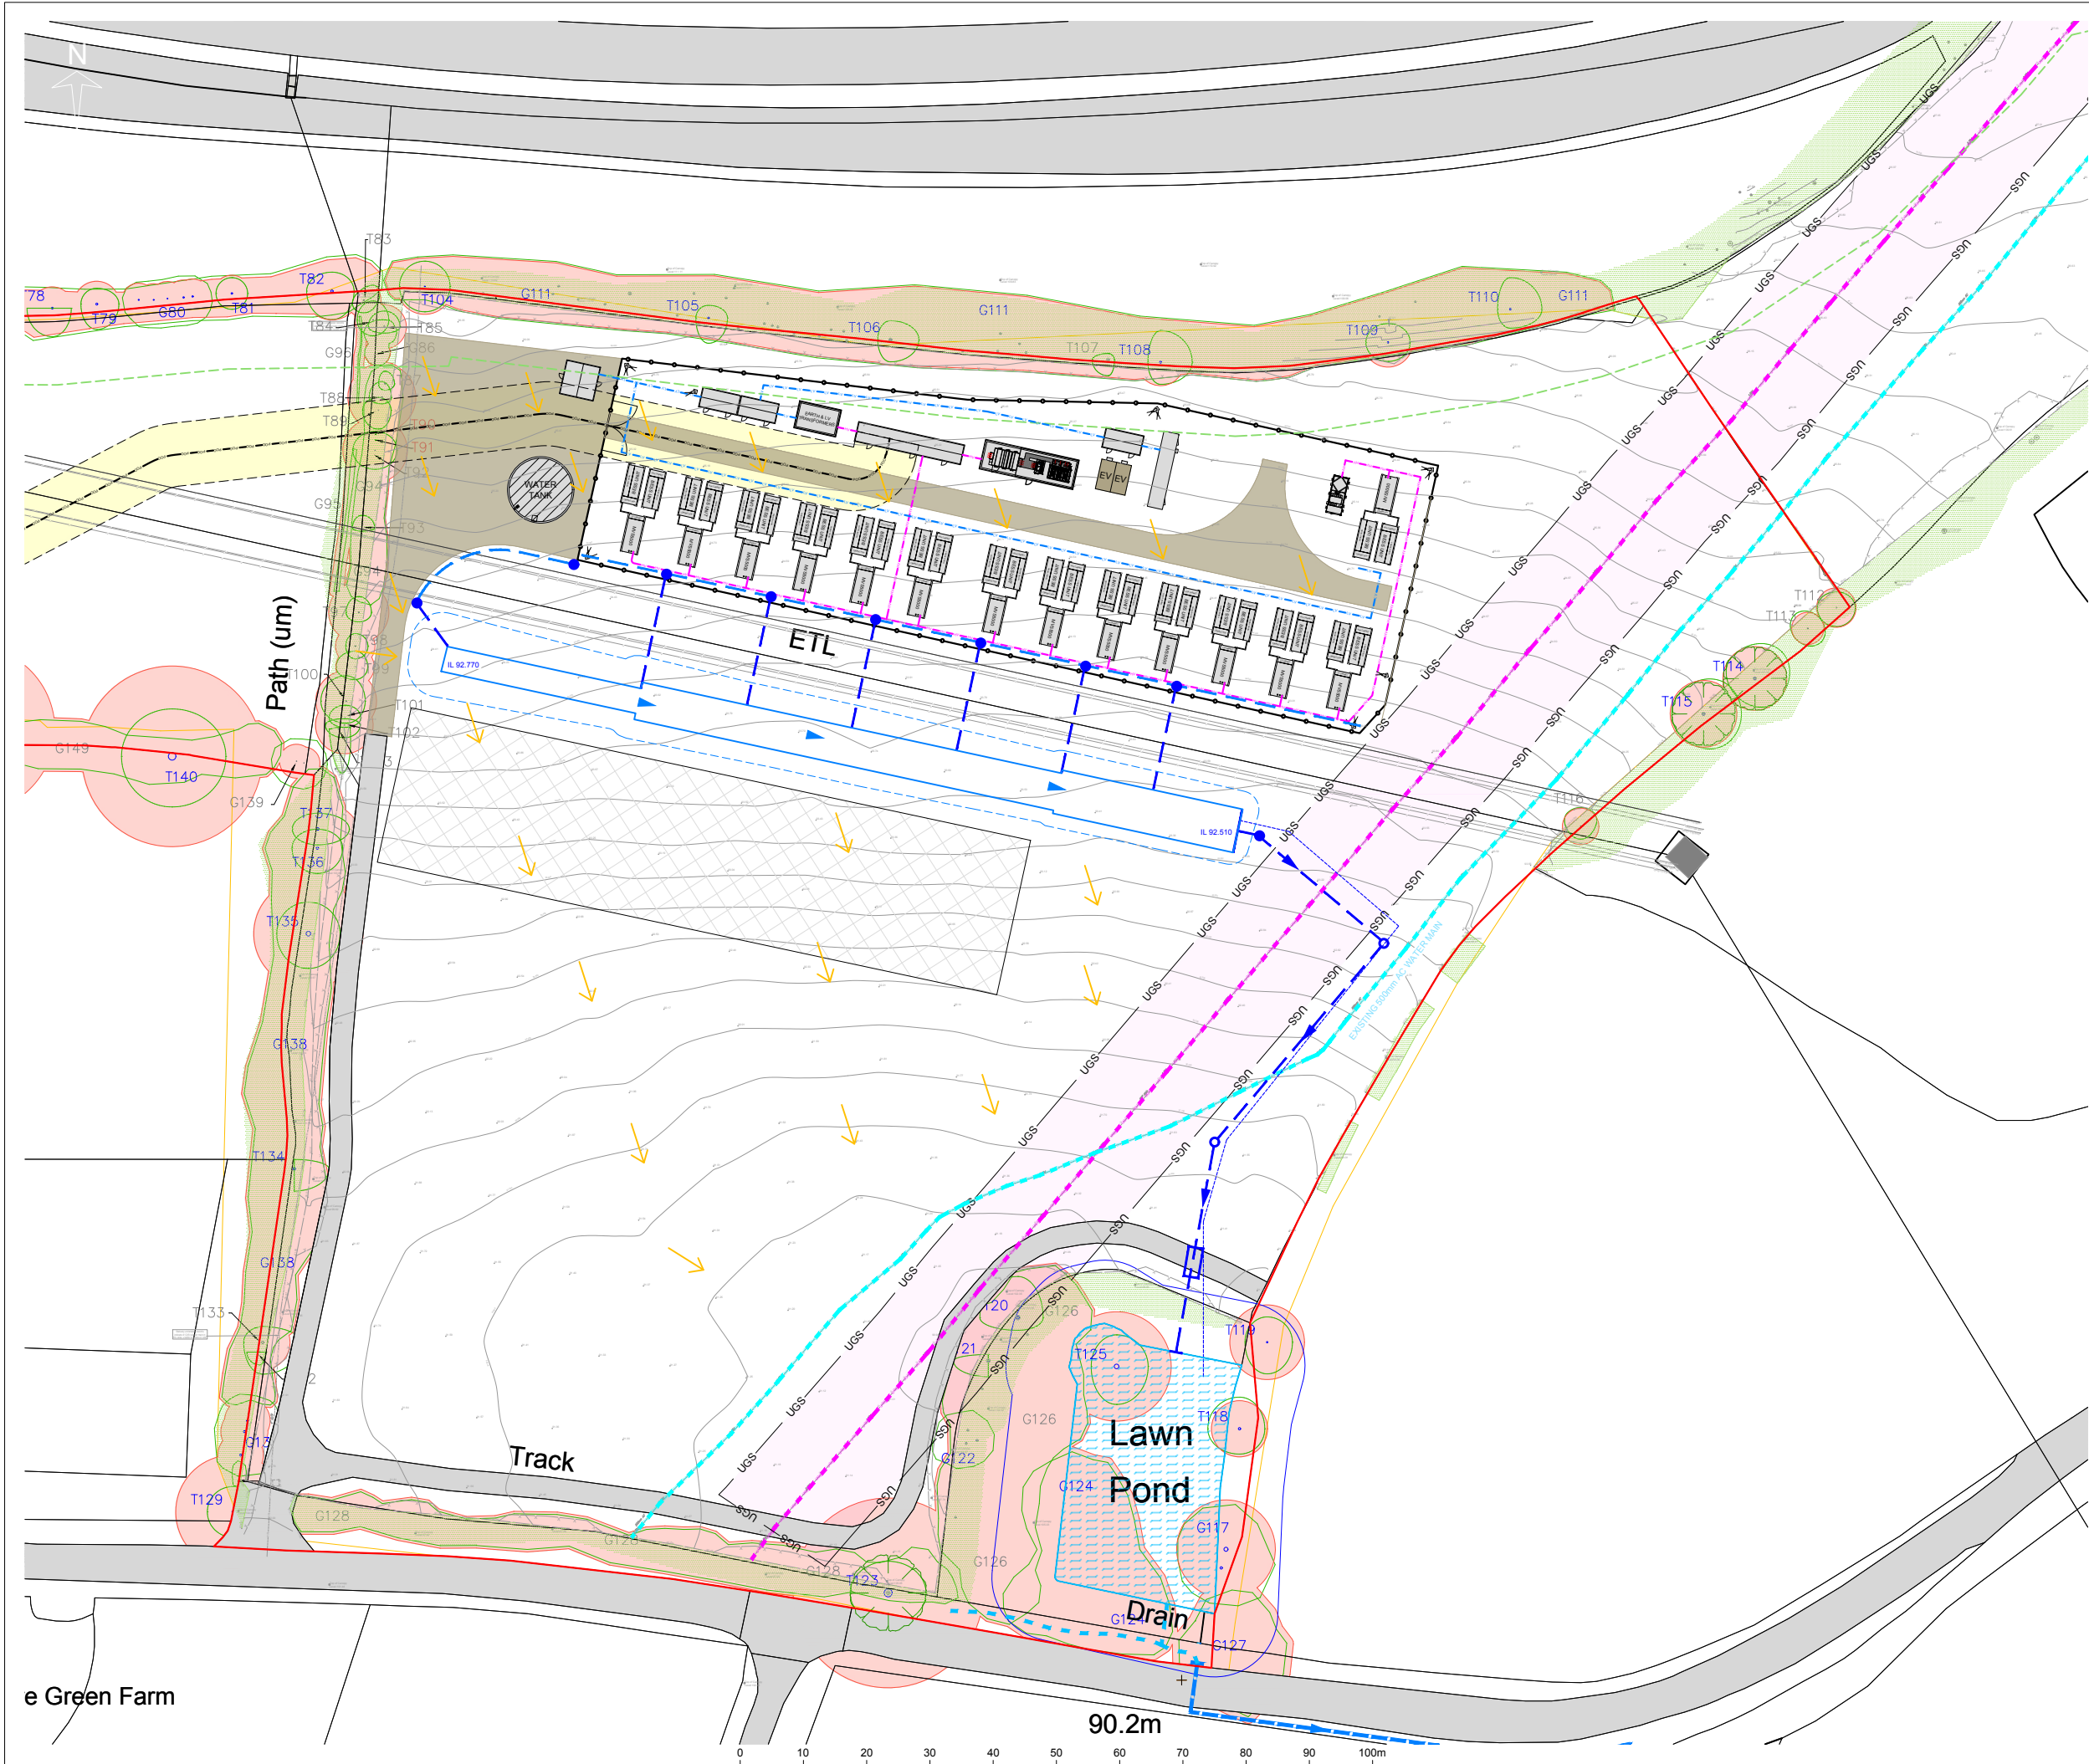

NOTES

1. Drawing details and dimensions for planning purposes only.

LEGEND

- PLANNING APPLICATION BOUNDARY
- PERIMETER FENCE
- UNDERGROUND POC CABLE ROUTE AND EASEMENT
- CONSTRUCTION COMPOUND
- WATER PIPE EASMENT
- NG GAS EASEMENT (10M)
- WOODLAND BUFFER (10M)
- PROPOSED ATTENUATION PIPE

11.	Title Updated	07.04.25	SRY
10.	Title Updated	04.04.25	SRY
09.	Y layout and drainage	17.03.25	SRY
08.	Red line updated	21.02.25	SRY
07.	HV and LV Cables added	17.02.25	SRY
06.	BESS spaced to 1.5m	13.02.25	SRY
05.	Temp compound added	11.02.25	SRY
04.	Site updated and moved north	30.01.25	SRY
03.	Attenuation / fire break updated	28.01.25	SRY
02.	Equipment Layout updated	25.01.25	SRY
01.	Cable route updated	24.01.25	SRY
Rev	Description	Date	Checked

Drawing No.

WYM-EDFR-BESS-CIV-PLN-250-11

Project

Wymondley BESS

Title

Site Constraints Plan

Scale

1:1000 @A3

Drawn by

JL

Checked

Date

16.01.2025



W: www.edf-re.uk

A: Cardinal Place, 80 Victoria Street, London SW1E 5JL