



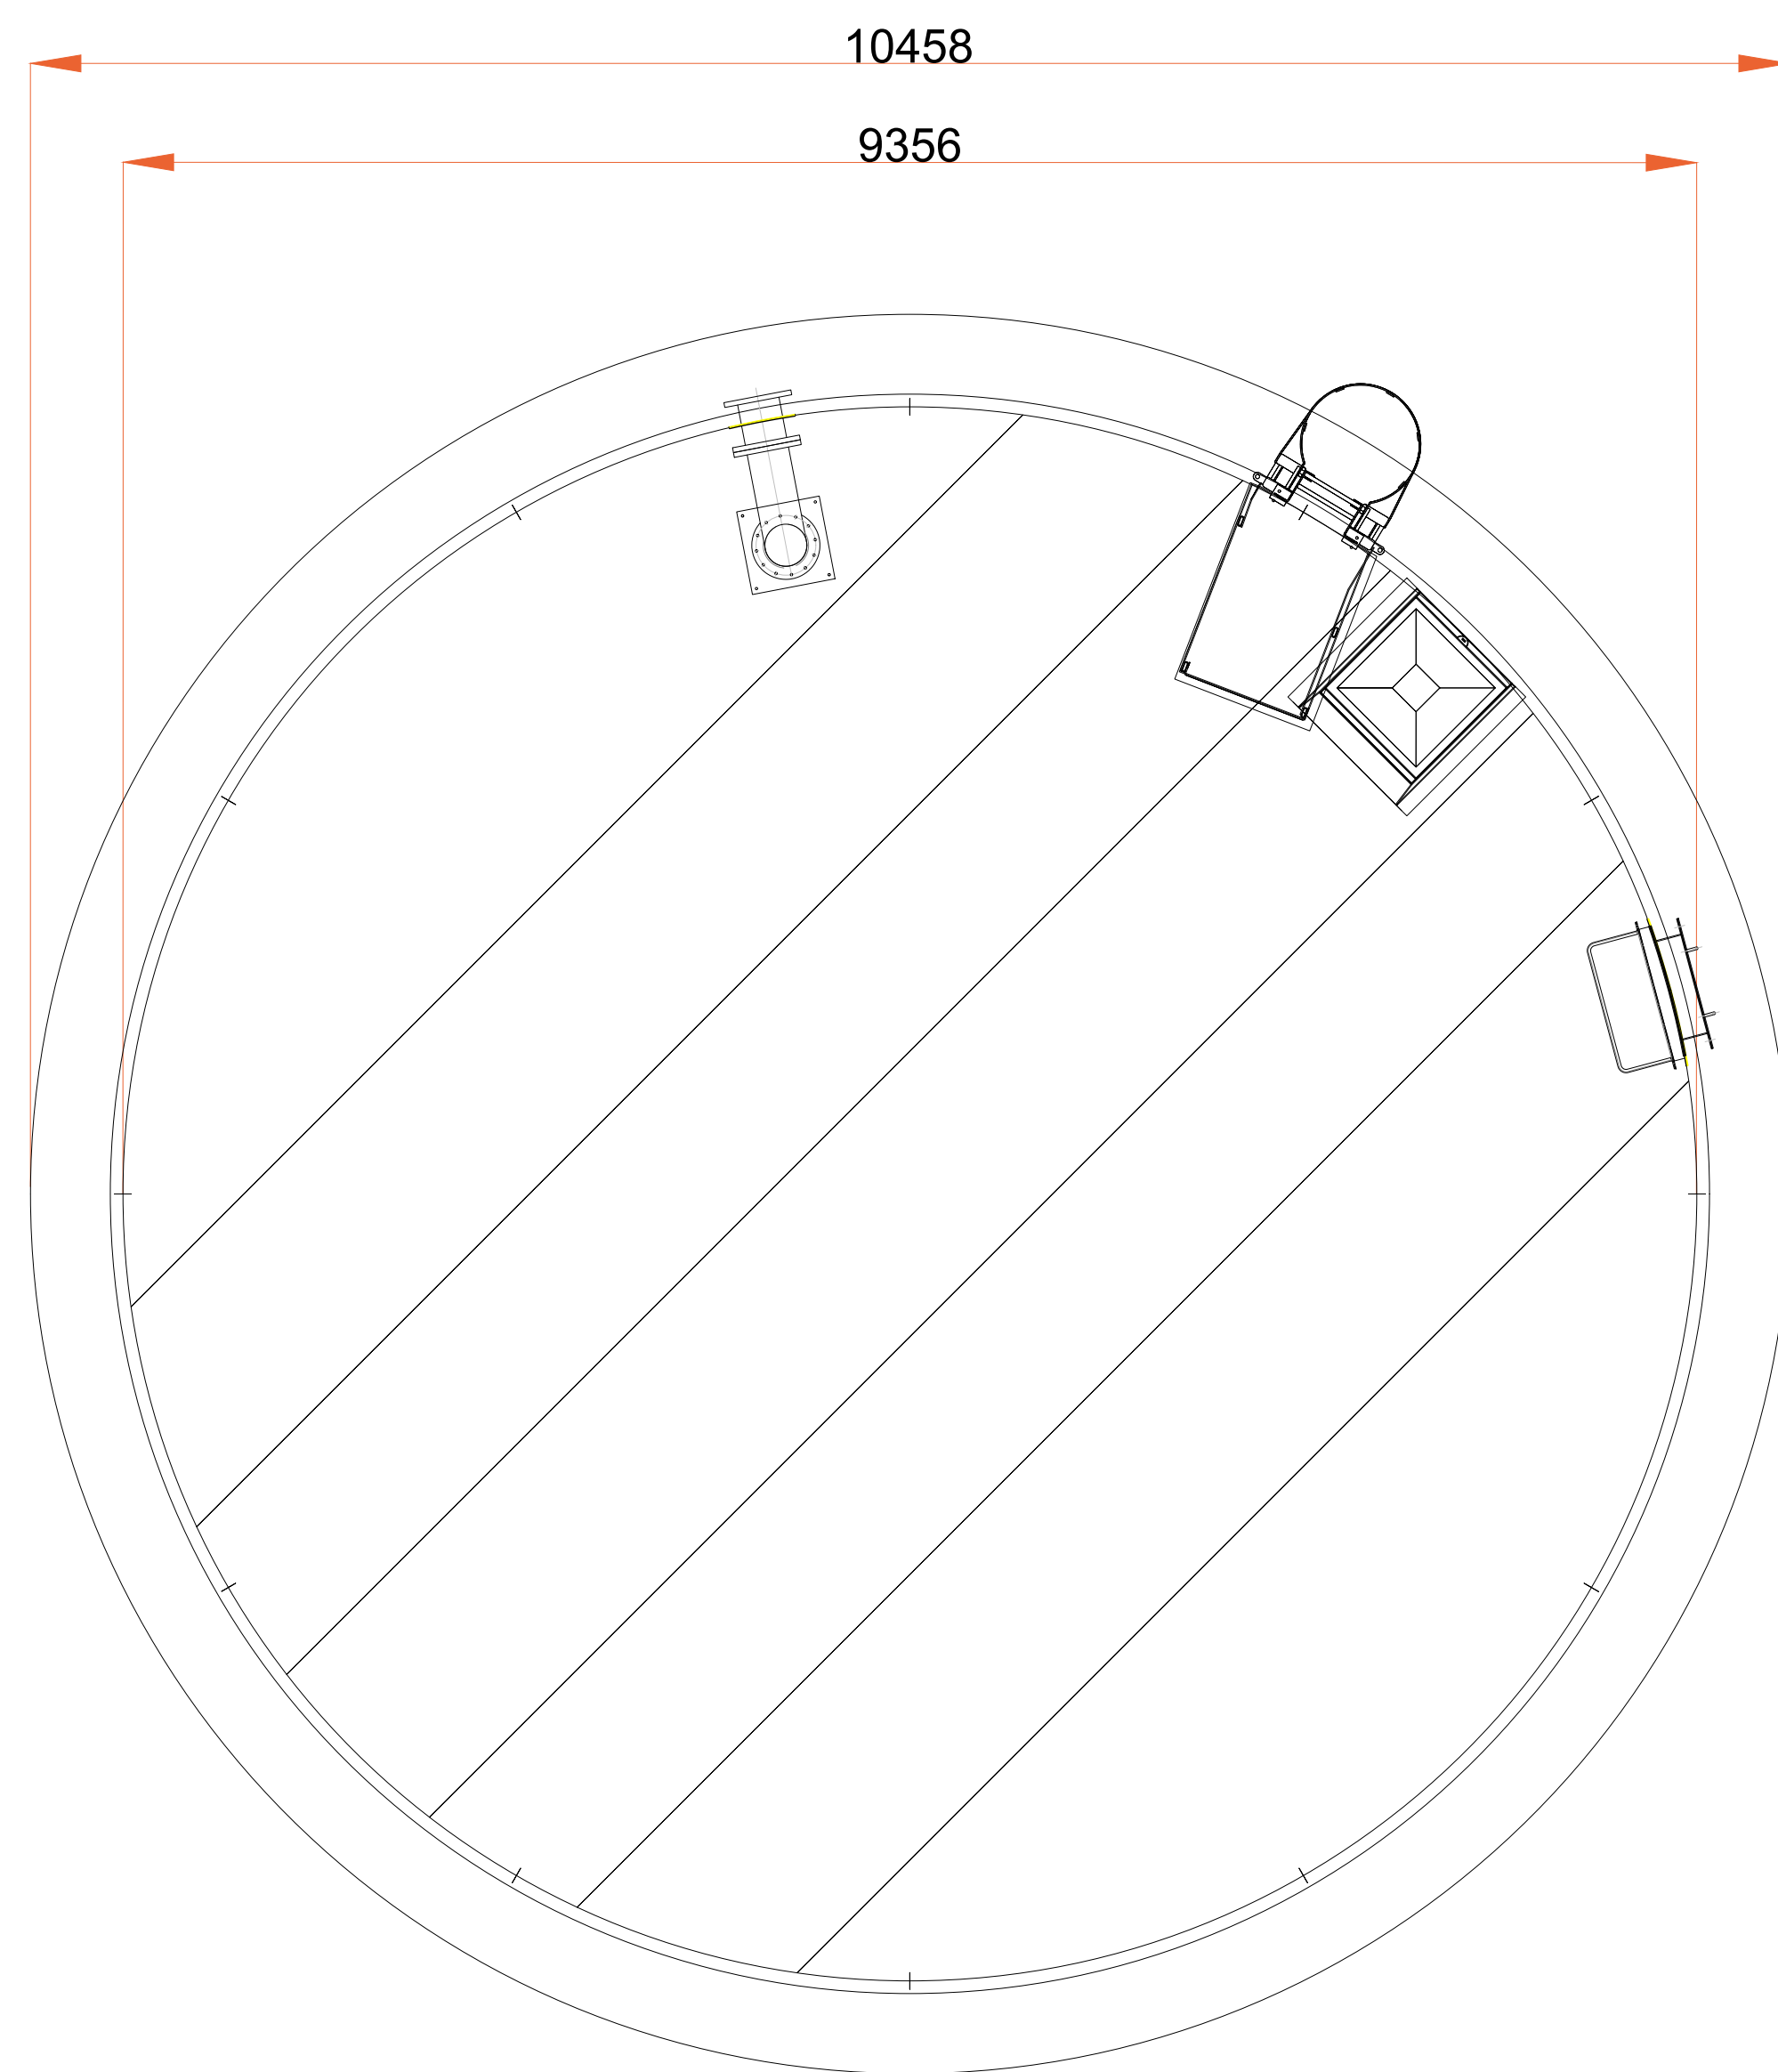

PLAN VIEW

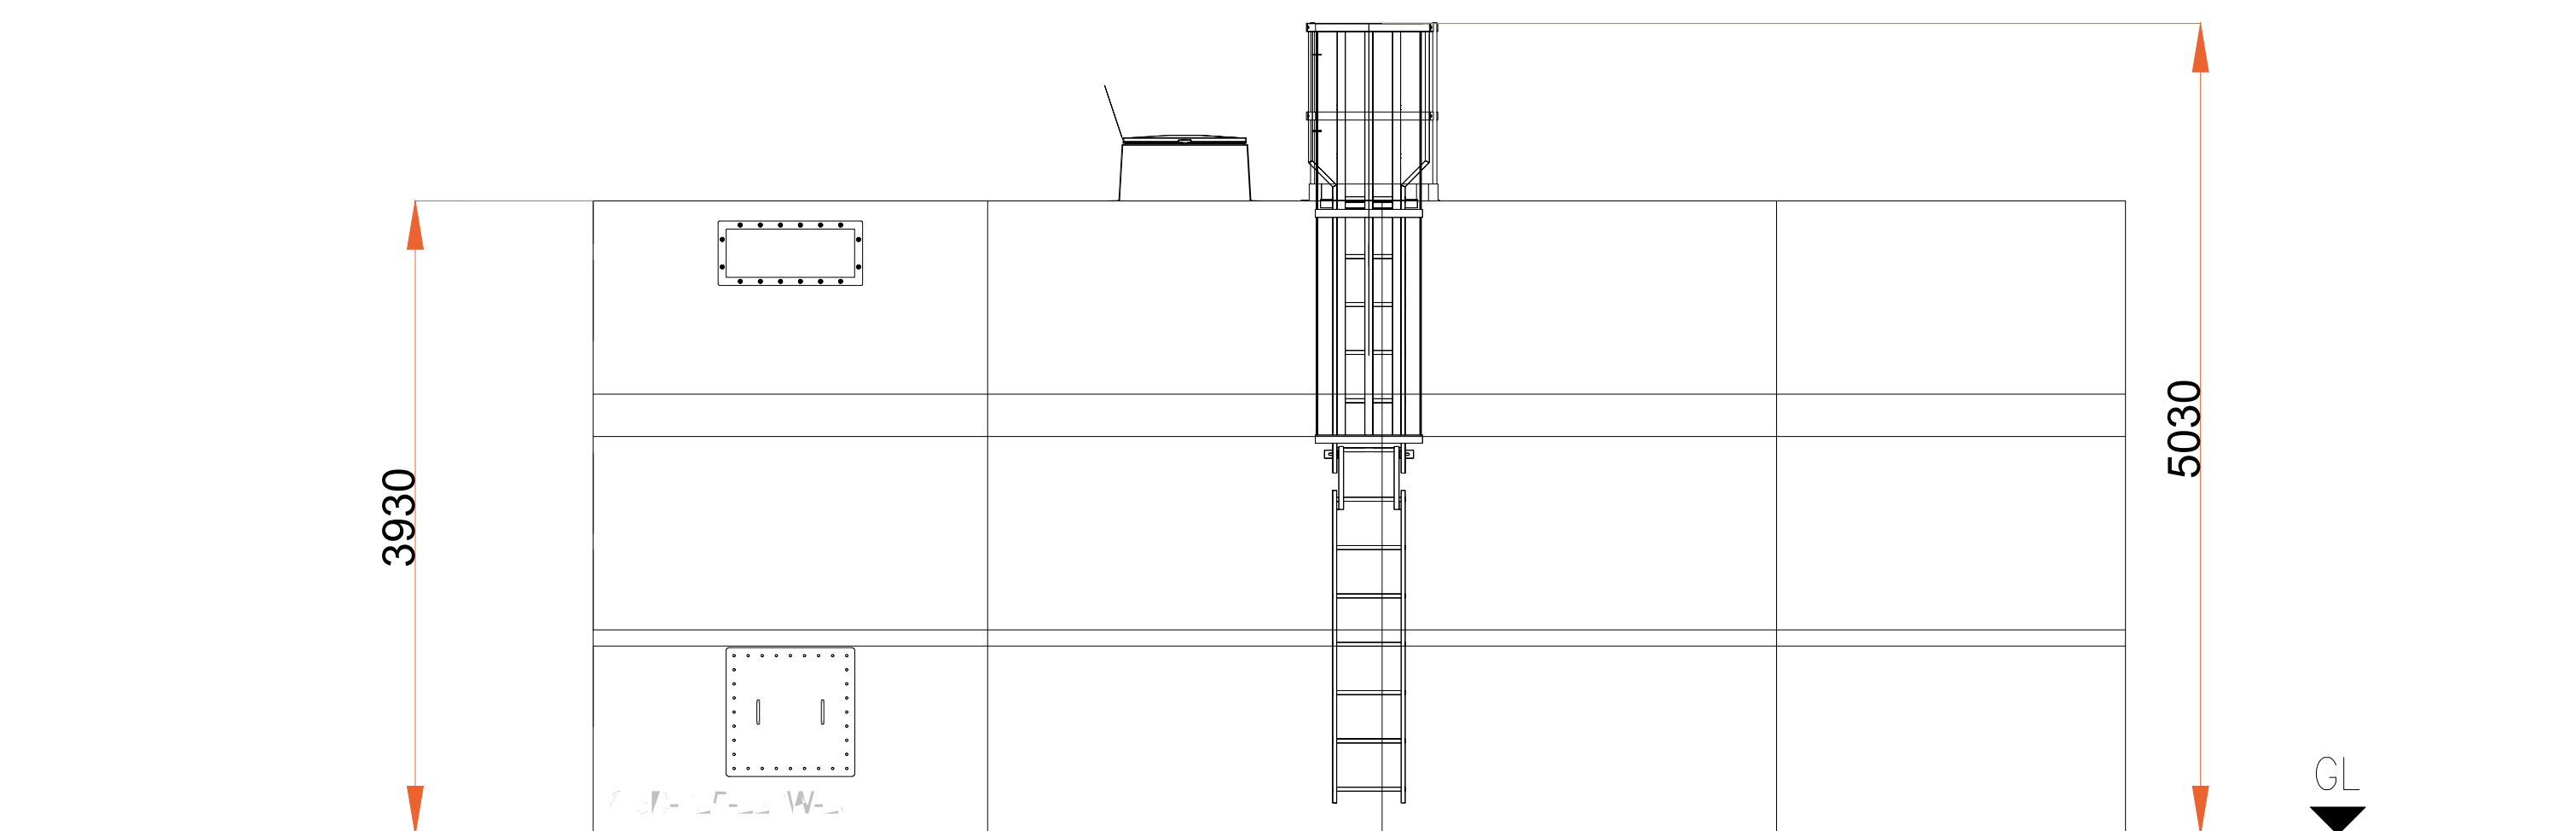

SIDE ELEVATION

01.	Dims Updated	07.04.25	SRY
Rev	Description	Date	Checked
Drawing No.			
WYM-EDFR-BESS-ARC-DRG-369.01			
Project			
WYMONDLEY BESS			
Title			
Water Tank Arrangement			
Scale	1:40 @A1	Drawn by	Checked
		SS	CH
			24.01.25



W: www.edf-re.uk
A: Cardinal Place, 80 Victoria Street, London SW1E 5JL

0 1 2 3 4 5m