



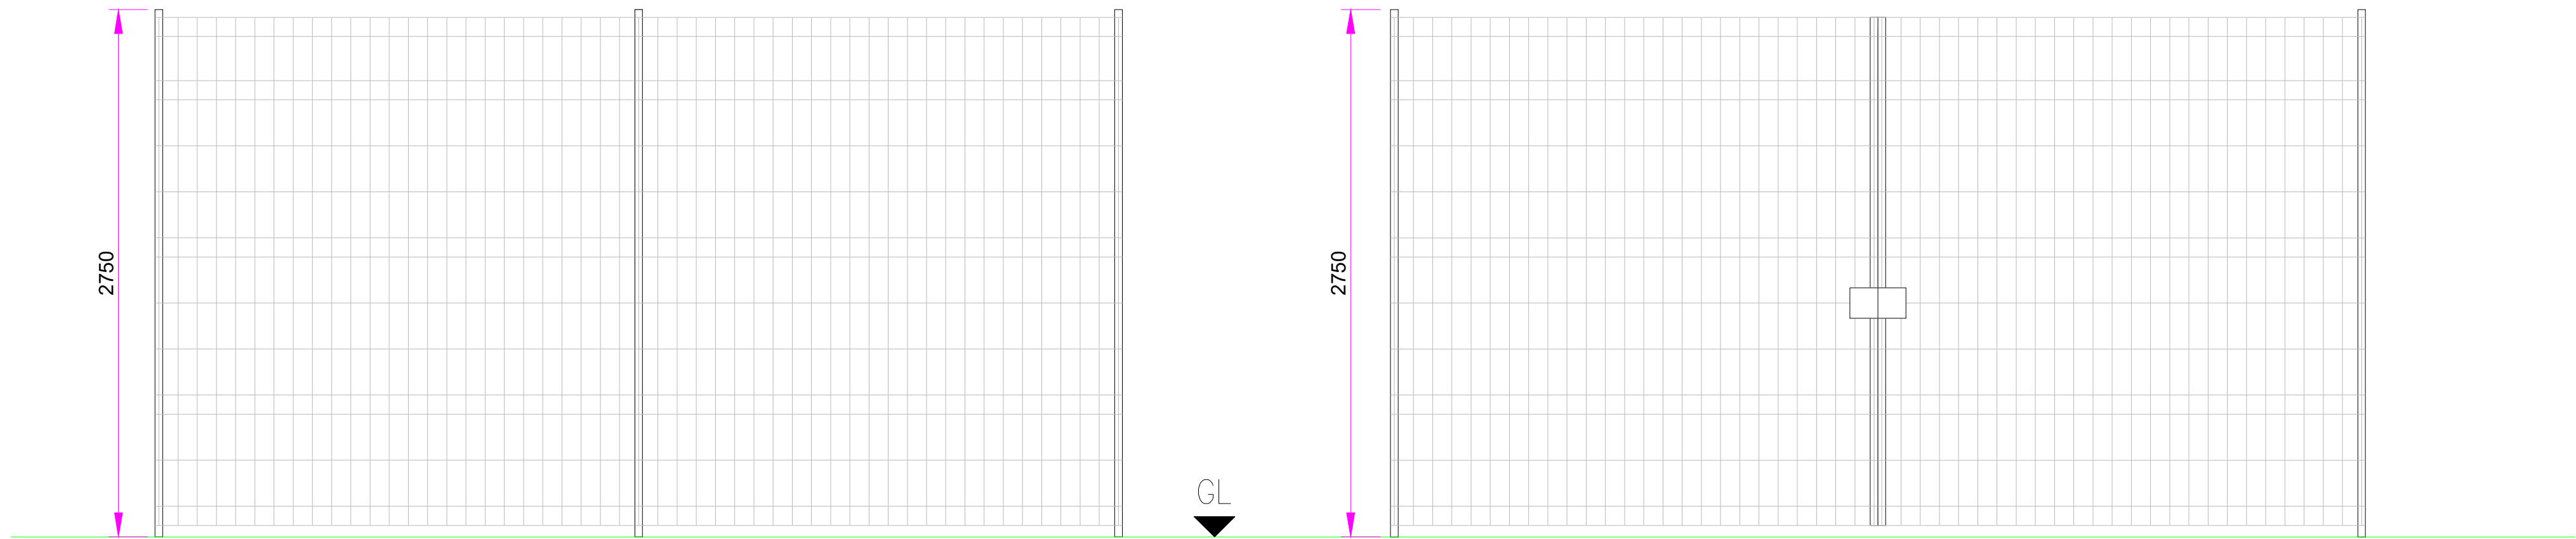

WELDED MESH FENCE ELEVATION

GATE ELEVATION

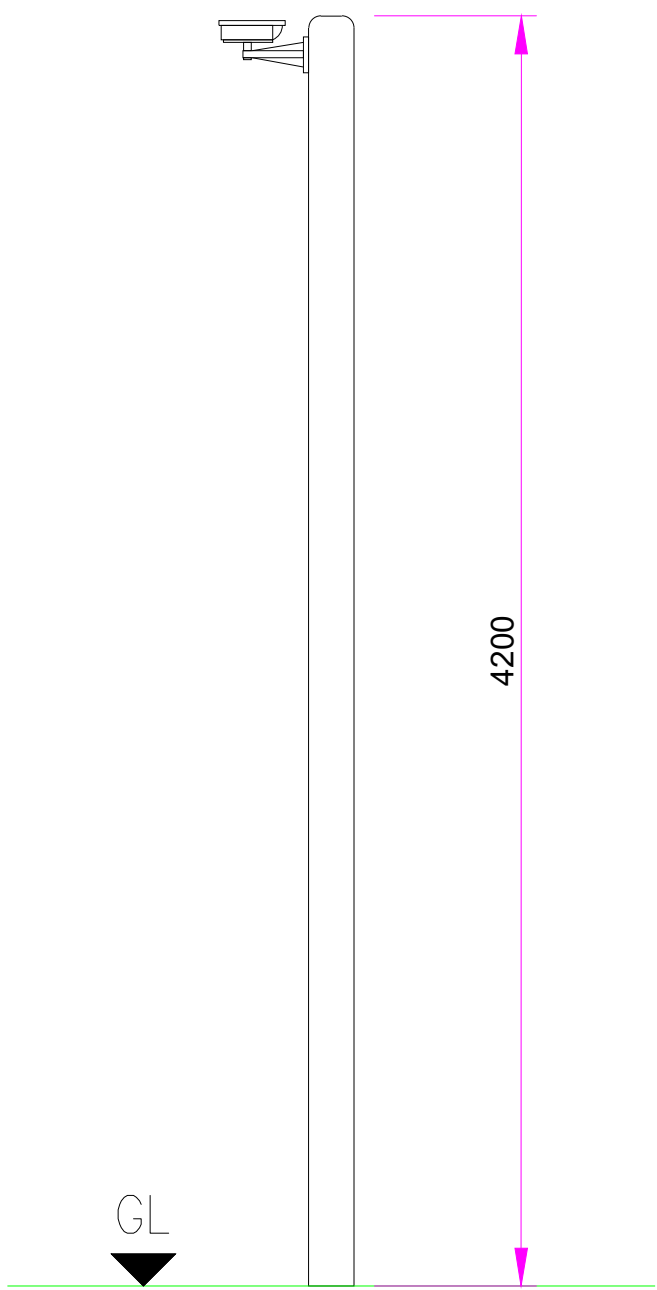

CCTV ELEVATION



WELDED MESH FENCE EXAMPLE

Rev	Description	Date	Checked
Drawing No.			
WYM-EDFR-BESS-ARC-DRG-364.00			
Project			
WYMONDLEY BESS			
Title			
Fencing, Gate & CCTV Arrangement			
Scale	1:25 @A1	Drawn by	SS
		Checked	CH
		Date	24.01.25

