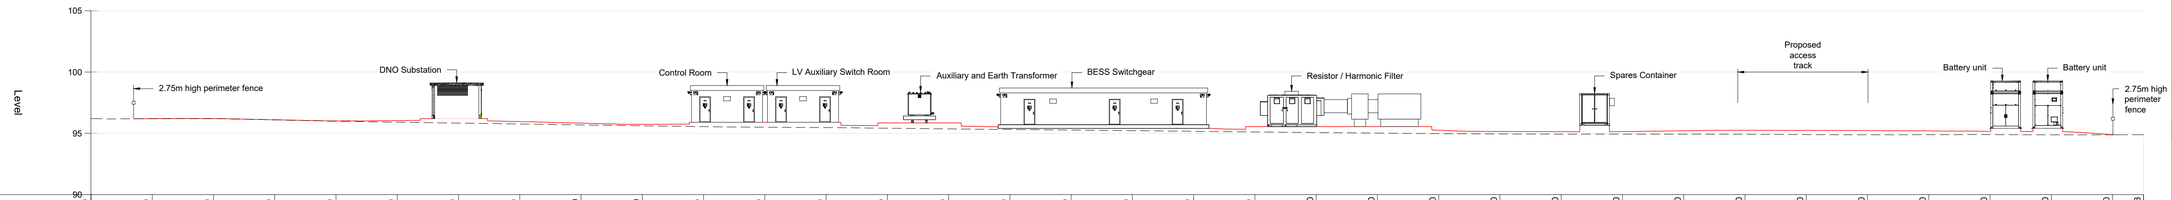

Chainage	00.00	05.00	10.00	15.00	20.00	25.00	30.00	35.00	40.00	45.00	50.00	55.00	60.00	65.00	70.00	75.00	80.00	85.00	90.00	95.00	100.00	105.00	110.00	115.00	120.00	125.00	130.00	135.00	140.00	145.00	150.00	155.00	160.00	165.00	167.53
Existing Ground Levels	96.208	96.194	96.198	96.099	95.991	95.907	95.833	95.761	95.684	95.616	95.546	95.500	95.468	95.417	95.363	95.316	95.267	95.217	95.166	95.113	95.064	95.019	94.973	94.952	94.934	94.933	94.930	94.920	94.897	94.884	94.889	94.894	94.880	94.882	94.888
Proposed Levels		96.186	96.195	96.200	96.103	96.010	96.042	96.200	95.961	95.832	95.739	95.900	95.900	95.900	95.850	95.860	95.700	95.700	95.700	95.700	95.550	95.550	95.550	95.251	95.153	95.135	95.142	95.208	95.247	95.237	95.227	95.195	95.157	95.400	**94.958**	

Section 1
Scale: H 1:250,V 1:250. Datum: 90.000

Chainage	00.00	05.00	10.00	15.00	20.00	25.00	30.00	35.00	40.00	45.00	50.00	55.00	60.00	65.00	70.00	75.00	80.00	85.00	90.00	95.00	100.00	105.00	110.00	115.00	120.00	125.00	130.00	135.00	140.00	145.00	150.00	155.00	160.00	165.00
Existing Ground Levels	95.259	95.152	95.141	95.128	95.070	94.972	94.879	94.818	94.762	94.713	94.659	94.598	94.557	94.518	94.472	94.420	94.393	94.394	94.357	94.306	94.256	94.202	94.148	94.099	94.052	94.024	94.033	94.042	94.023	94.004	93.994	93.983	93.974	**93.979**
Proposed Levels	95.214	95.210	95.202	95.193	95.188	95.650	95.163	95.054	95.300	94.992	95.200	94.883	95.100	94.783	94.738	94.674	94.644	94.642	94.634	94.580	94.800	94.468	94.424	94.365	94.329	94.269	94.258	94.259	94.248	94.500	94.243	94.500	94.085	93.972	**93.979**

Section 2
Scale: H 1:250,V 1:250. Datum: 90.000

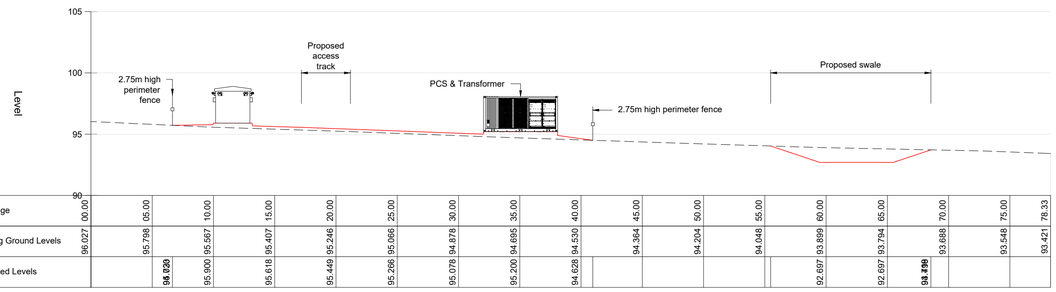

Chainage	00.00	05.00	10.00	15.00	20.00	25.00	30.00	35.00	40.00	45.00	50.00	55.00	60.00	65.00	70.00	75.00	78.33
Existing Ground Levels	96.027	95.798	95.567	95.407	95.246	95.066	94.878	94.695	94.530	94.364	94.204	94.048	93.899	93.794	93.668	93.548	93.421
Proposed Levels		96.020	95.900	95.618	95.449	95.269	95.078	95.200	94.628				92.697	92.697	93.709		

Section 3
Scale: H 1:250,V 1:250. Datum: 90.000

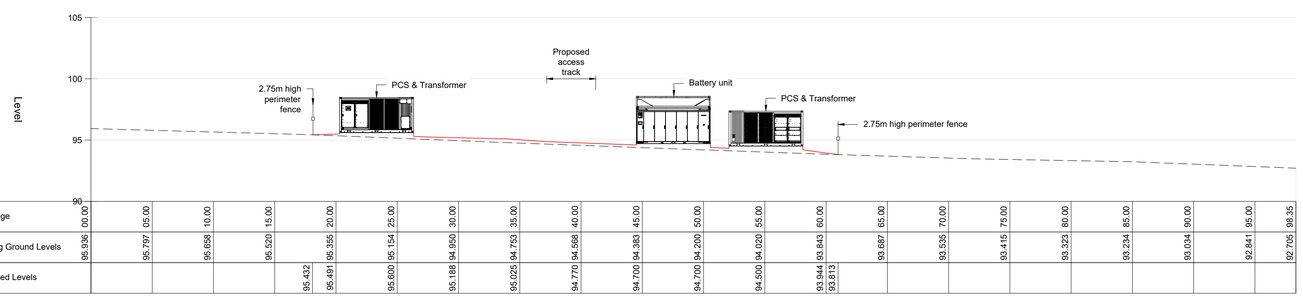

Chainage	00.00	05.00	10.00	15.00	20.00	25.00	30.00	35.00	40.00	45.00	50.00	55.00	60.00	65.00	70.00	75.00	80.00	85.00	90.00	95.00	98.35
Existing Ground Levels	95.936	95.797	95.658	95.520	95.355	95.154	94.950	94.753	94.568	94.383	94.200	94.020	93.843	93.687	93.535	93.415	93.323	93.234	93.034	92.841	92.705
Proposed Levels					95.432	95.491	95.600	95.168	95.025	94.770	94.700	94.700	94.500	93.944	93.813						

Section 4
Scale: H 1:250,V 1:250. Datum: 90.000

Notes:

1.

Legend:

Proposed ground level

Existing ground level

0 5 10 15 20 25m

Scale 1:250

Rev	Amendments	Date	By	Chk	Auth
P02	Updated to latest site layout	04/04/25	MS	JG	JG
P01	Initial issue	14/03/25	MS	JG	JG

www.slrconsulting.com

Drawing Status & Suitability Code: **Planning**

Client: pivot power EDF renewables

Project: Wymondley BESS

Drawing Title: Proposed Site Sections

Scale	SLR Project No.
1/250 @ A1	402.065238.00001

Designed	Drawn	Checked	Authorised
MS	MS	JG	JG

Date	Date	Date	Date
14/03/2025	14/03/2025	14/03/2025	14/03/2025

Drawing Number: **402-065238-00001-CIV-002** Rev: **P02**

© This drawing and its content are the copyright of SLR Consulting Ltd and may not be reproduced or amended except by prior written permission. SLR Consulting Ltd accepts no liability for any amendments made by other persons.

04/04/2025

\\slr.local\eu\Offices\UK\Bradford on Avon\Projects\402\065238 - Pivot Power LLP\402.065238.00001 - Wymondley BESS & ISS\Tech\BIM\Dwgs\Working\402-065238-00001-CIV-002-003.dwg