


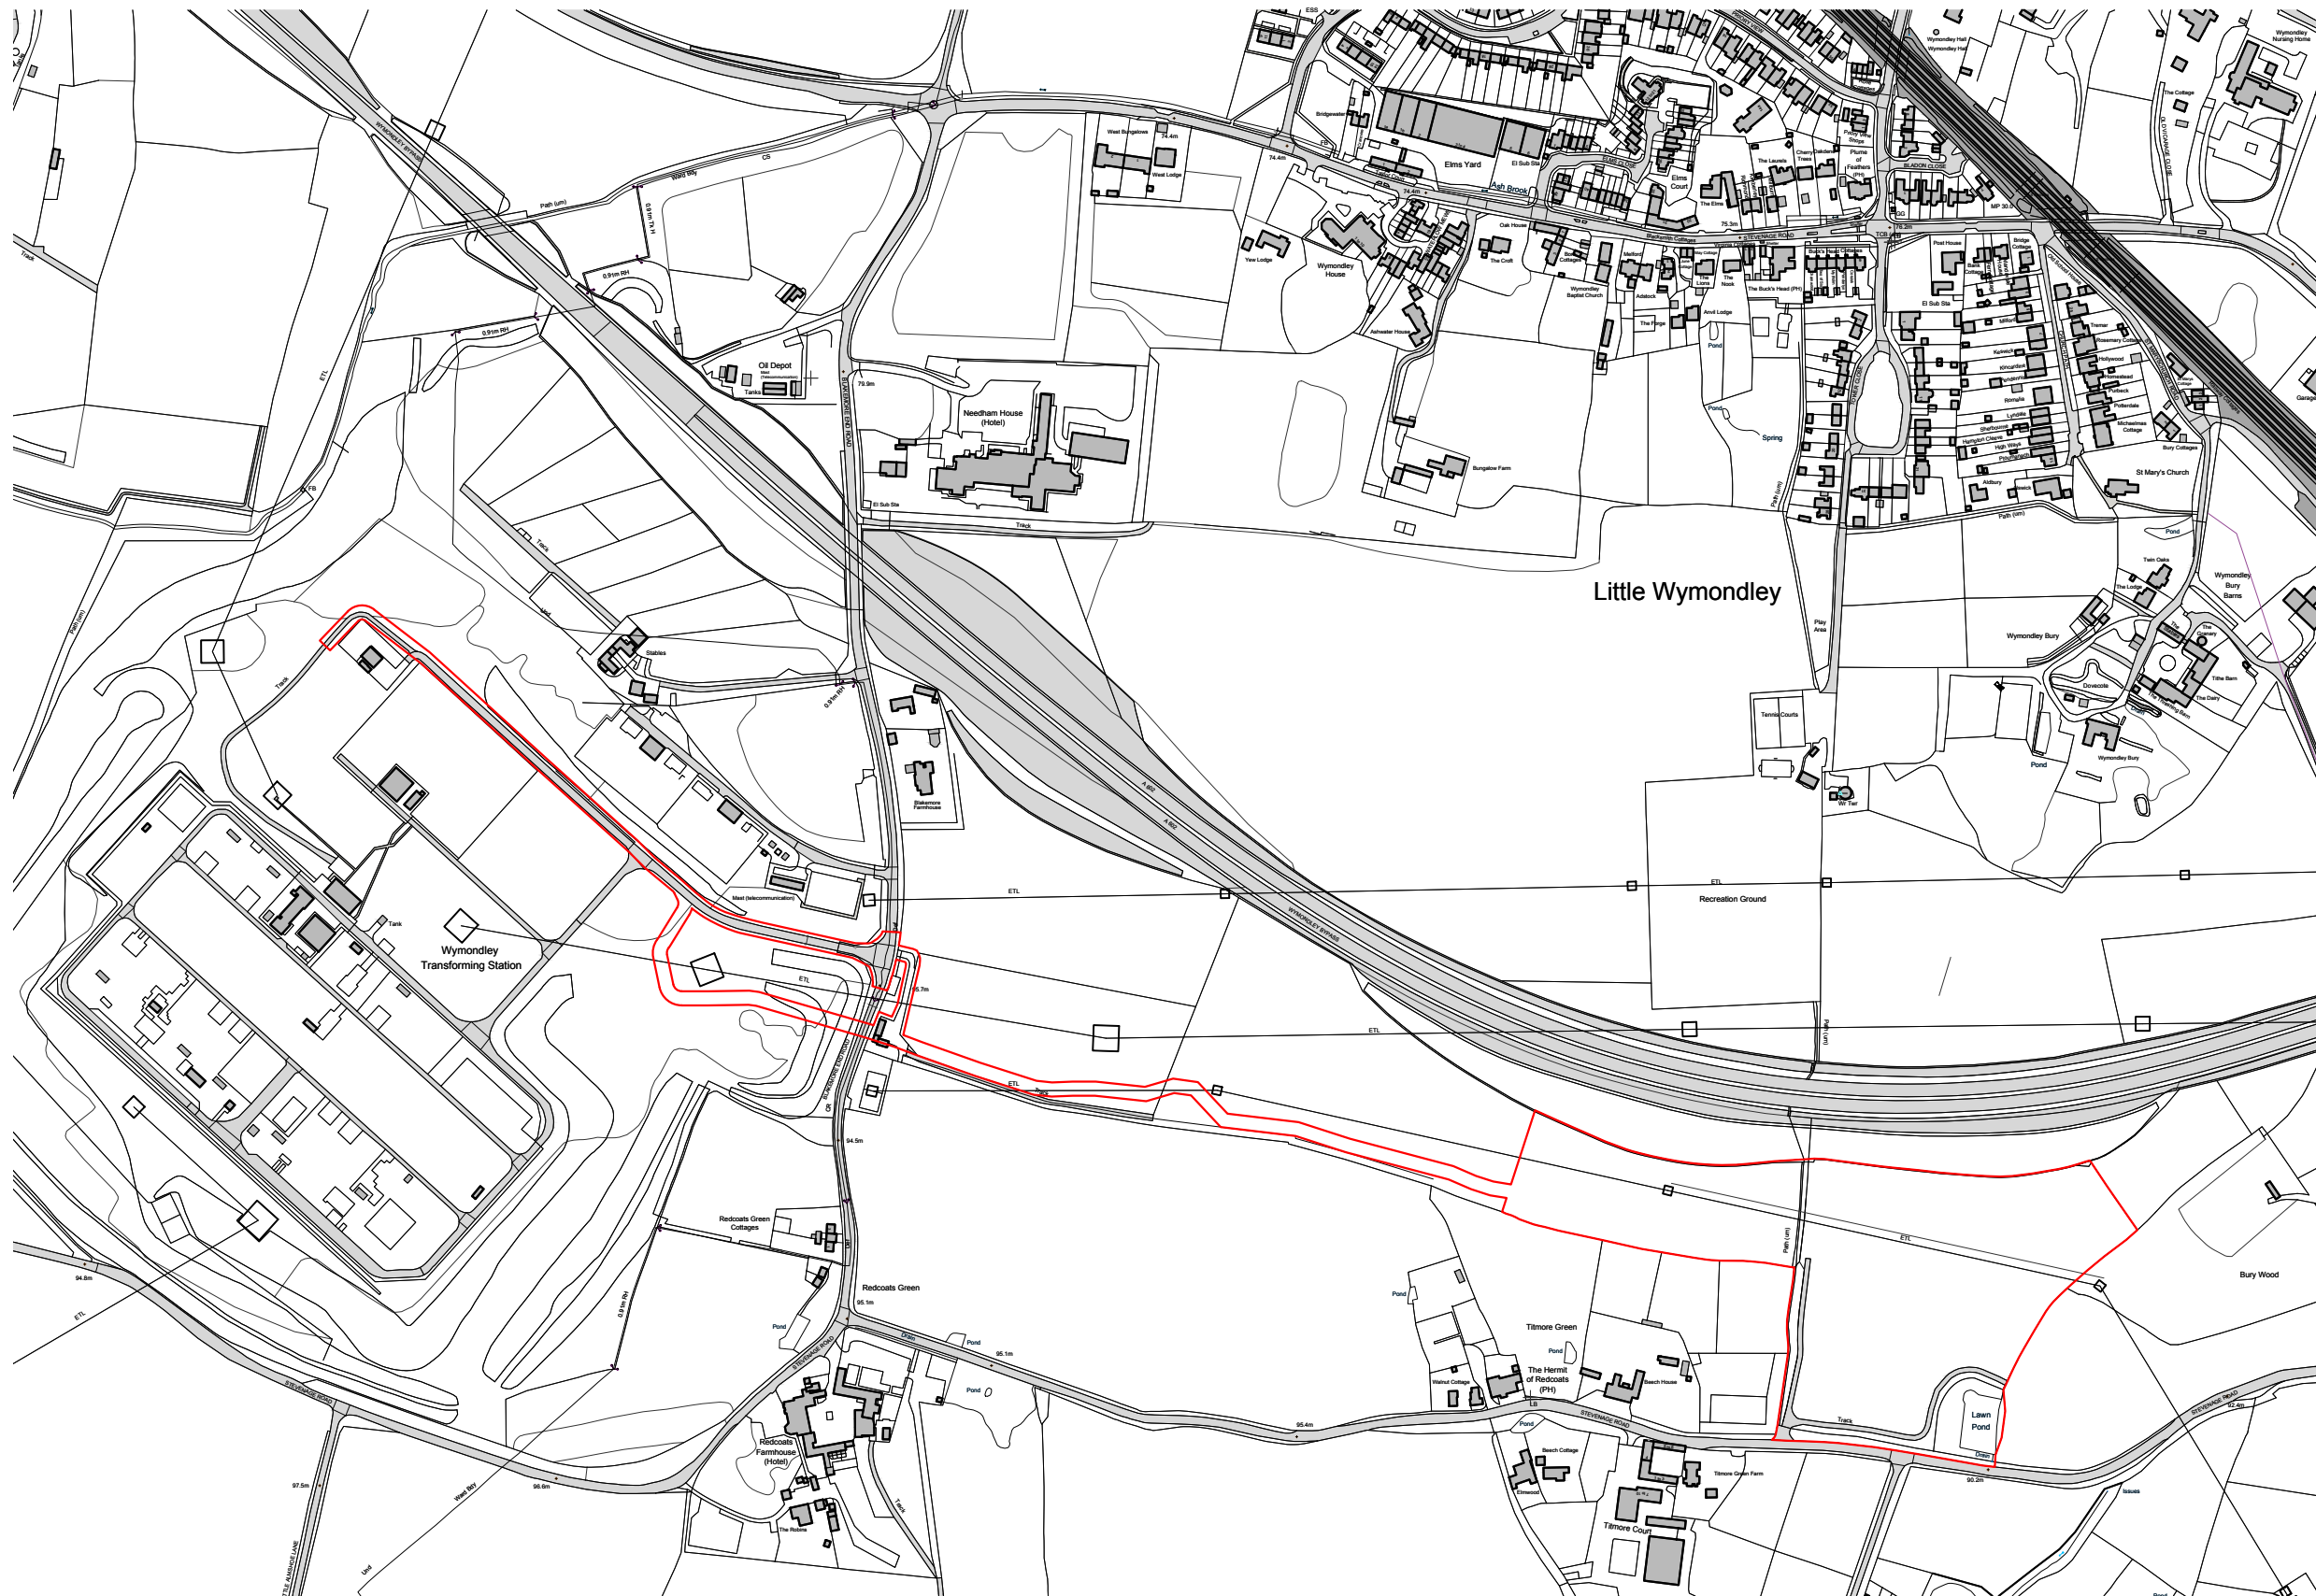

NOTES

1. Drawing details and dimensions for planning purposes only.

© Crown copyright, All rights reserved. 2023. License number 0100031673

LEGEND

RED LINE BOUNDARY - 6.52Ha

05	Minor amendments	04.04.25	SS	SRY
04	Redline area added to plan	03.04.25	SS	SRY
03	Redline increased	21.02.25	SS	SRY
02	Redline increased	19.02.25	SS	SRY
01	Track & Pond added to red line	13.02.25	SS	SRY
-	First Issue	30.01.25	SS	SRY
Rev	Description	Date	Checked	

Drawing No.

WYM-EDFR-BESS-LND-PLN-150.05

Project

Wymondley BESS

Title

Site Location Plan

Scale

1:5000 @A3

Drawn by

SS

Checked

SRY

Date

30.01.25

