



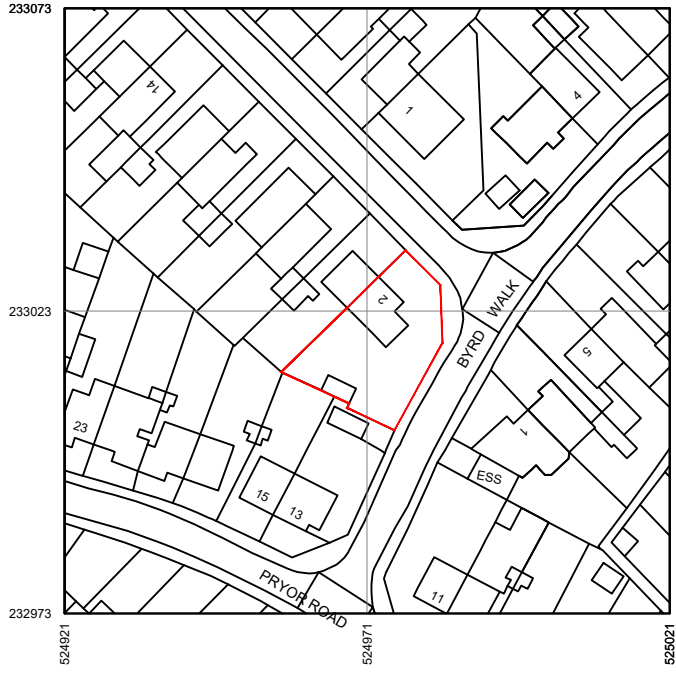


SITE LOCATION
Scale 1:1250

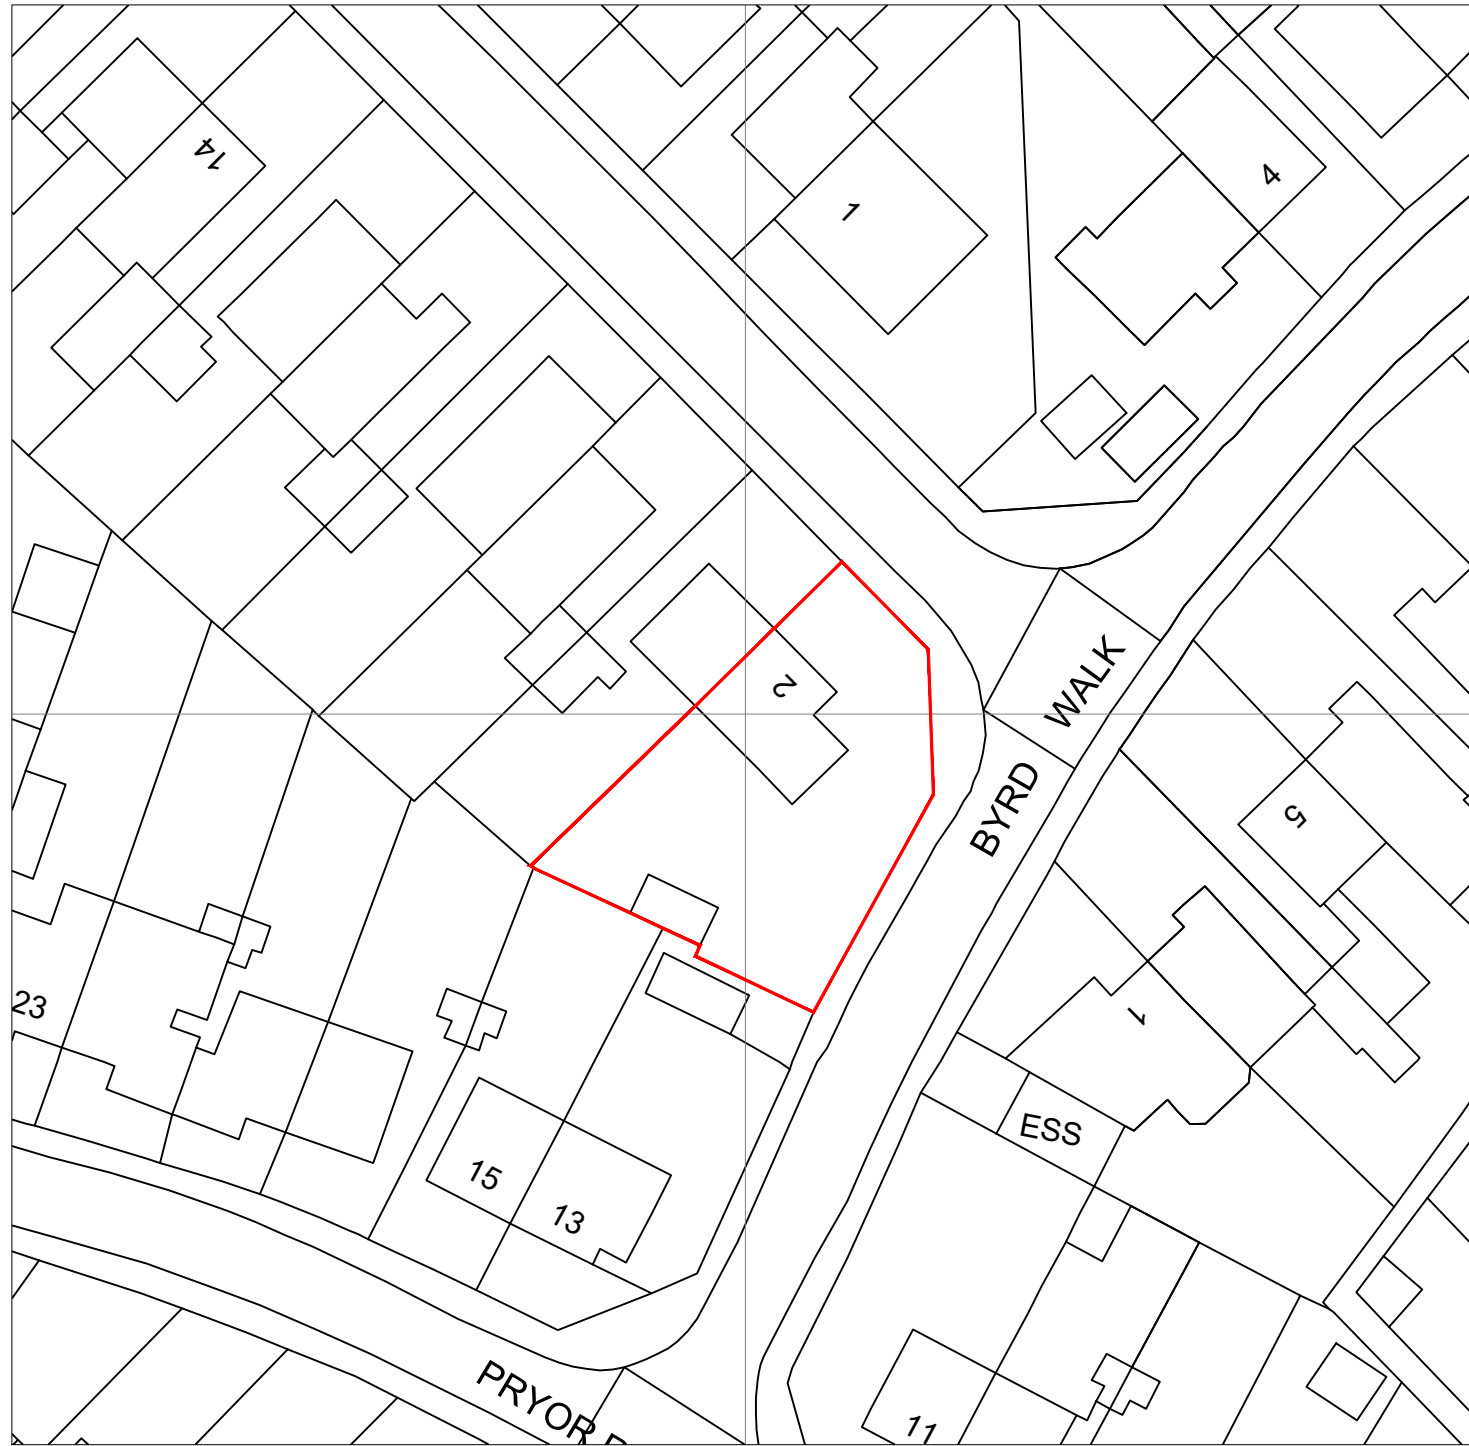

SITE LOCATION
Scale 1:500



BLOCK PLAN (SHOWING PROPOSED)
Scale 1:200

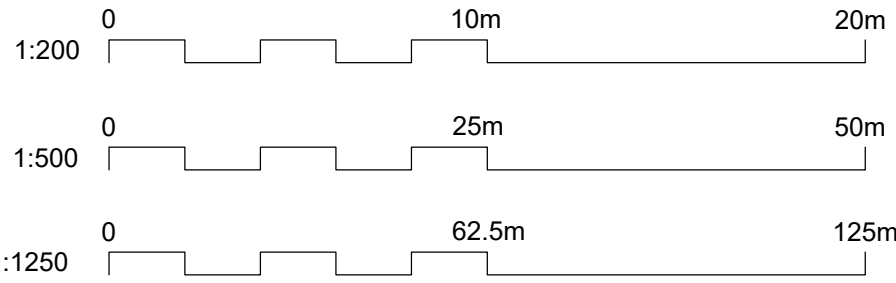

ALL DIMENSIONS TO BE CONFIRMED ON SITE
PRIOR TO ORDERING ANY MATERIALS.
SOME ASSUMPTIONS MAY HAVE BEEN MADE FOR
EXISTING ELEMENTS SUCH AS WALL TYPES, JOIST
SPAN DIRECTIONS, ROOF STRUCTURE ETC. THESE
ASSUMPTIONS MUST BE CONFIRMED BY THE
CONTRACTOR ON SITE PRIOR TO WORK STARTING.

00 SITE LOCATION AND BLOCK PLAN
SCALE AS SHOWN @ A1



Salvus House, Aykley Heads,
Durham, DH1 5TS
sales@crdesignservices.co.uk
www.crdesignservices.co.uk
Tel: 0191 645 6000

NOTES:

1. All dimensions to be checked on site.
2. Any discrepancies to be reported back to CR Design Services.

OS Map Licence
OS Map data supplied by copla ltd trading as UKPlanningMaps.com a licensed Ordnance Survey partner (100054135).Data licence expires 24 June 2026. Unique plan reference: v1ff/1274583/1709622

REV.	DATE	DESCRIPTION	BY	APP
------	------	-------------	----	-----

DRAWING NO	DATE	DRAWING	PROJECT
3911 - 00	24.06.25	EXISTING PLANS	2 TURPINS WAY, BALDOCK, SG7 6LW
DRAWN	SCALE		
NC	1:50 @ A1		