


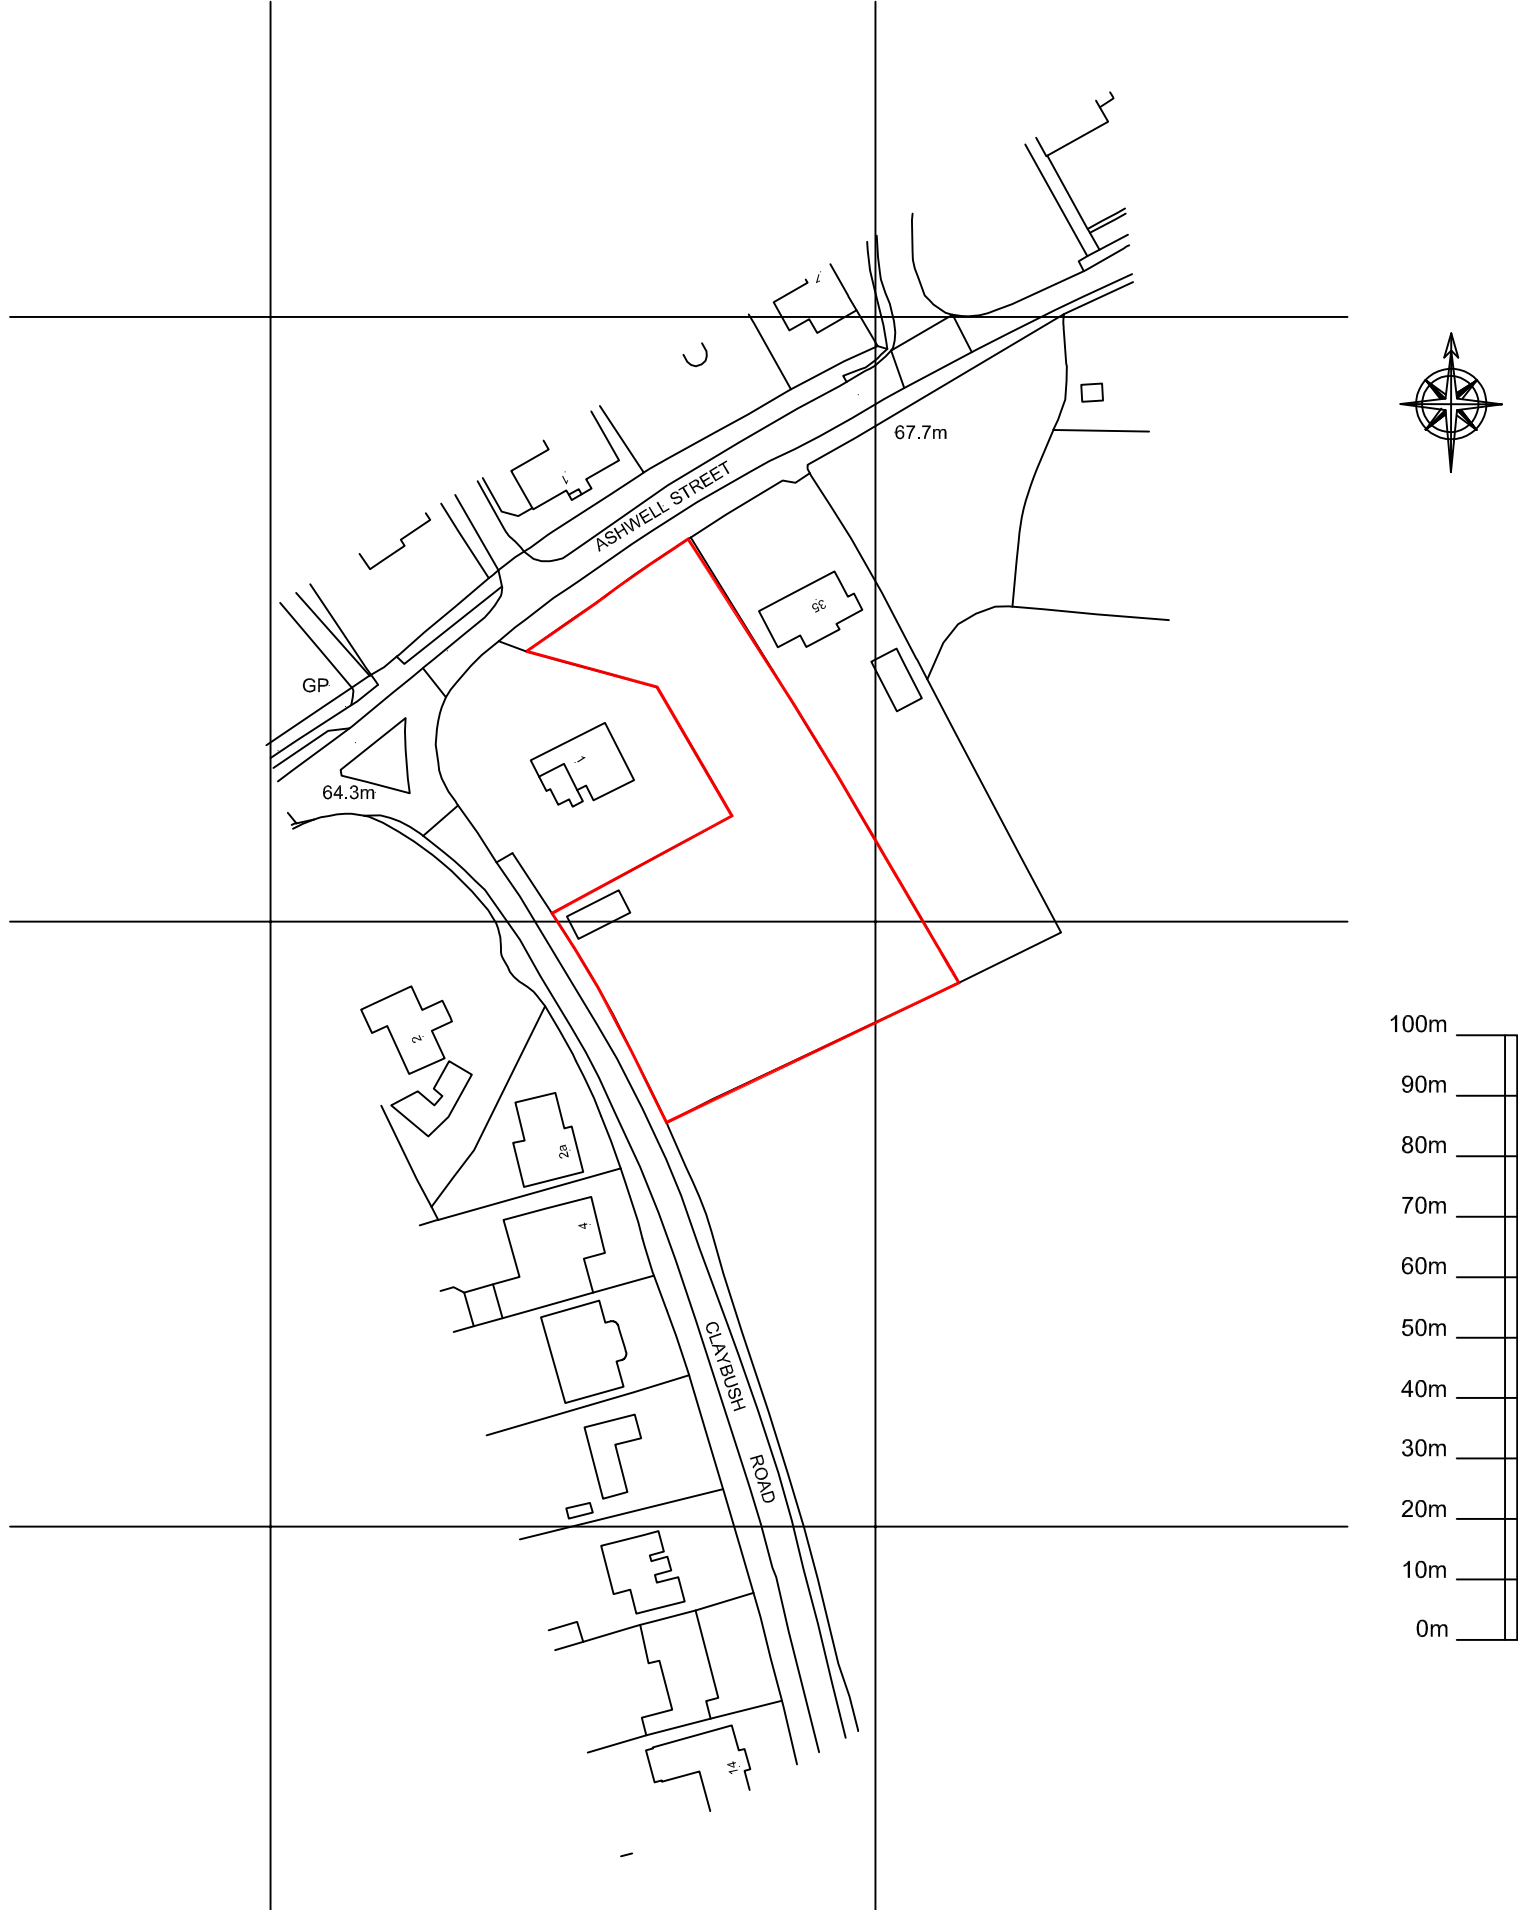

©Crown Copyright and database rights 2020 OS Licence no. 100019980

Scale 1:1250  
scale 1250@A4

Land adjacent to 35, Ashwell Street,  
Ashwell, Baldock SG7 5QR  
Drg no 21.04 OSmap