




Double Carport - Type 1 - Detached

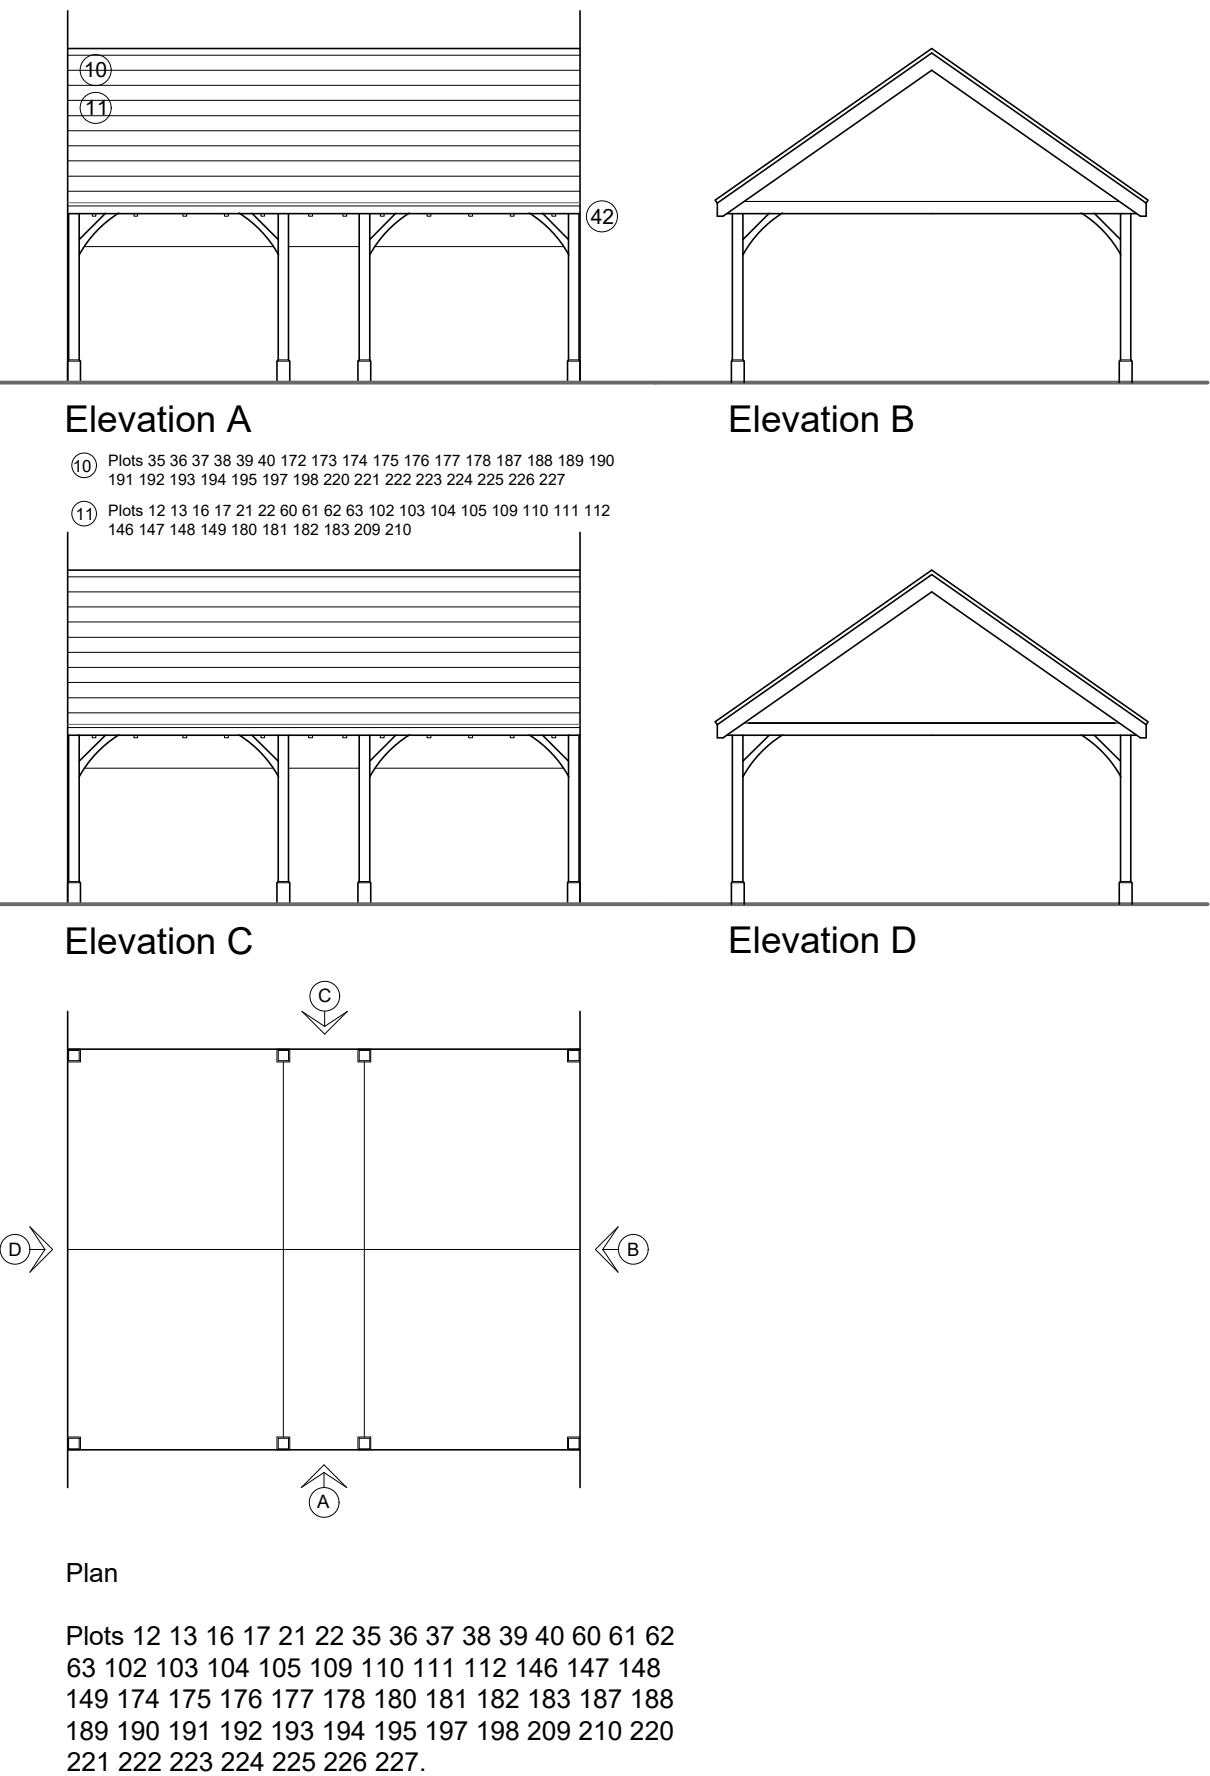

Double Carport - Type 2 - Attached One Side

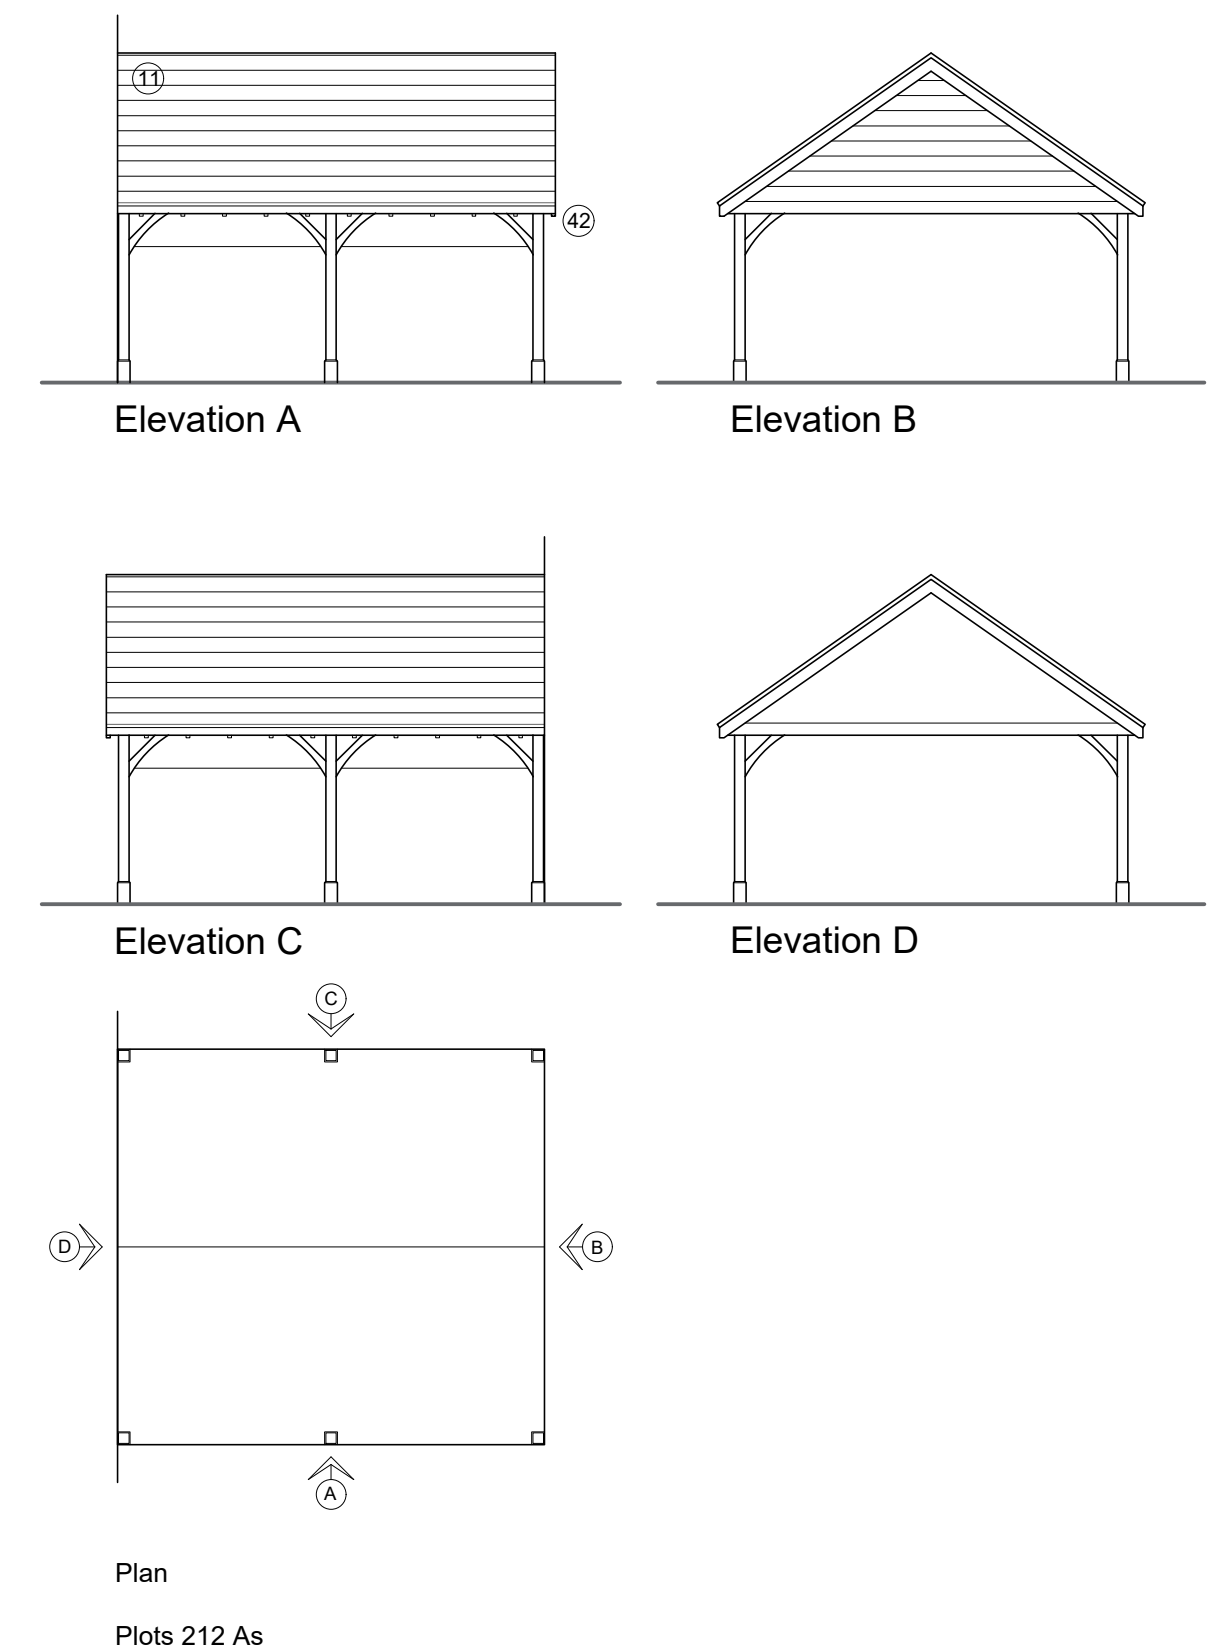

Double Carport - Type 3 - Detached

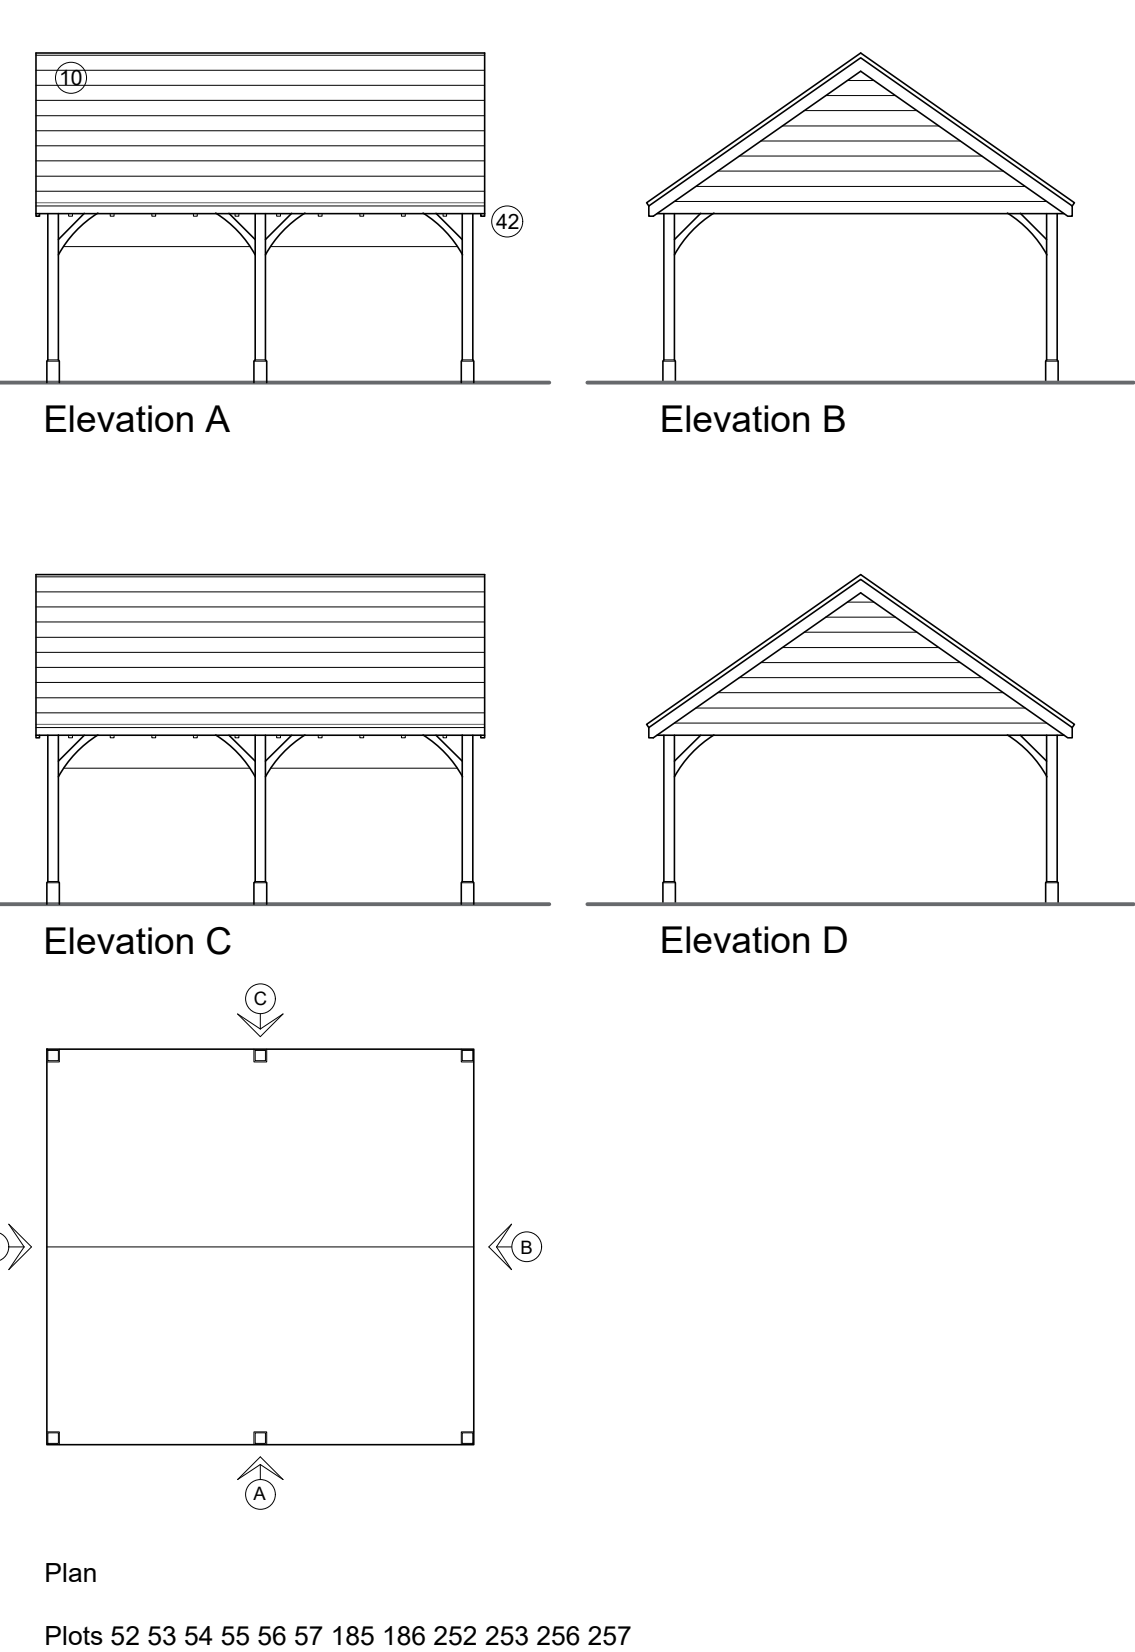

Materials Key	
10	Plain Clay / Clay effect roof tiles. Colour: Red Multi-tone Refer to Roof Materials Plan (DES-716-107) for plot references
11	Slate / Slate effect roof tiles. Colour: Dark grey Refer to Roof Materials Plan (DES-716-107) for plot references
42	Carport eaves and verge with exposed rafters. Fascia, soffit, rafters colour: Natural

Note: Location of rainwater downpipes subject to technical design