Spring Wood. 240 Spring Rd. Letchworth.

1a

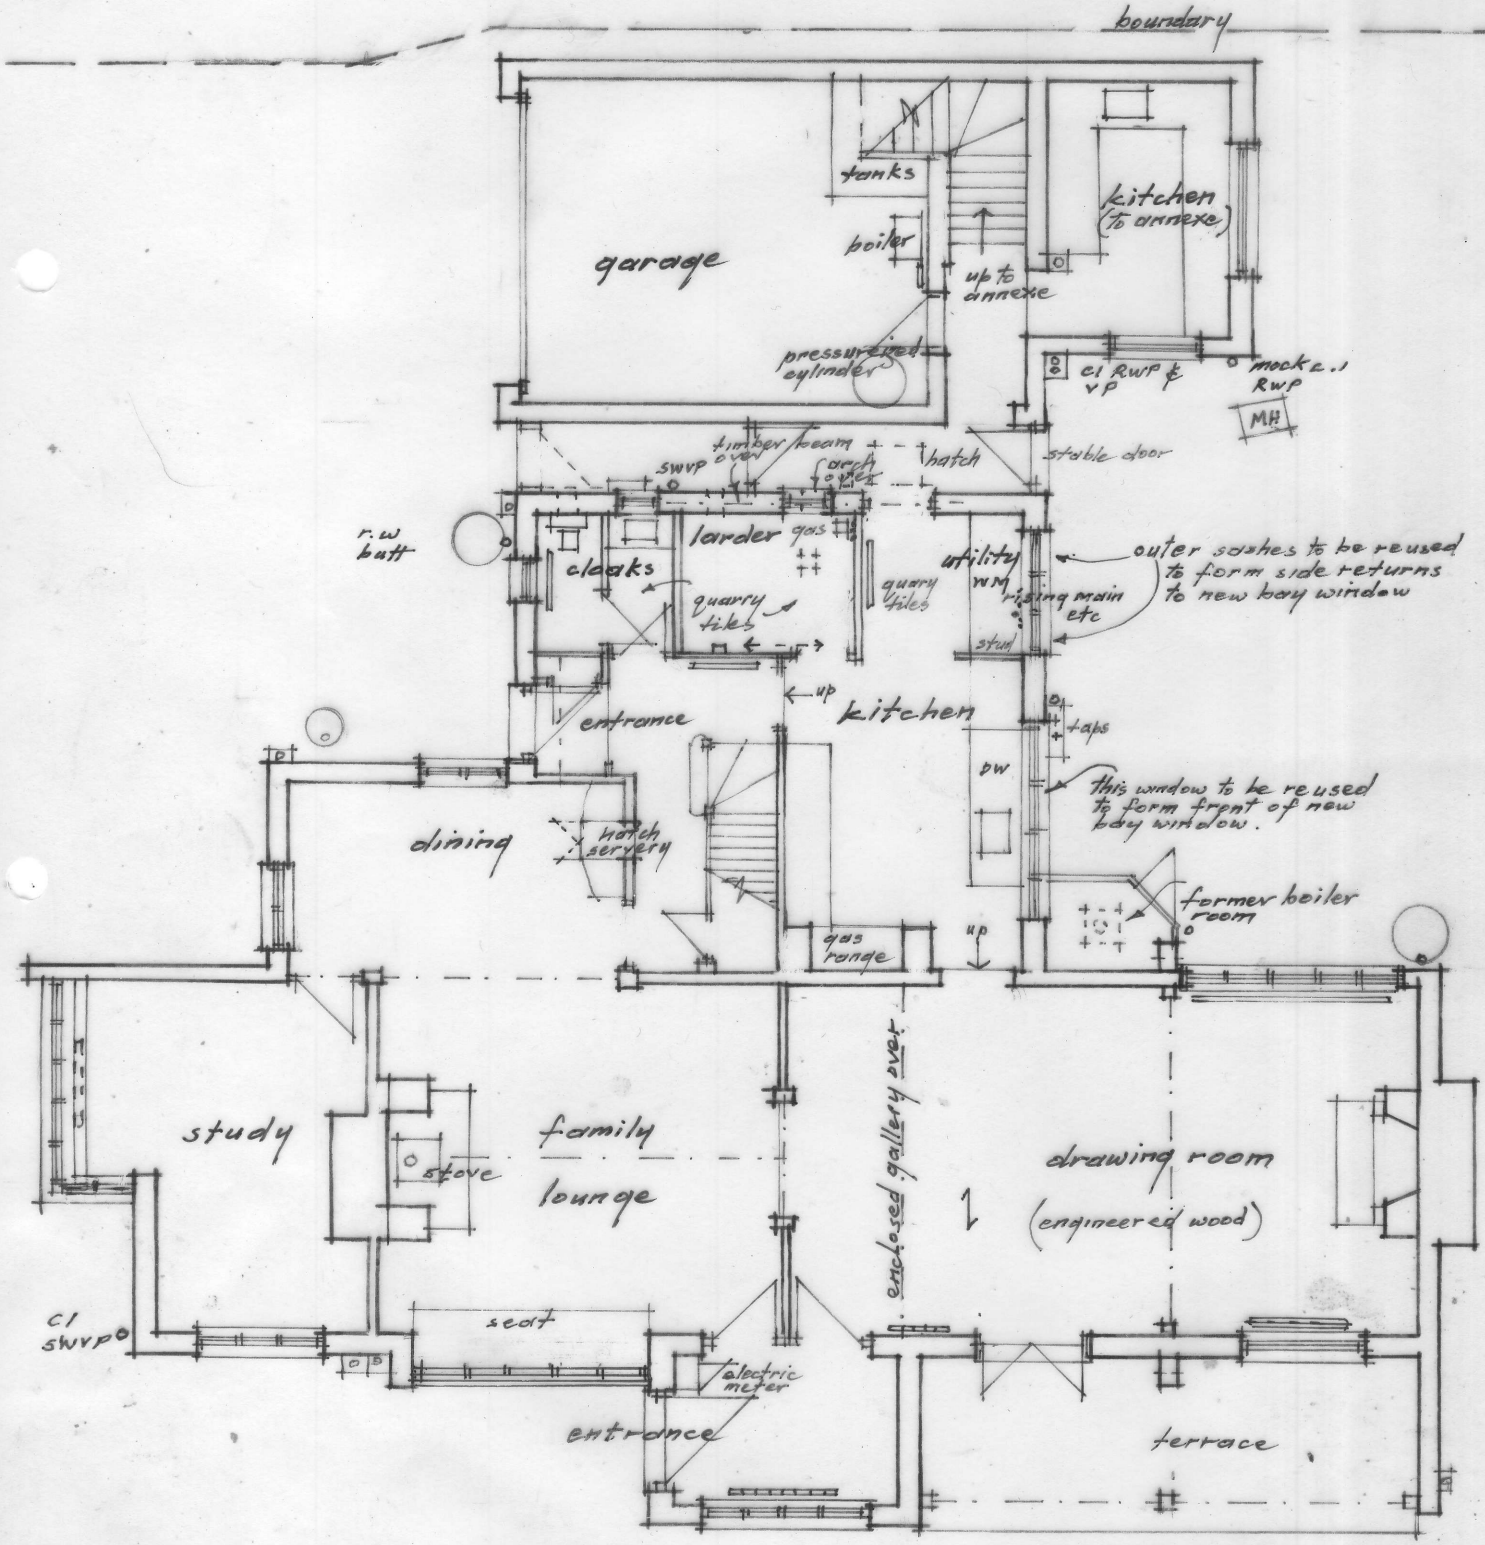

existing ground floor plan. scale 1:100 0 1m

AART Architecture 10 Croft Lane
Letchworth
Herts
SG6 1AP
Tel: (01462)685848