

CLIENT:
Battarbee


PROJECT NO: 38329	SHEET NO: 2 OF 4	REVISION: A
SCALE AT A3: 1:10	DATE: Nov-24	DRAWN: MR
	CHECKED: MR	

LOCATION:
1st FLOOR
FRONT MAIN BEDROOM
ITEM 1

Notes:

1. ALL DIMENSIONS ARE IN MILLIMETERS (MM)

INTERNAL VIEW

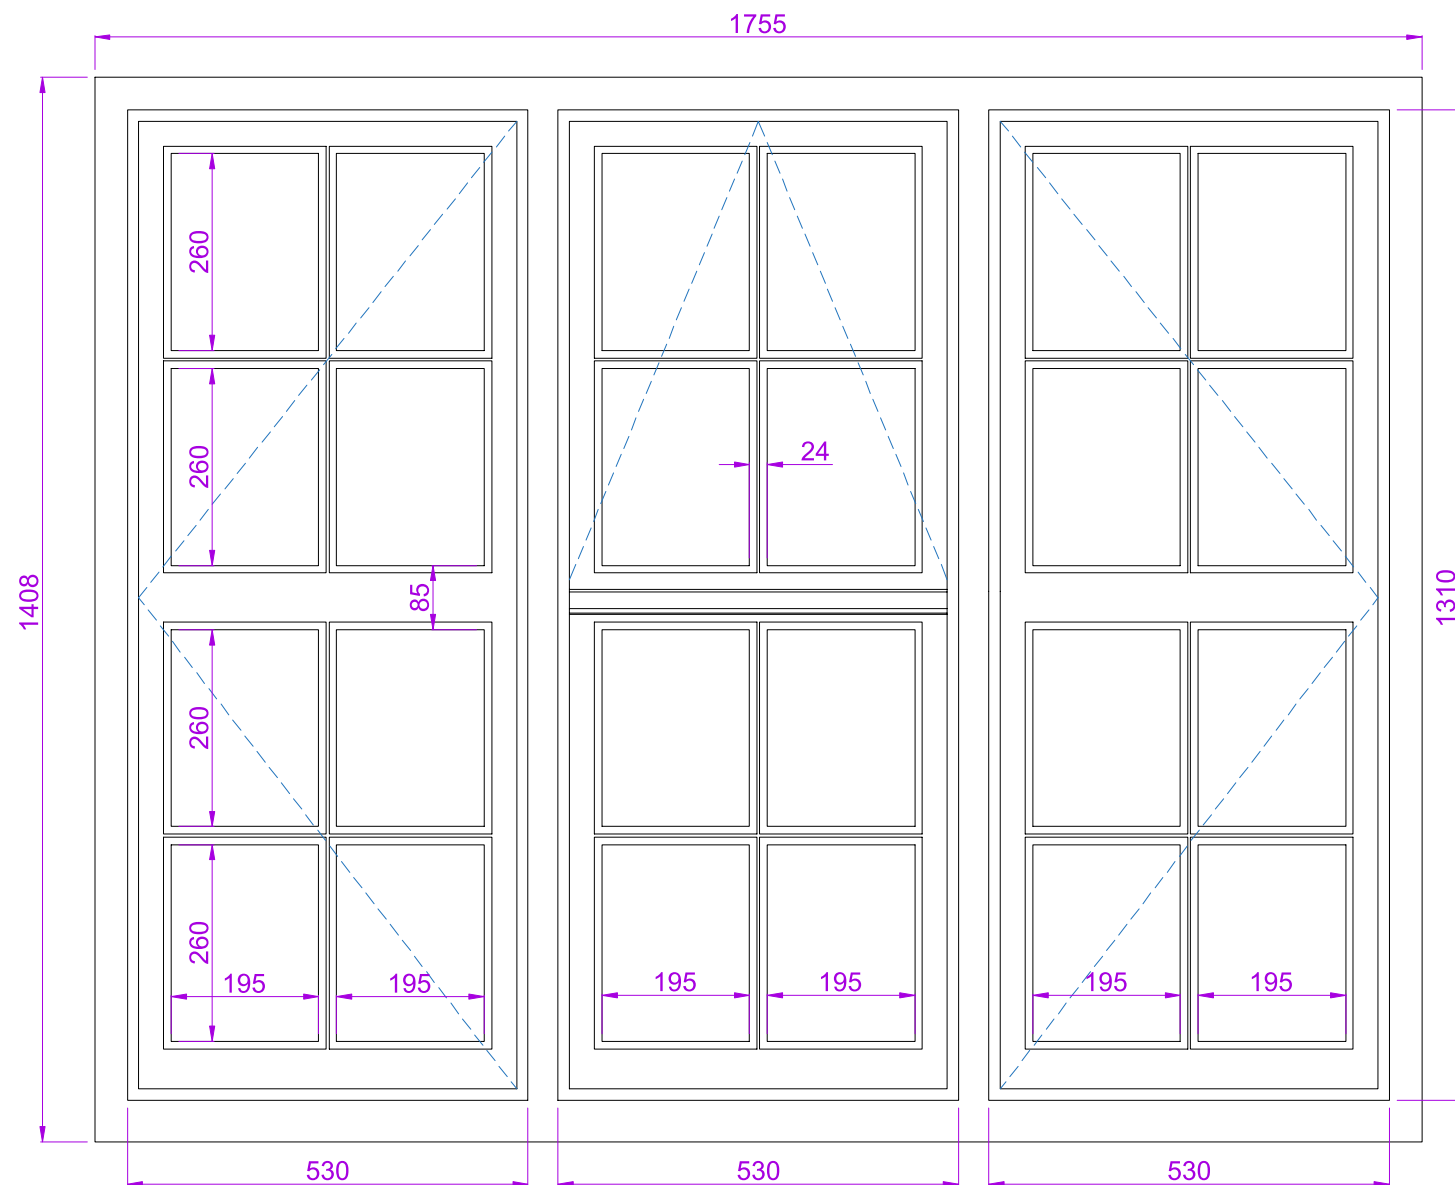

0

500mm

1000mm METRIC SCALE 1:10 ON A3

A	Drawing Release	MR	Jul-24
REV:	DESCRIPTION:	BY:	DATE:



The Sash Window Workshop
4 Kiln Lane,
Bracknell,
Berkshire RG12 1NA
tel: +44 (0)1344 868668
fax: +44 (0)1344 868858
email: reedm@sashwindow.com
www.sashwindow.com