





3. NORTH WEST ELEVATION

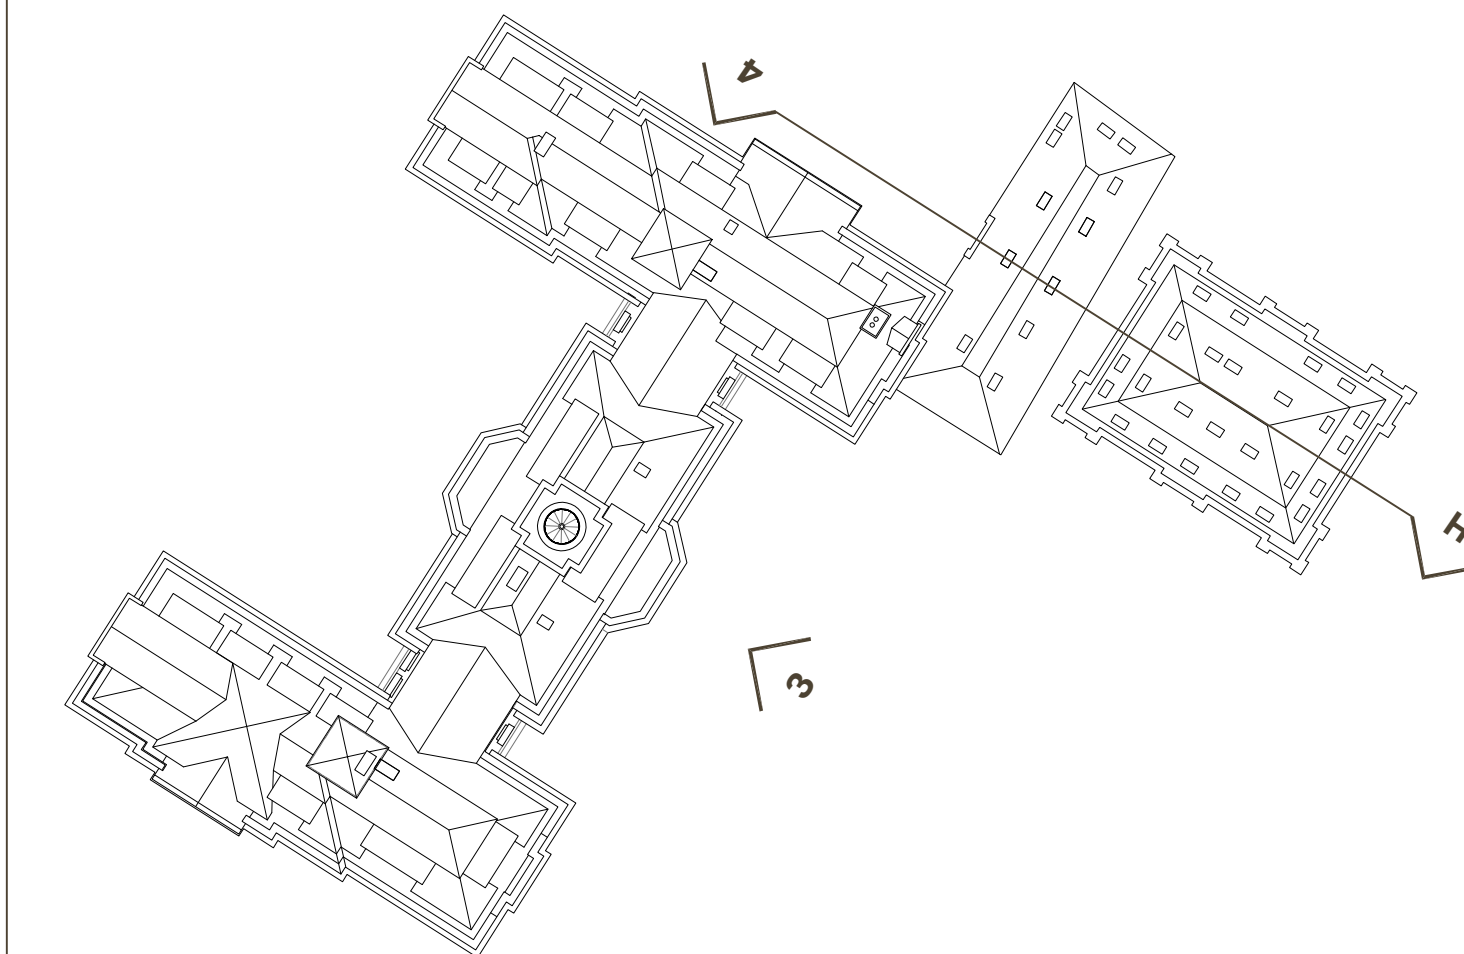

KEY PLAN

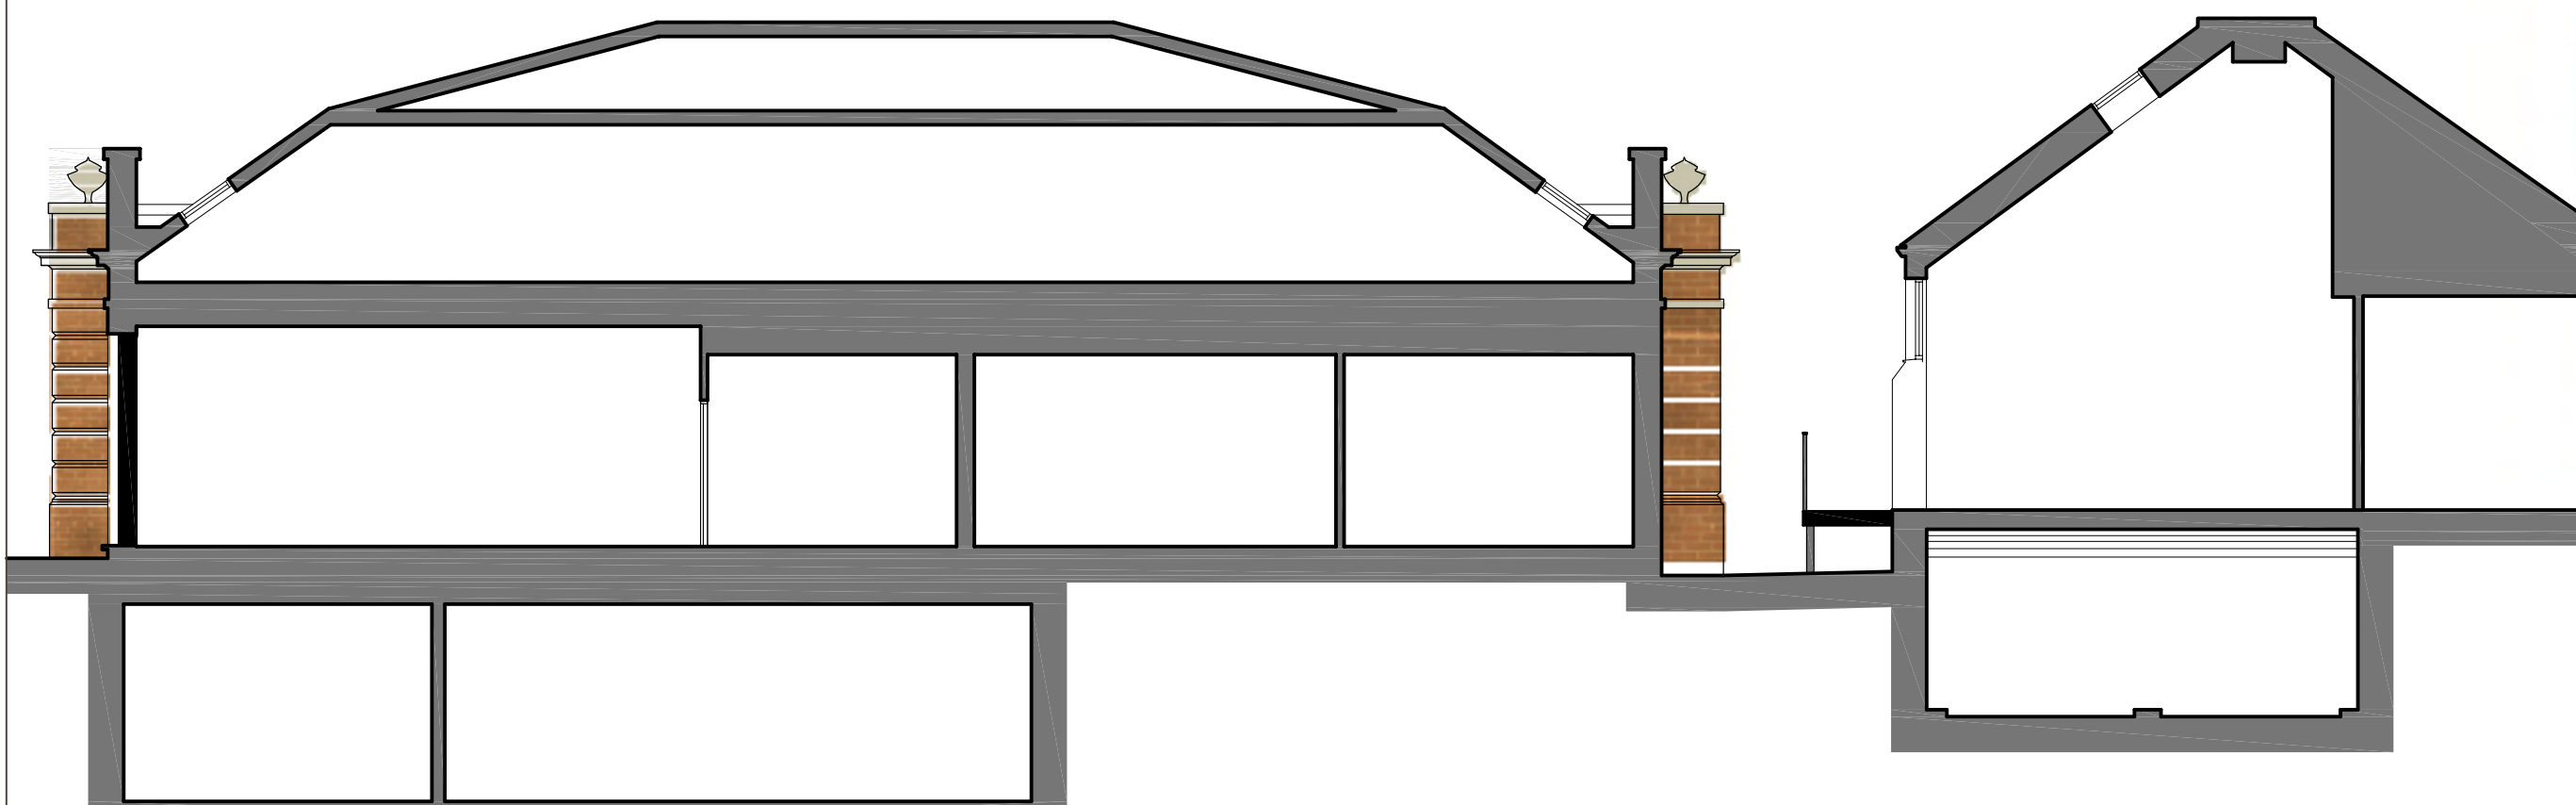

4. NORTH EAST ELEVATION / SECTION HH