




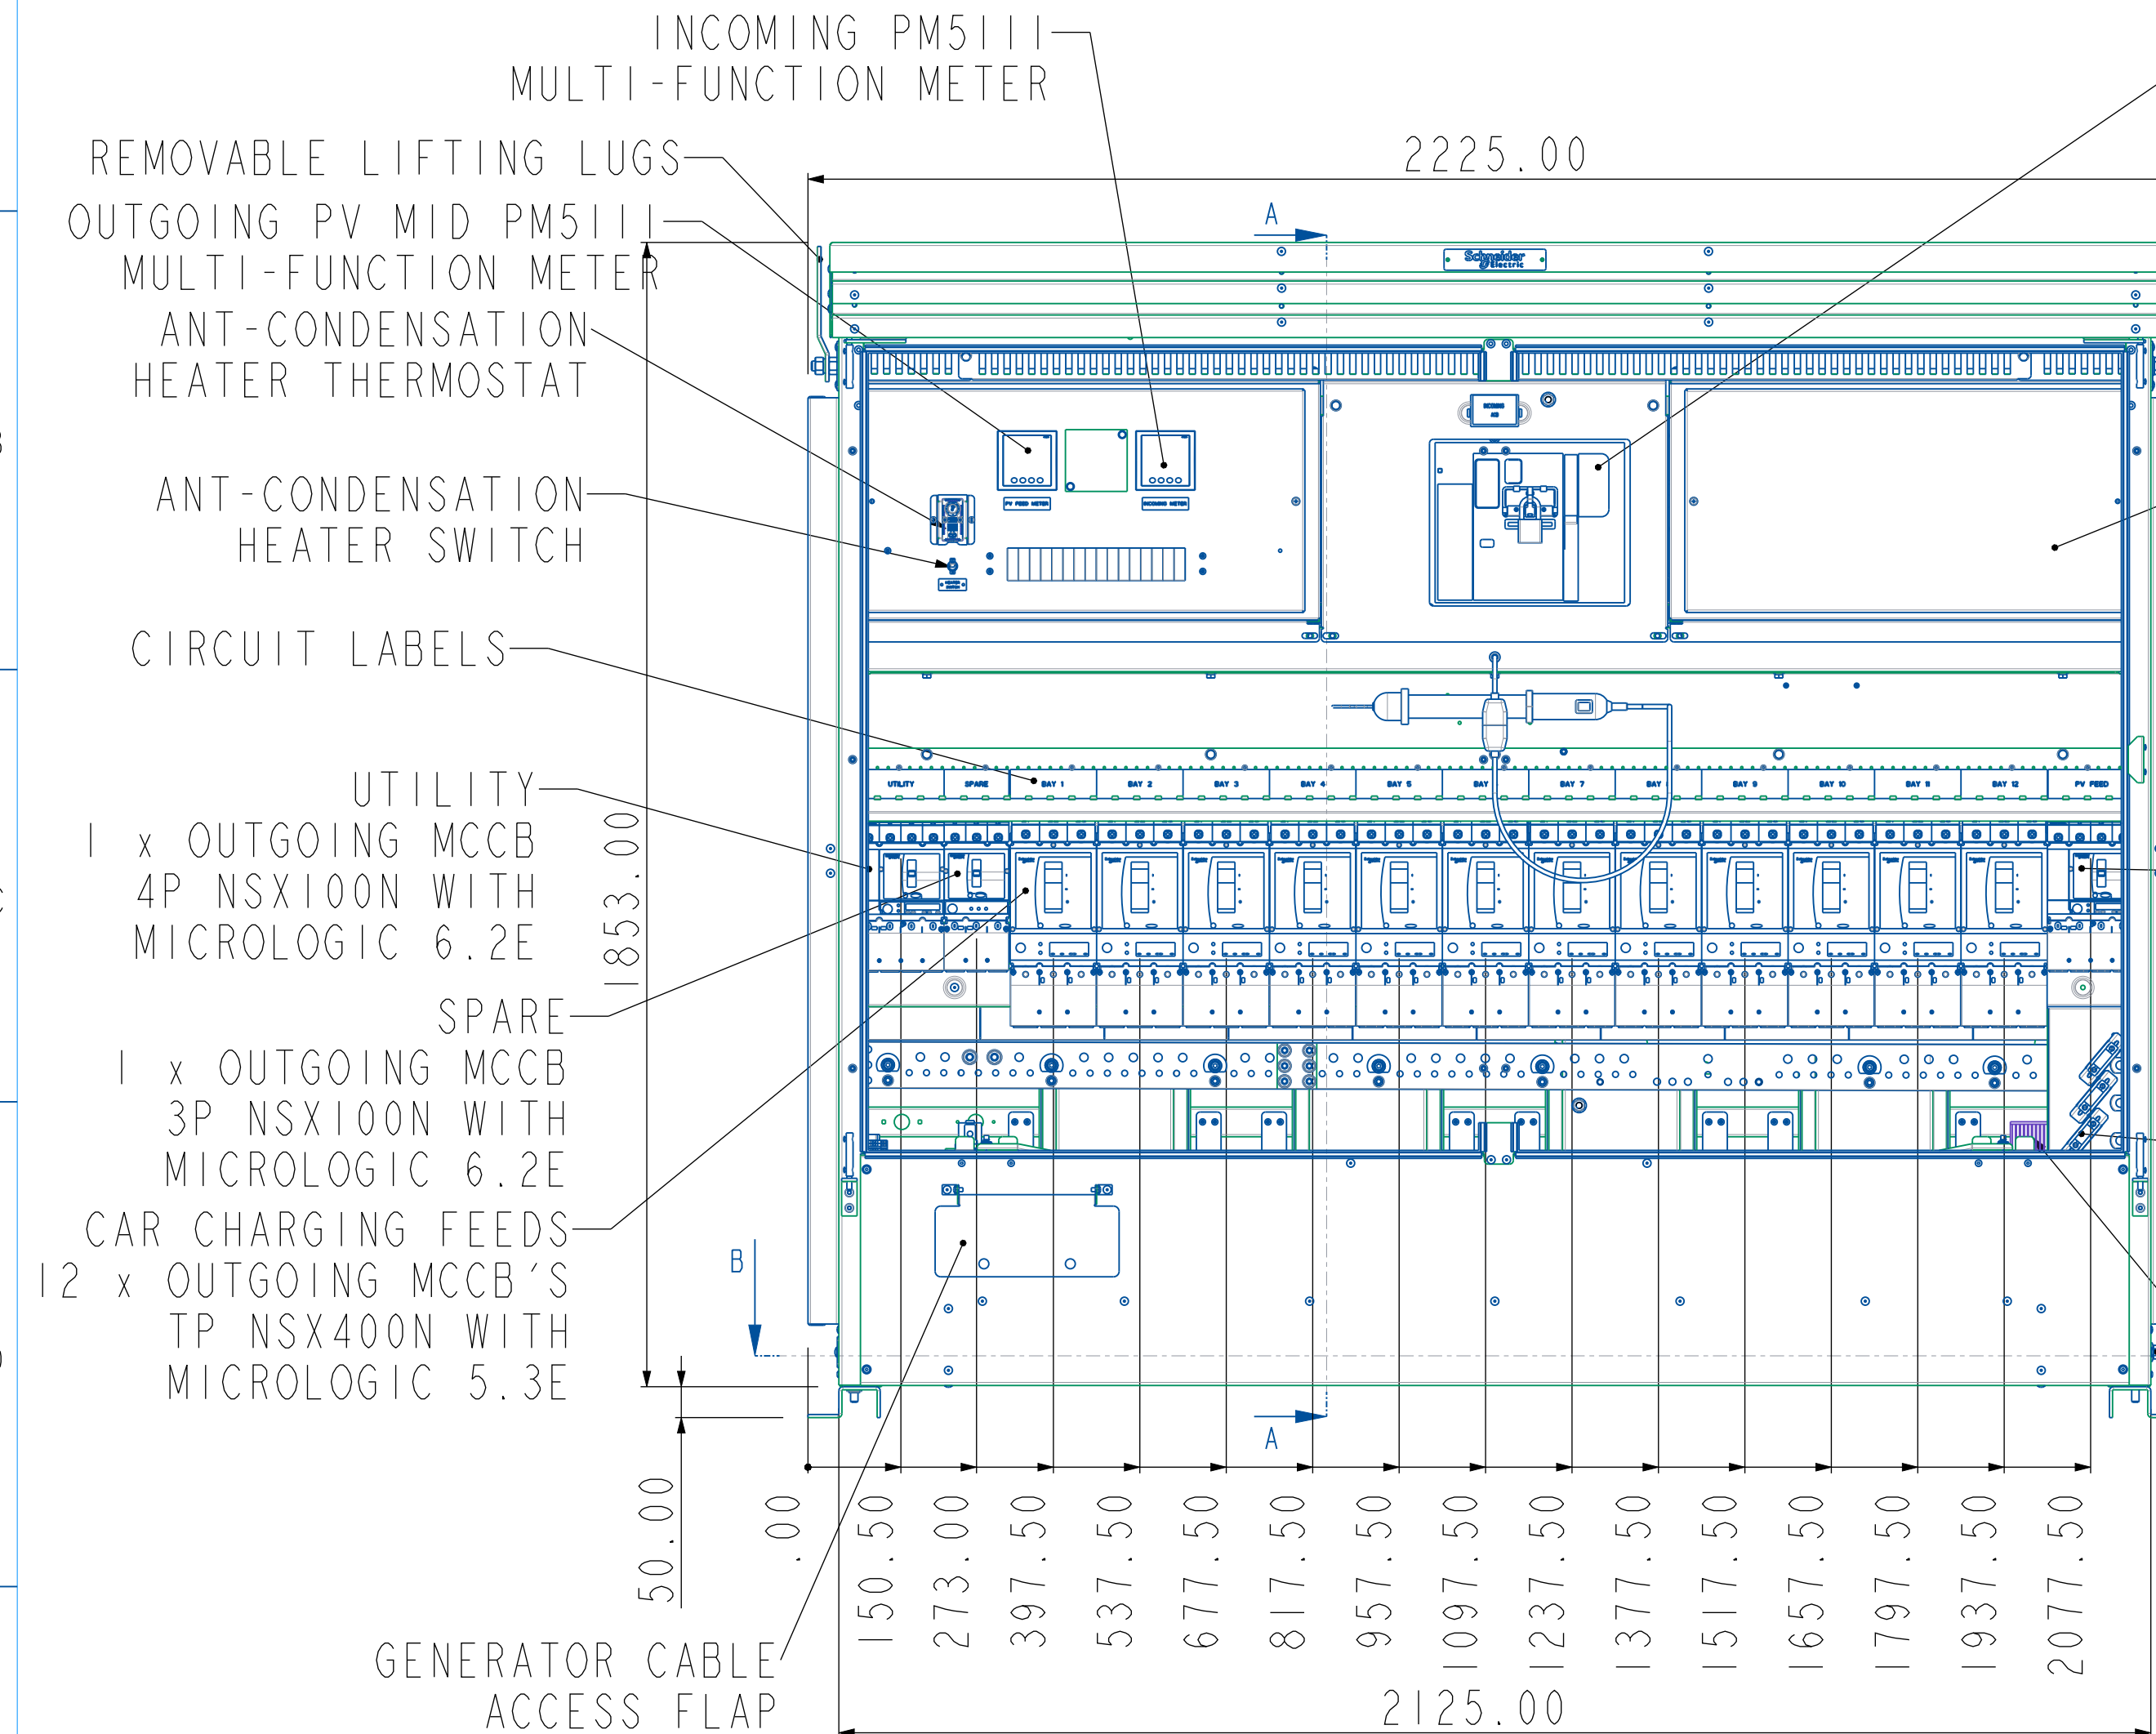


FRONT ELEVATION
DOUBLE DOORS AND SCREENS REMOVED FOR CLARITY

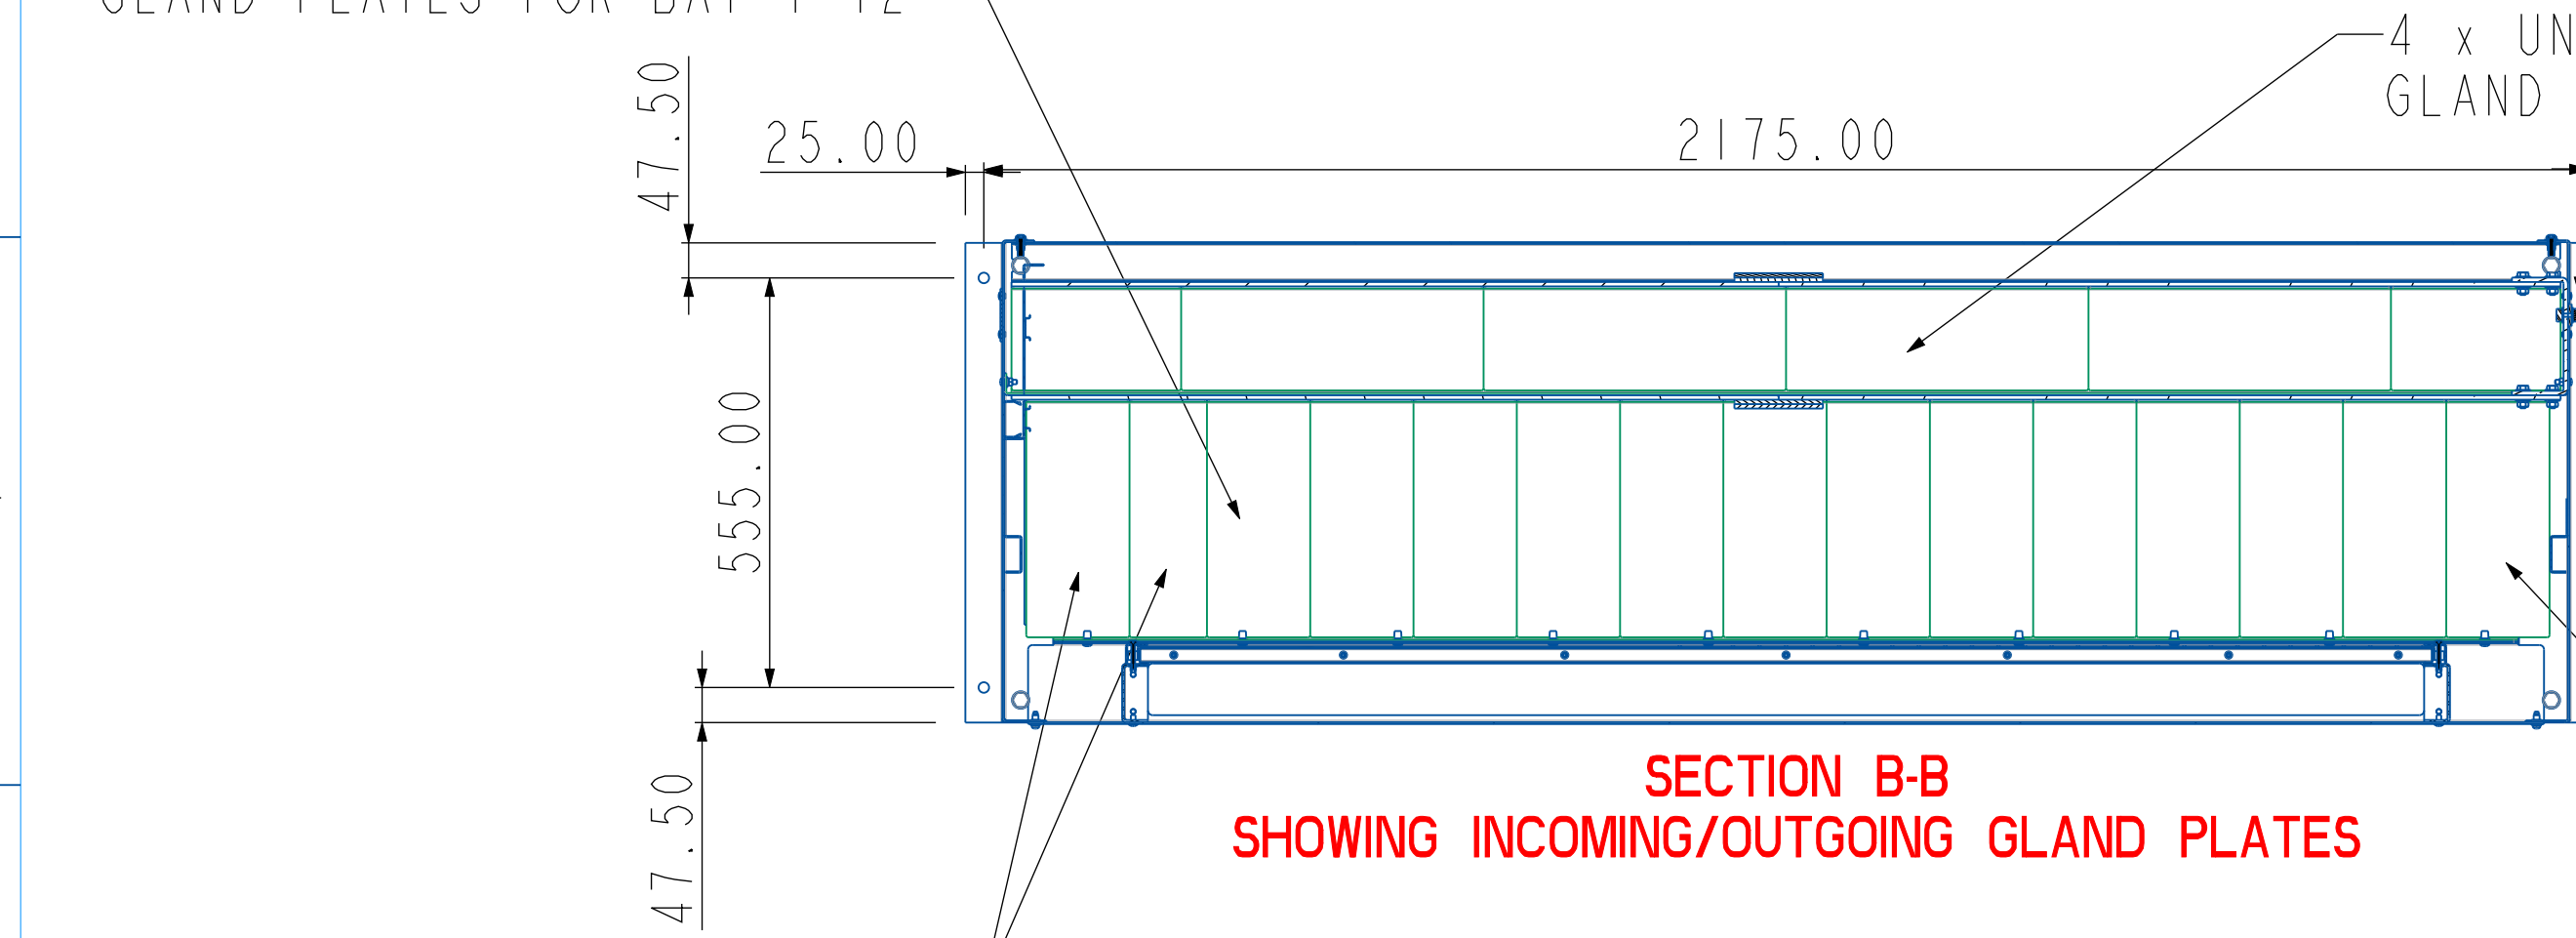


SECTION B-B
SHOWING INCOMING/OUTGOING GLAND PLATES

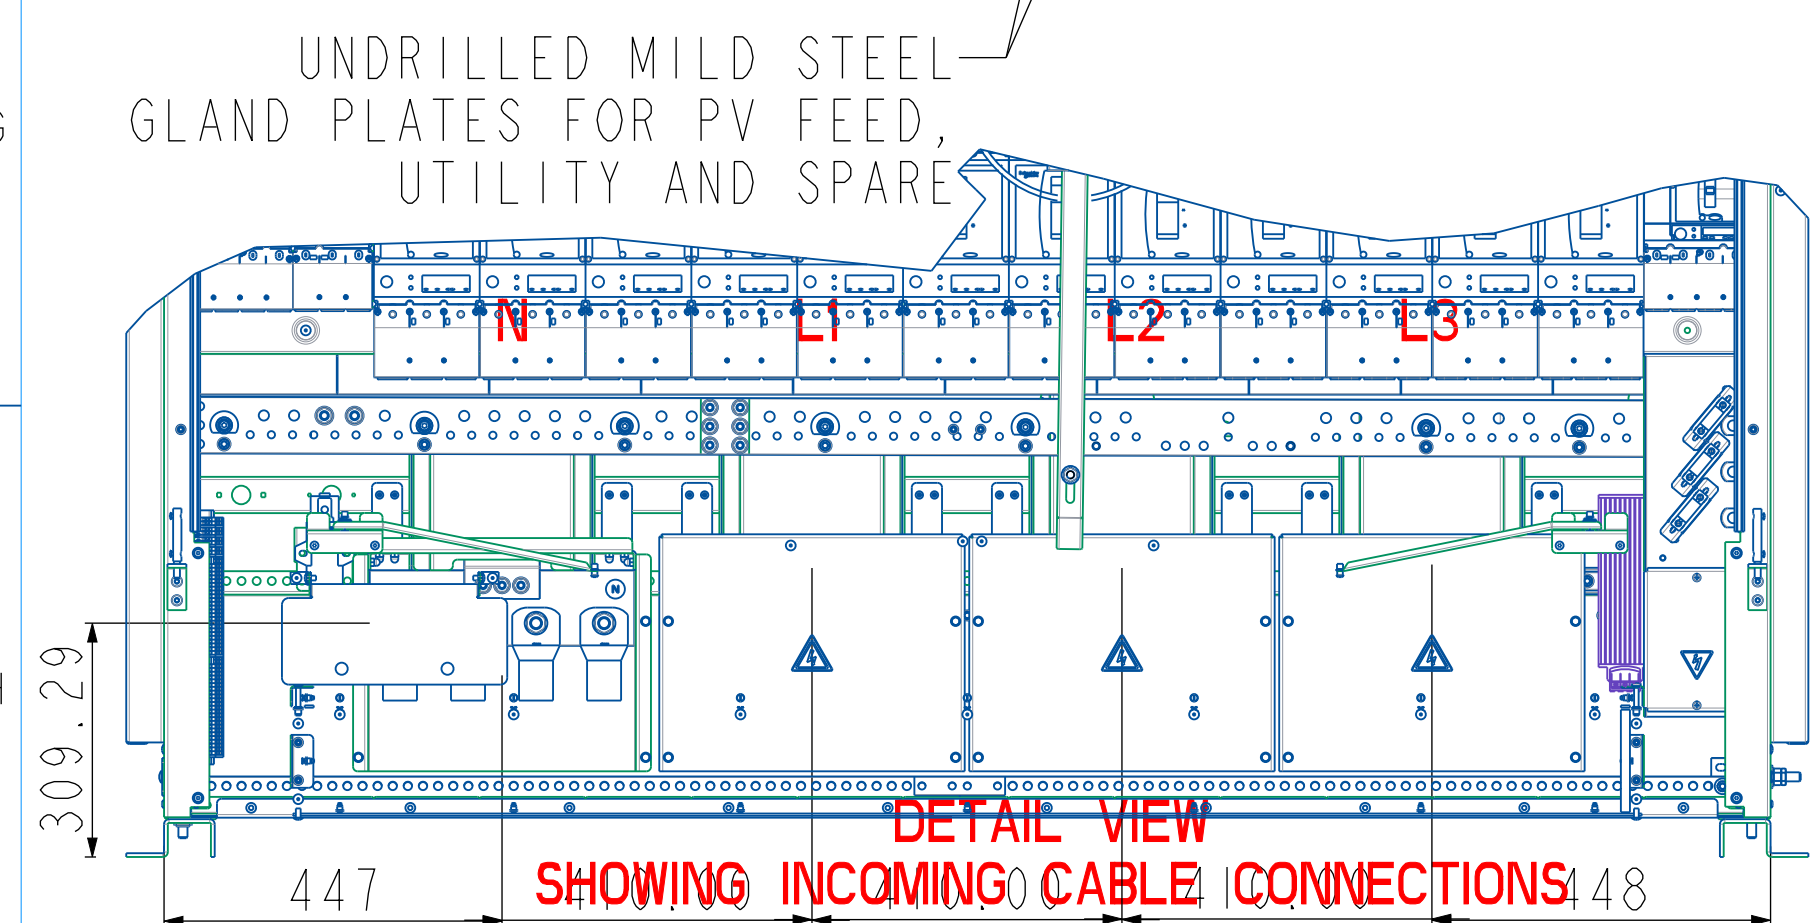


DETAIL VIEW
SHOWING INCOMING CABLE CONNECTIONS

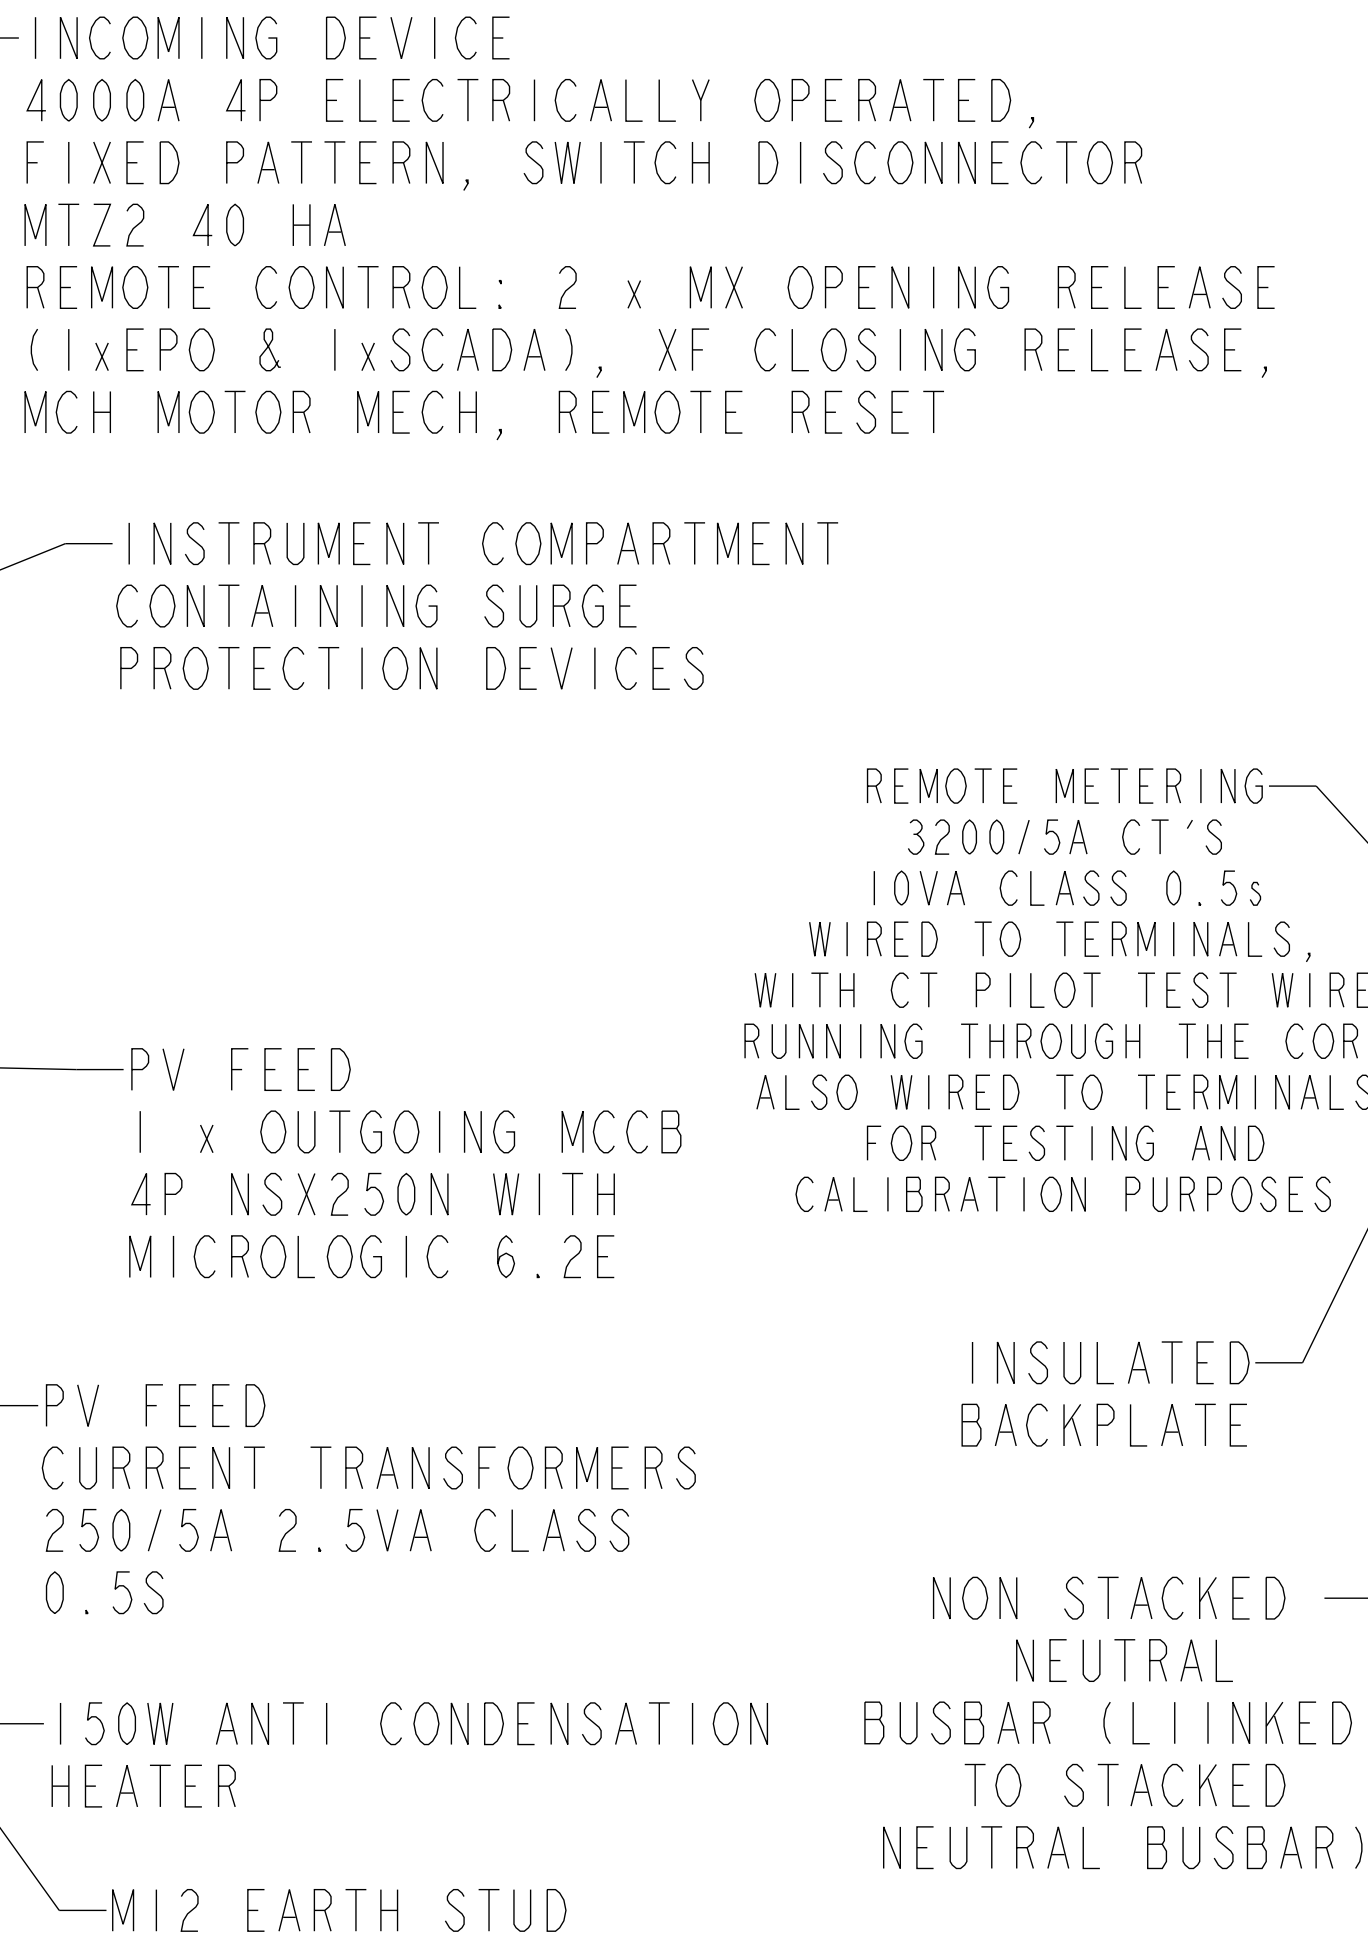

SECTION A-A
SHOWING INCOMING/OUTGOING CIRCUITS

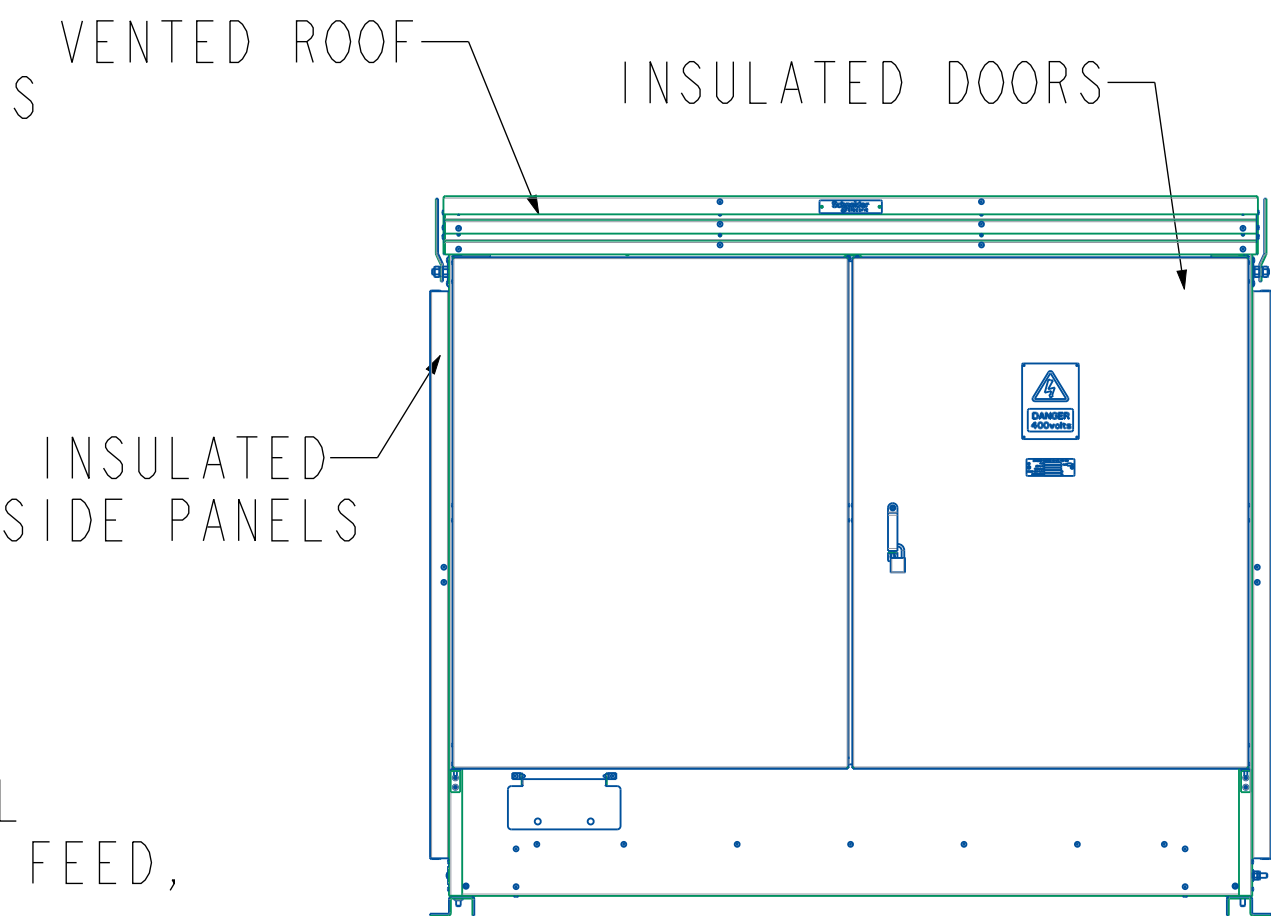

SCALE 0.050
FRONT ELEVATION
SHOWING SOLAR PROTECTION

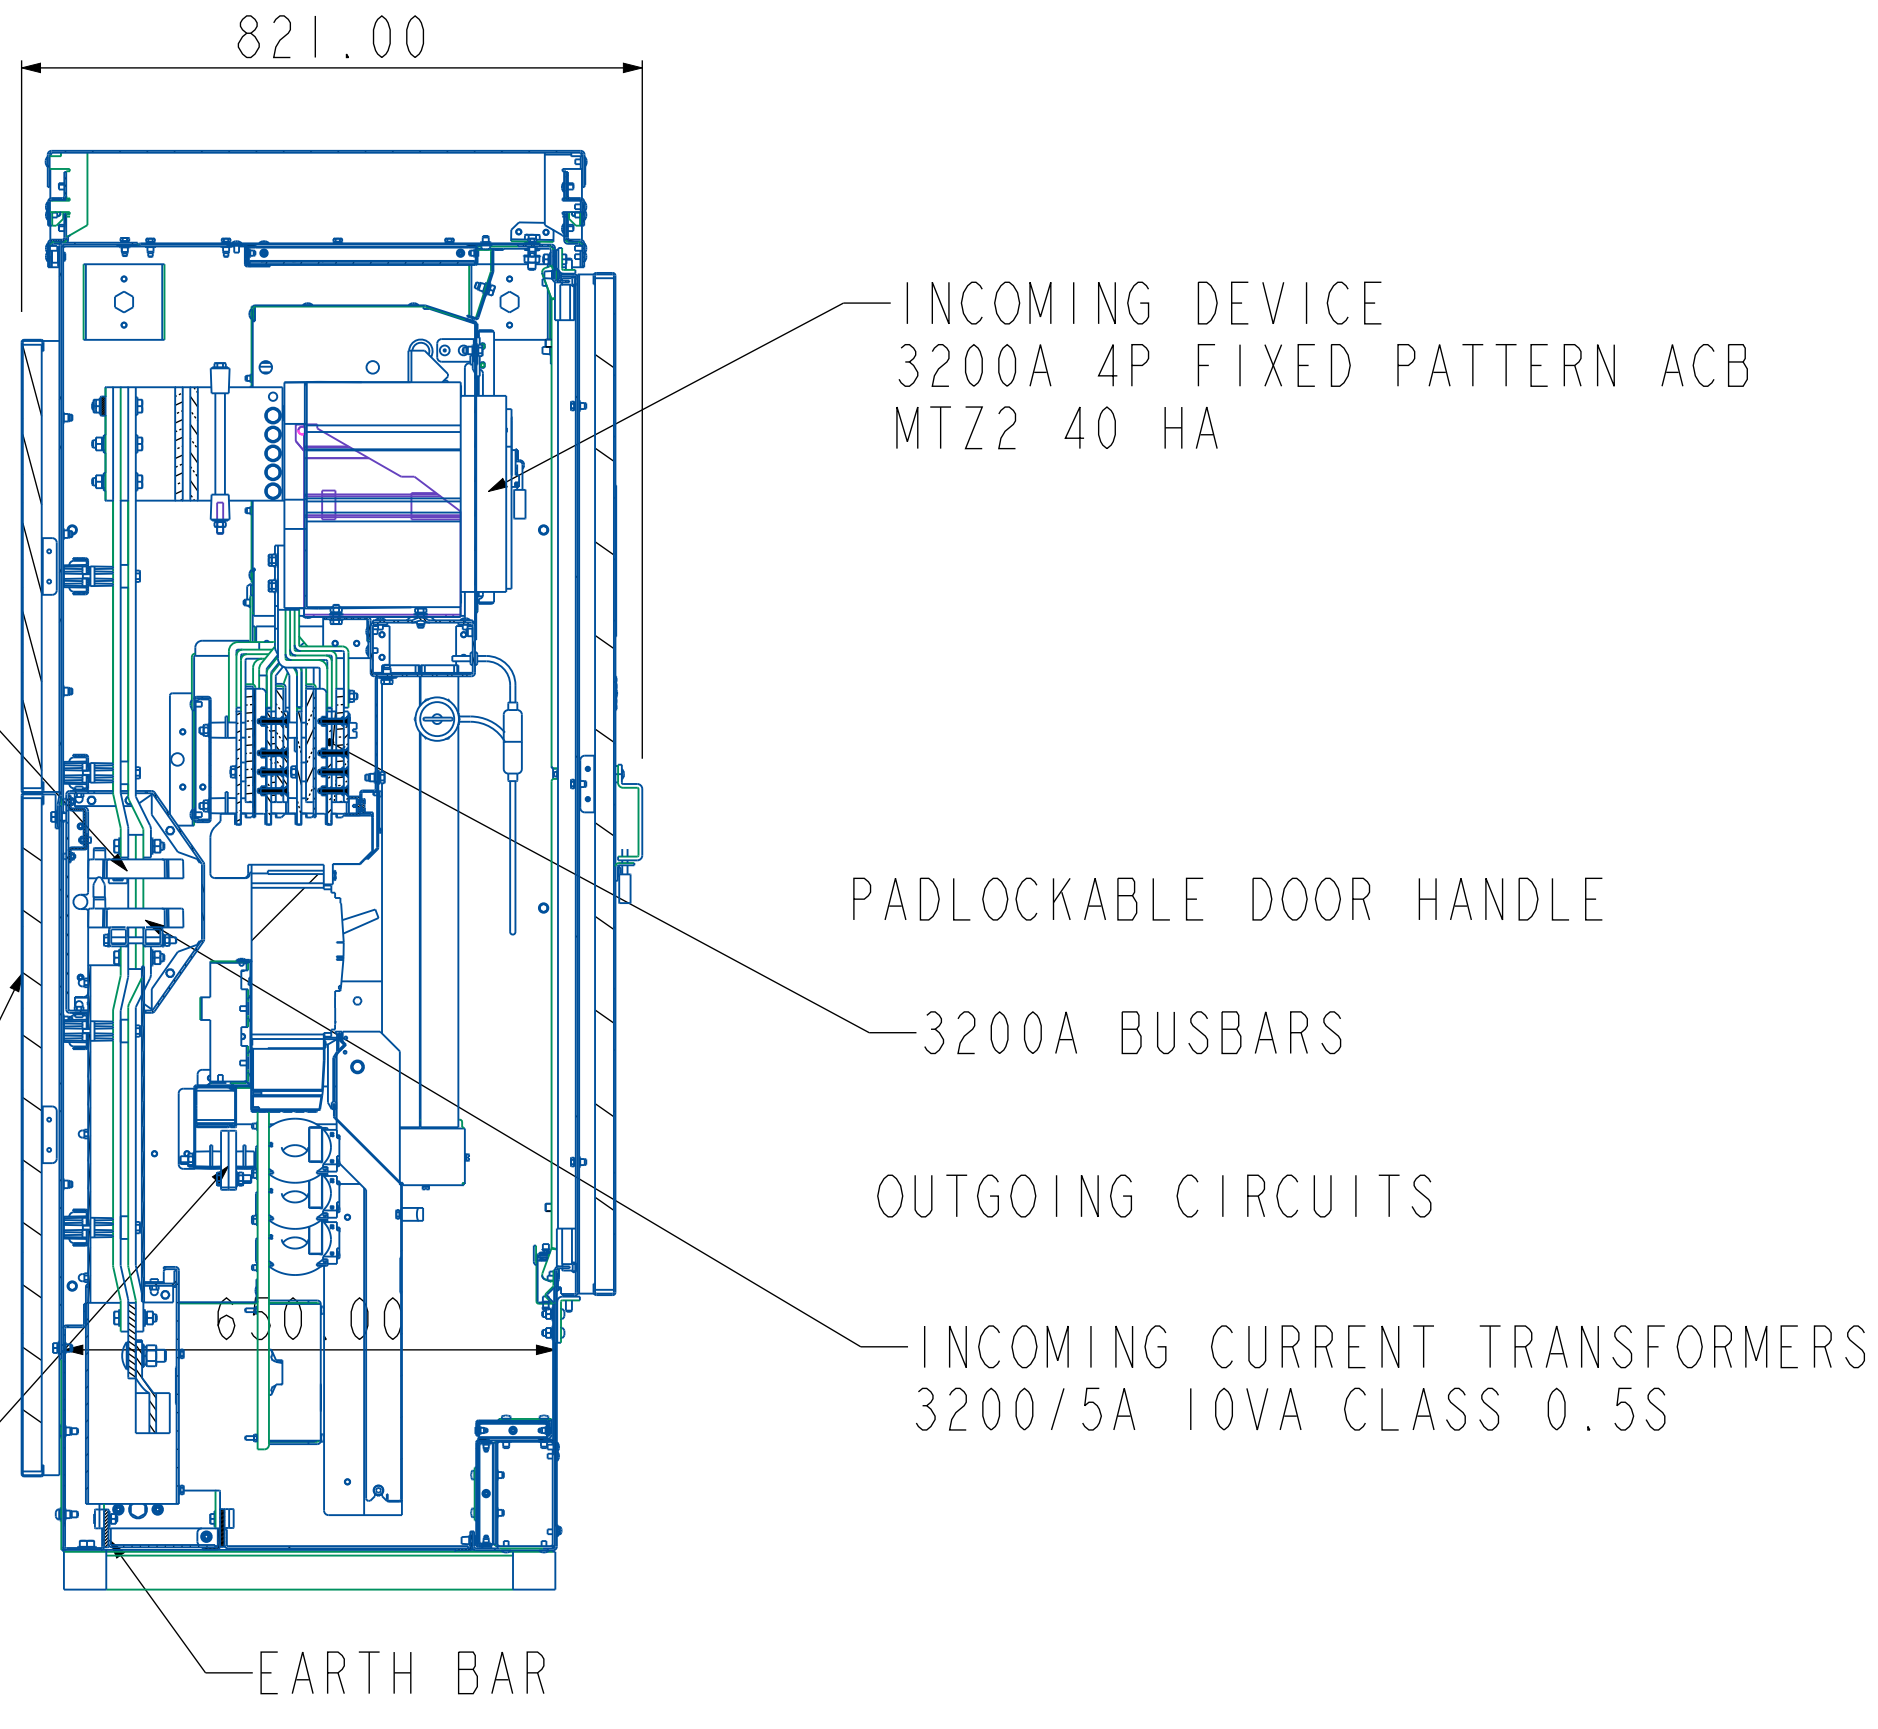

SCALE 0.050
ISOMETRIC VIEW
WITH DOORS OPEN

ELECTRICAL		
SYSTEM	400 VOLT: THREE PHASE: 4 WIRE: 50Hz	
BUSBAR	PHASE	NEUTRAL
RATING	3200 AMP	3200 AMP
MECHANICAL		
FINISH	MOSS GREEN RAL 6005	
DEGREE OF PROTECTION	DOOR CLOSED	DOOR OPEN
	IP54	IPXXB
ACCESS	FRONT DOOR ONLY	
TOLERANCE	+/- 5.0mm UNLESS OTHERWISE STATED	
SPECIFICATION		
MATERIAL		
APPROX WEIGHT	TBA	
CUSTOMER REF		

	</
--	--	----