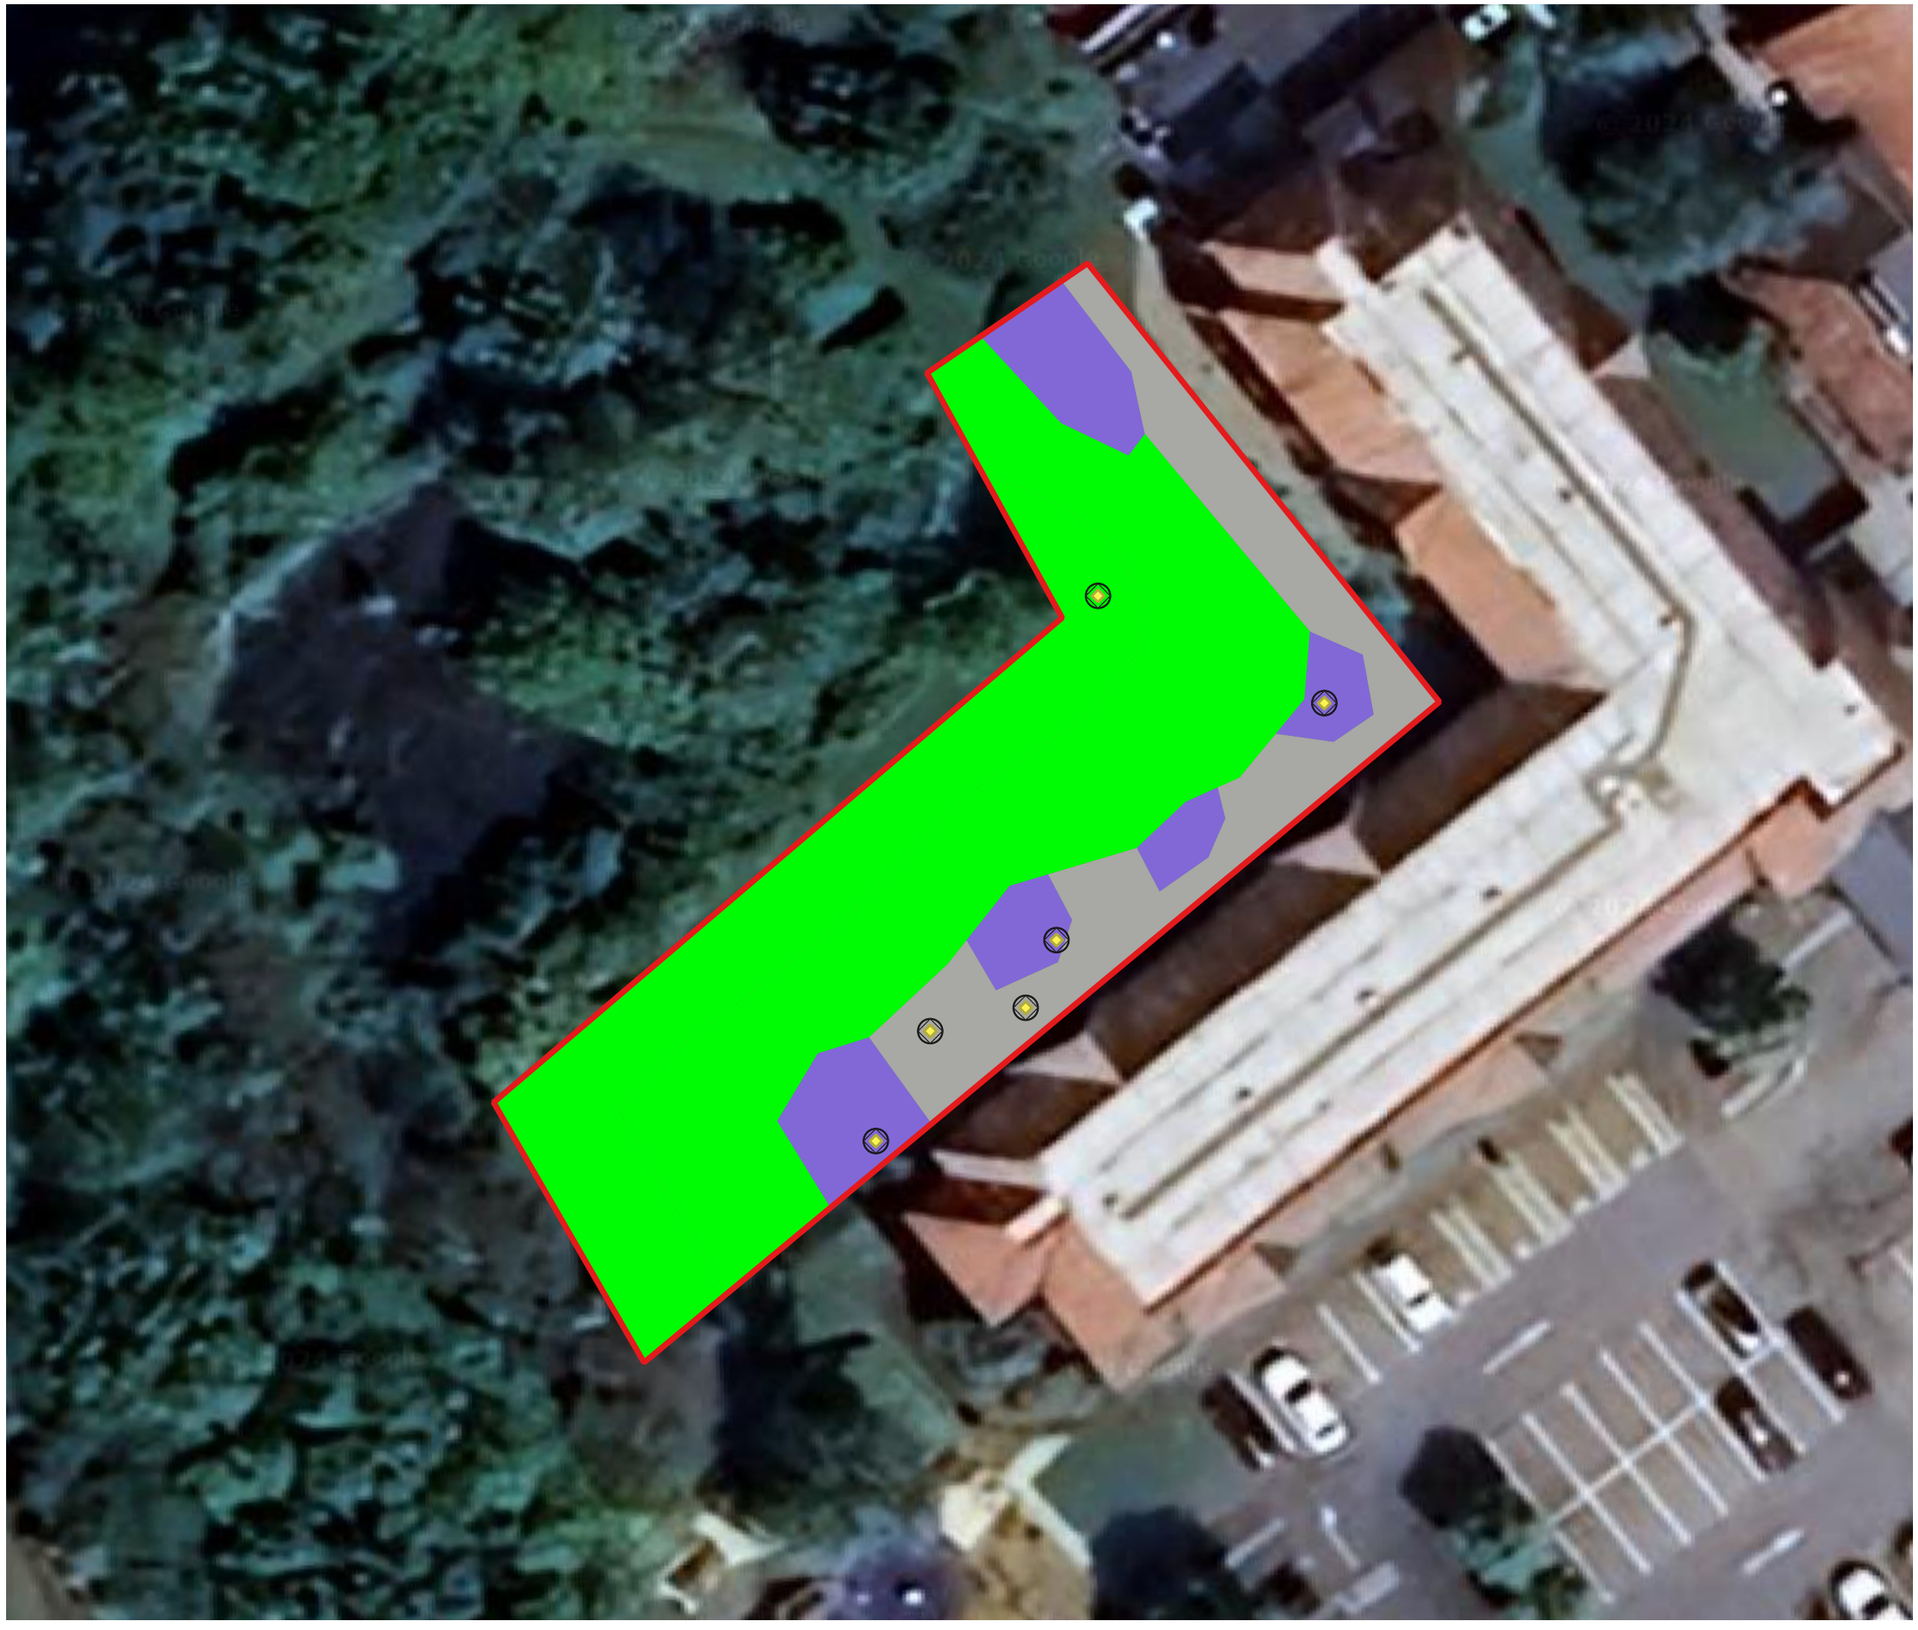

Drawing Status
DRAFT

Client
Gridserve

Project
Baldock Services eHGV Charging Hub

Title
Baseline Habitat Map - Area 2

Scale 1:300	Drawn HB
Date 13/09/2024	Checked JC
Drawing No. 2	Rev 1

MAYDENCROFT®
Maydencroft Limited, Maydencroft Manor,
Gosmore, Hitchin, Hertfordshire, SG6 7QA

Office +44 (0) 1462 420 851
Email info@maydencroft.co.uk
Website www.maydencroft.co.uk