


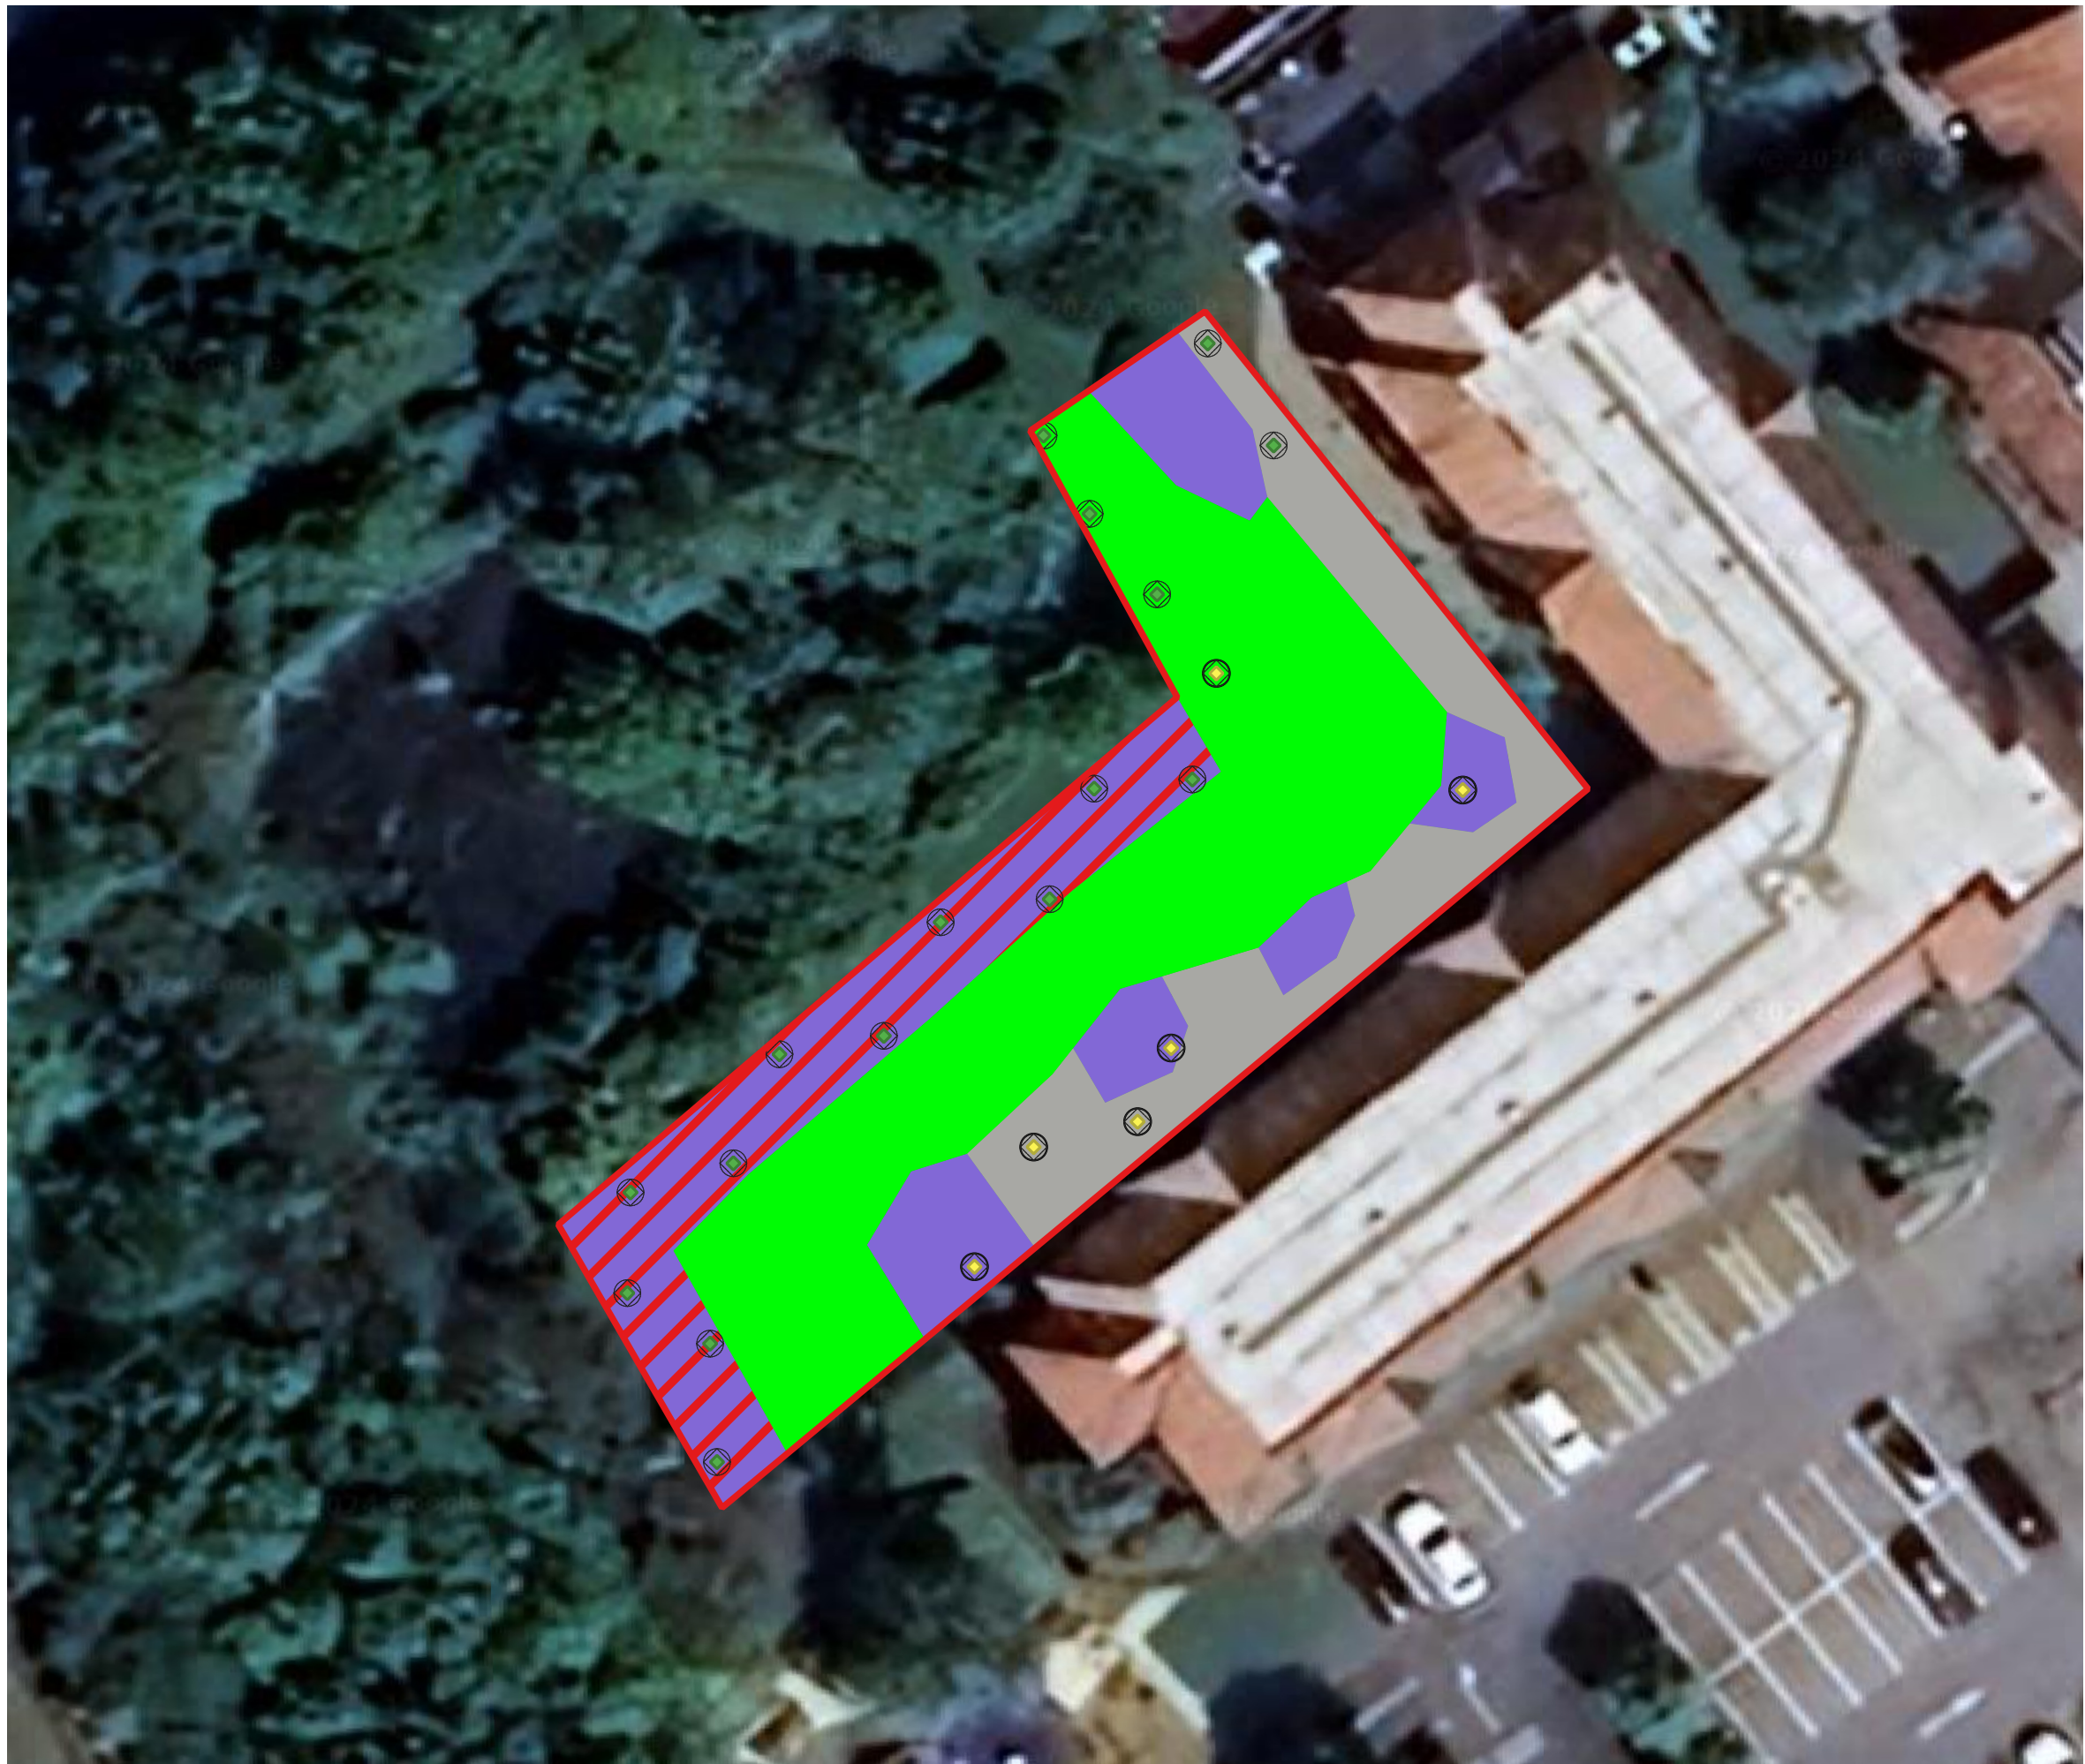

- Key
- Site Boundary
 - Introduced shrub
 - Mixed scrub
 - Modified grassland
 - Ruderal/Ephemeral
 - Proposed small urban tree
 - Retained small urban tree

Drawing Status	
DRAFT	
Client	
Gridserve	
Project	
Baldock Services eHGV Charging Hub	
Title	
Post-Intervention Habitat Map - Area 2	
Scale	1:300
Drawn	HB
Date	13/09/2024
Checked	JC
Drawing No.	4
Rev	1