




1 - Proposed Sectional Elevation 1A
1 : 200

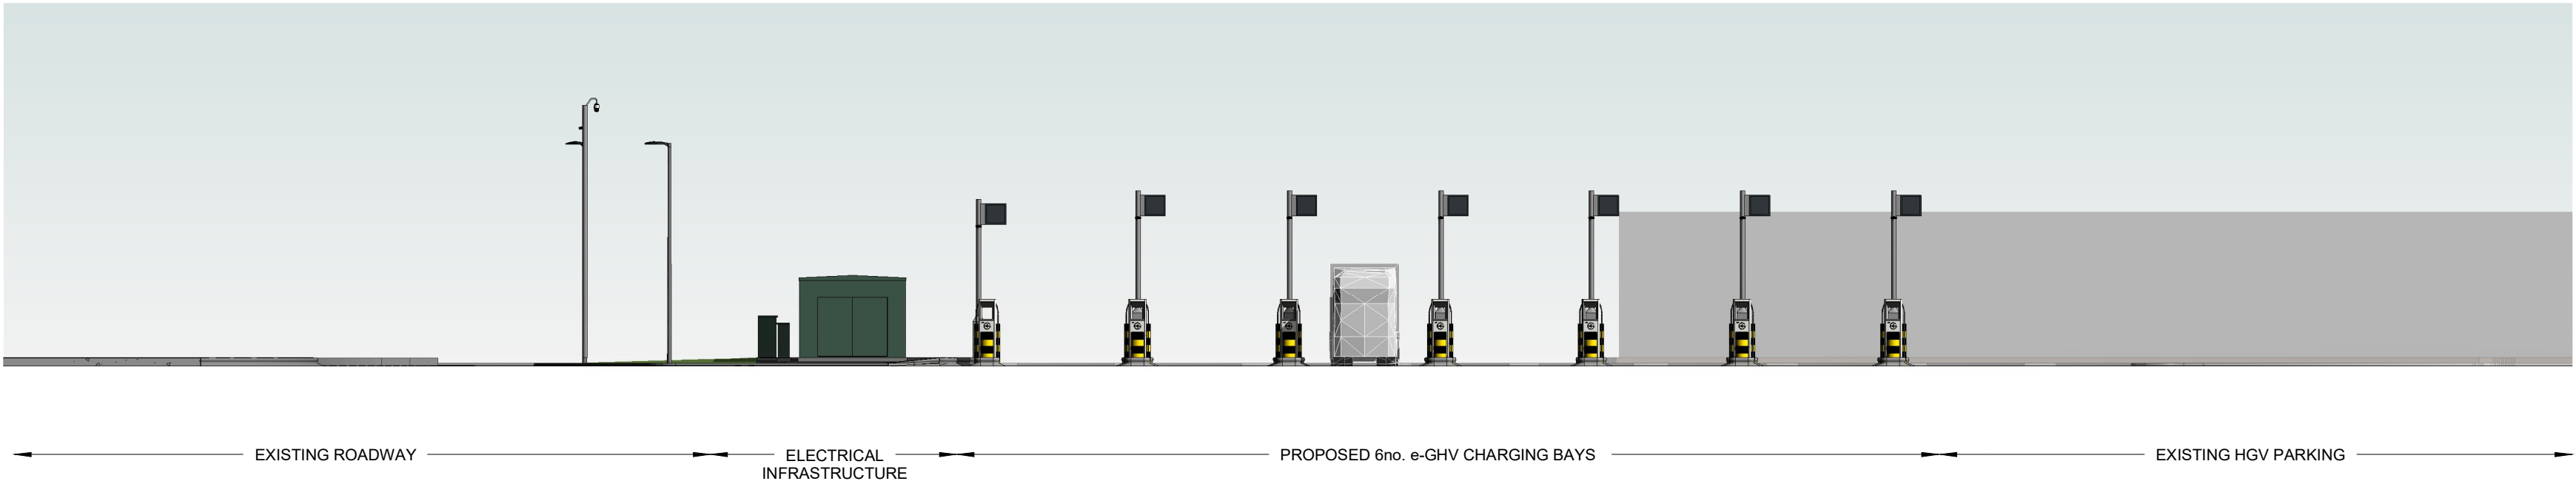


2 - Proposed Sectional Elevation 2
1 : 200

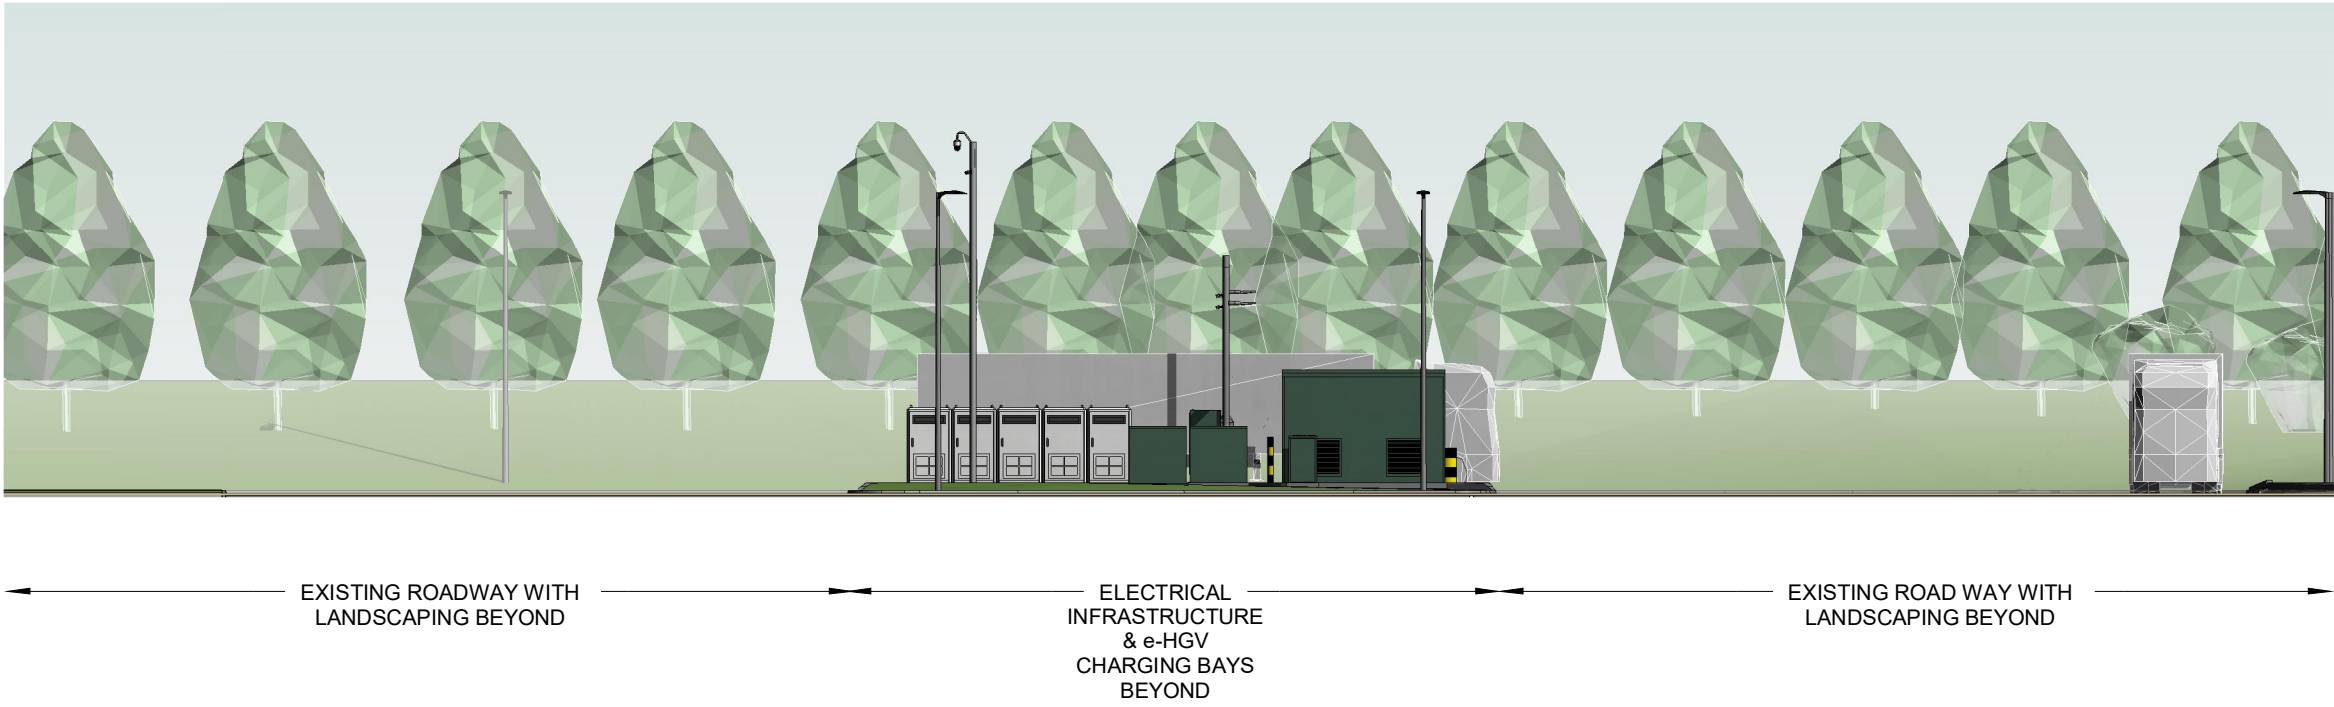


3 - Proposed Sectional Elevation 3
1 : 200

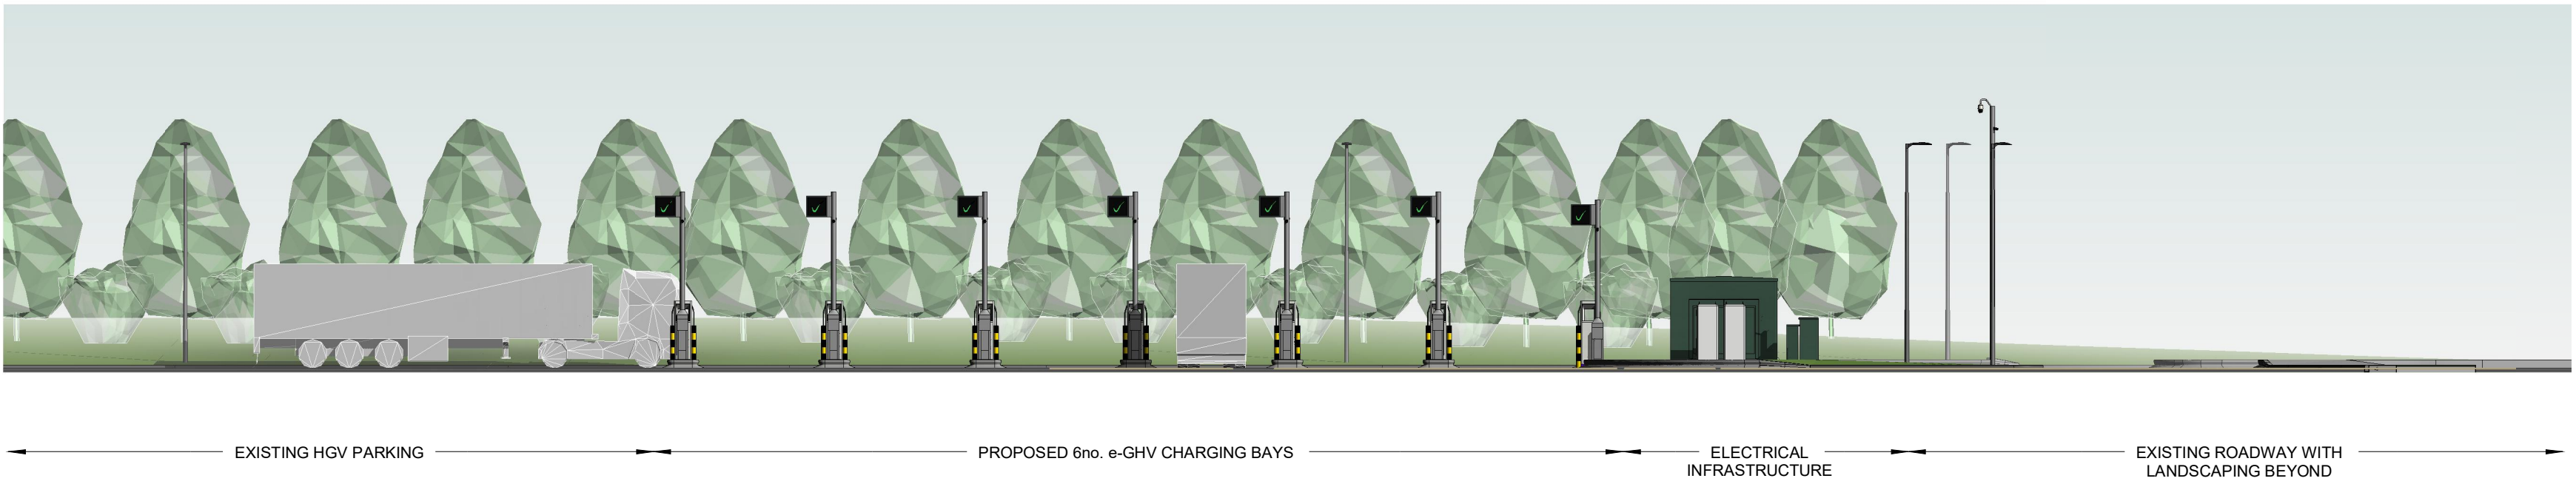

4 - Proposed Sectional Elevation 4
1 : 200

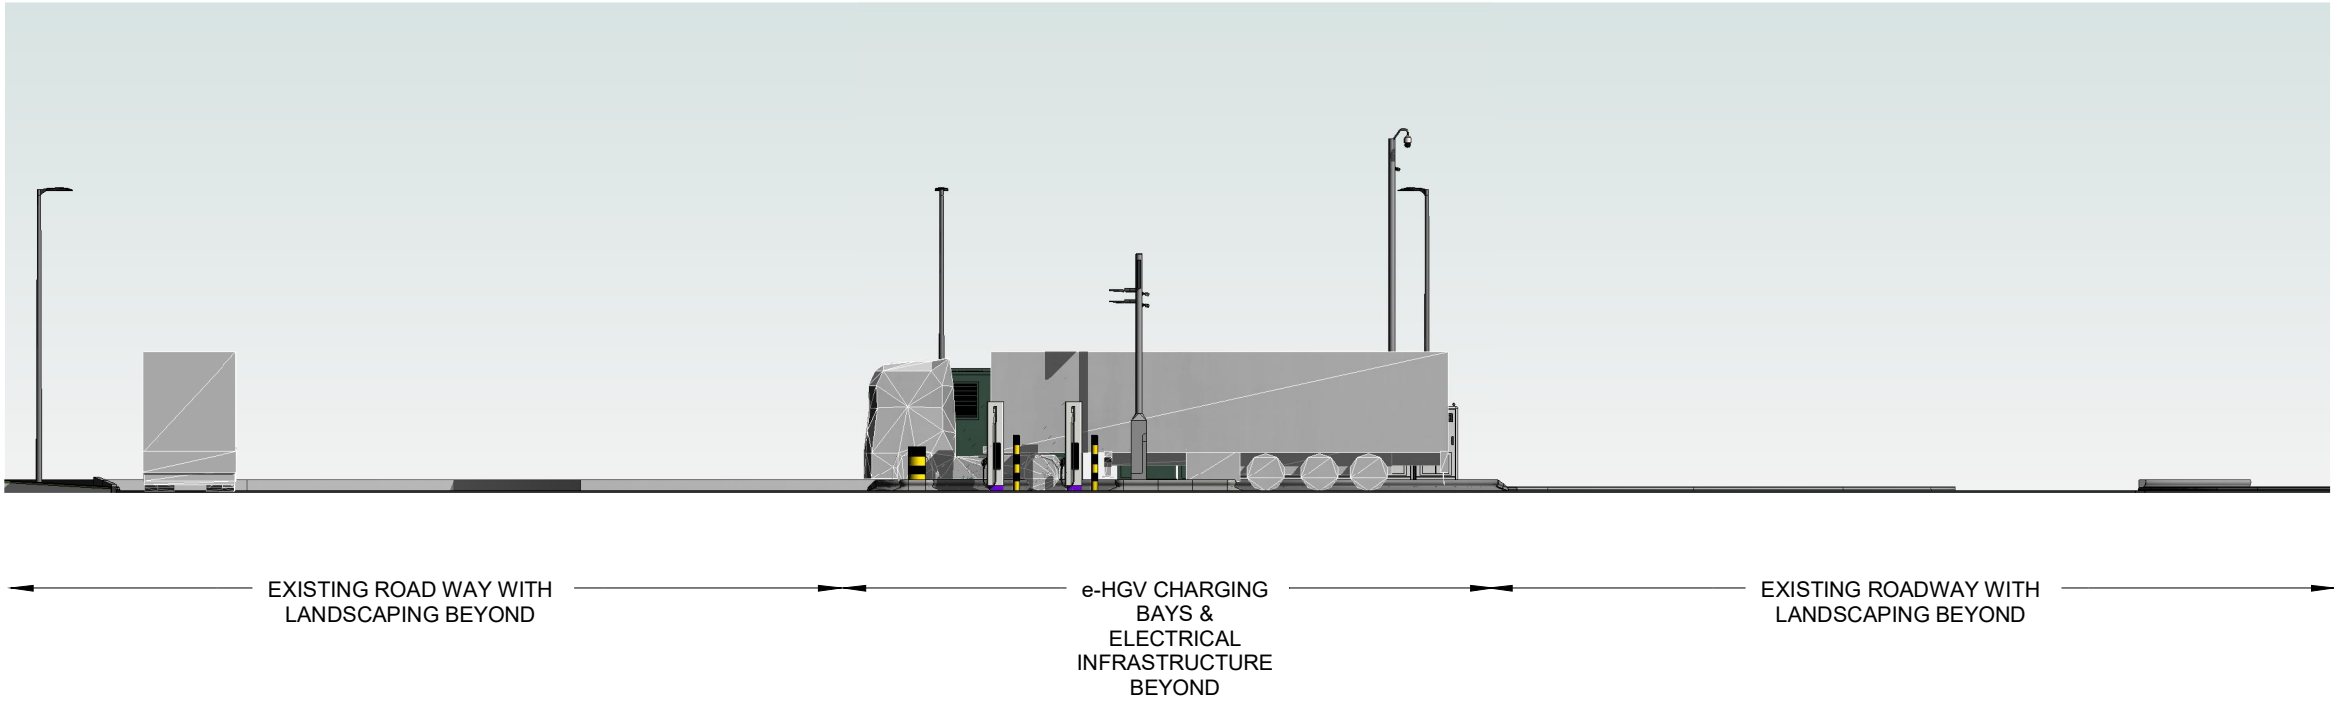

05 - Proposed Section Key
1 : 500

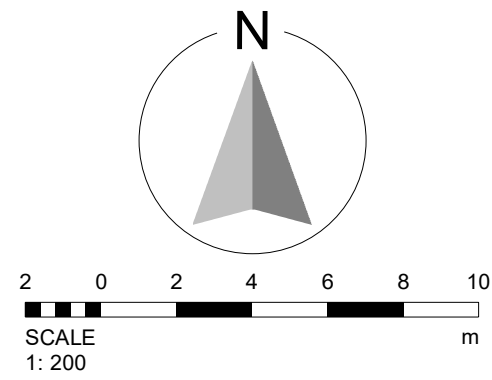

Revision	Date	By	Chk
----------	------	----	-----

All dimensions to be verified on site, and the Architect informed of any discrepancy. All drawings and specifications should be read in conjunction with the Health and Safety Plan; all conflicts should be reported to the appointed Principal Designer.



GRIDSERVE
e-HGV Hub - Baldock
A1(M),10, Radwell, Baldock, SG7 5TR

Sheet Name: Proposed Site Sections

Purpose of issue: Planning Status:

Date: 05/09/24 Checked by: SJH

Drawn by: RS Scale @ A1: As indicated

Project No: 8914 Revision:

Drawing No : 8914-BOW-A0-00-DR-A-0107