
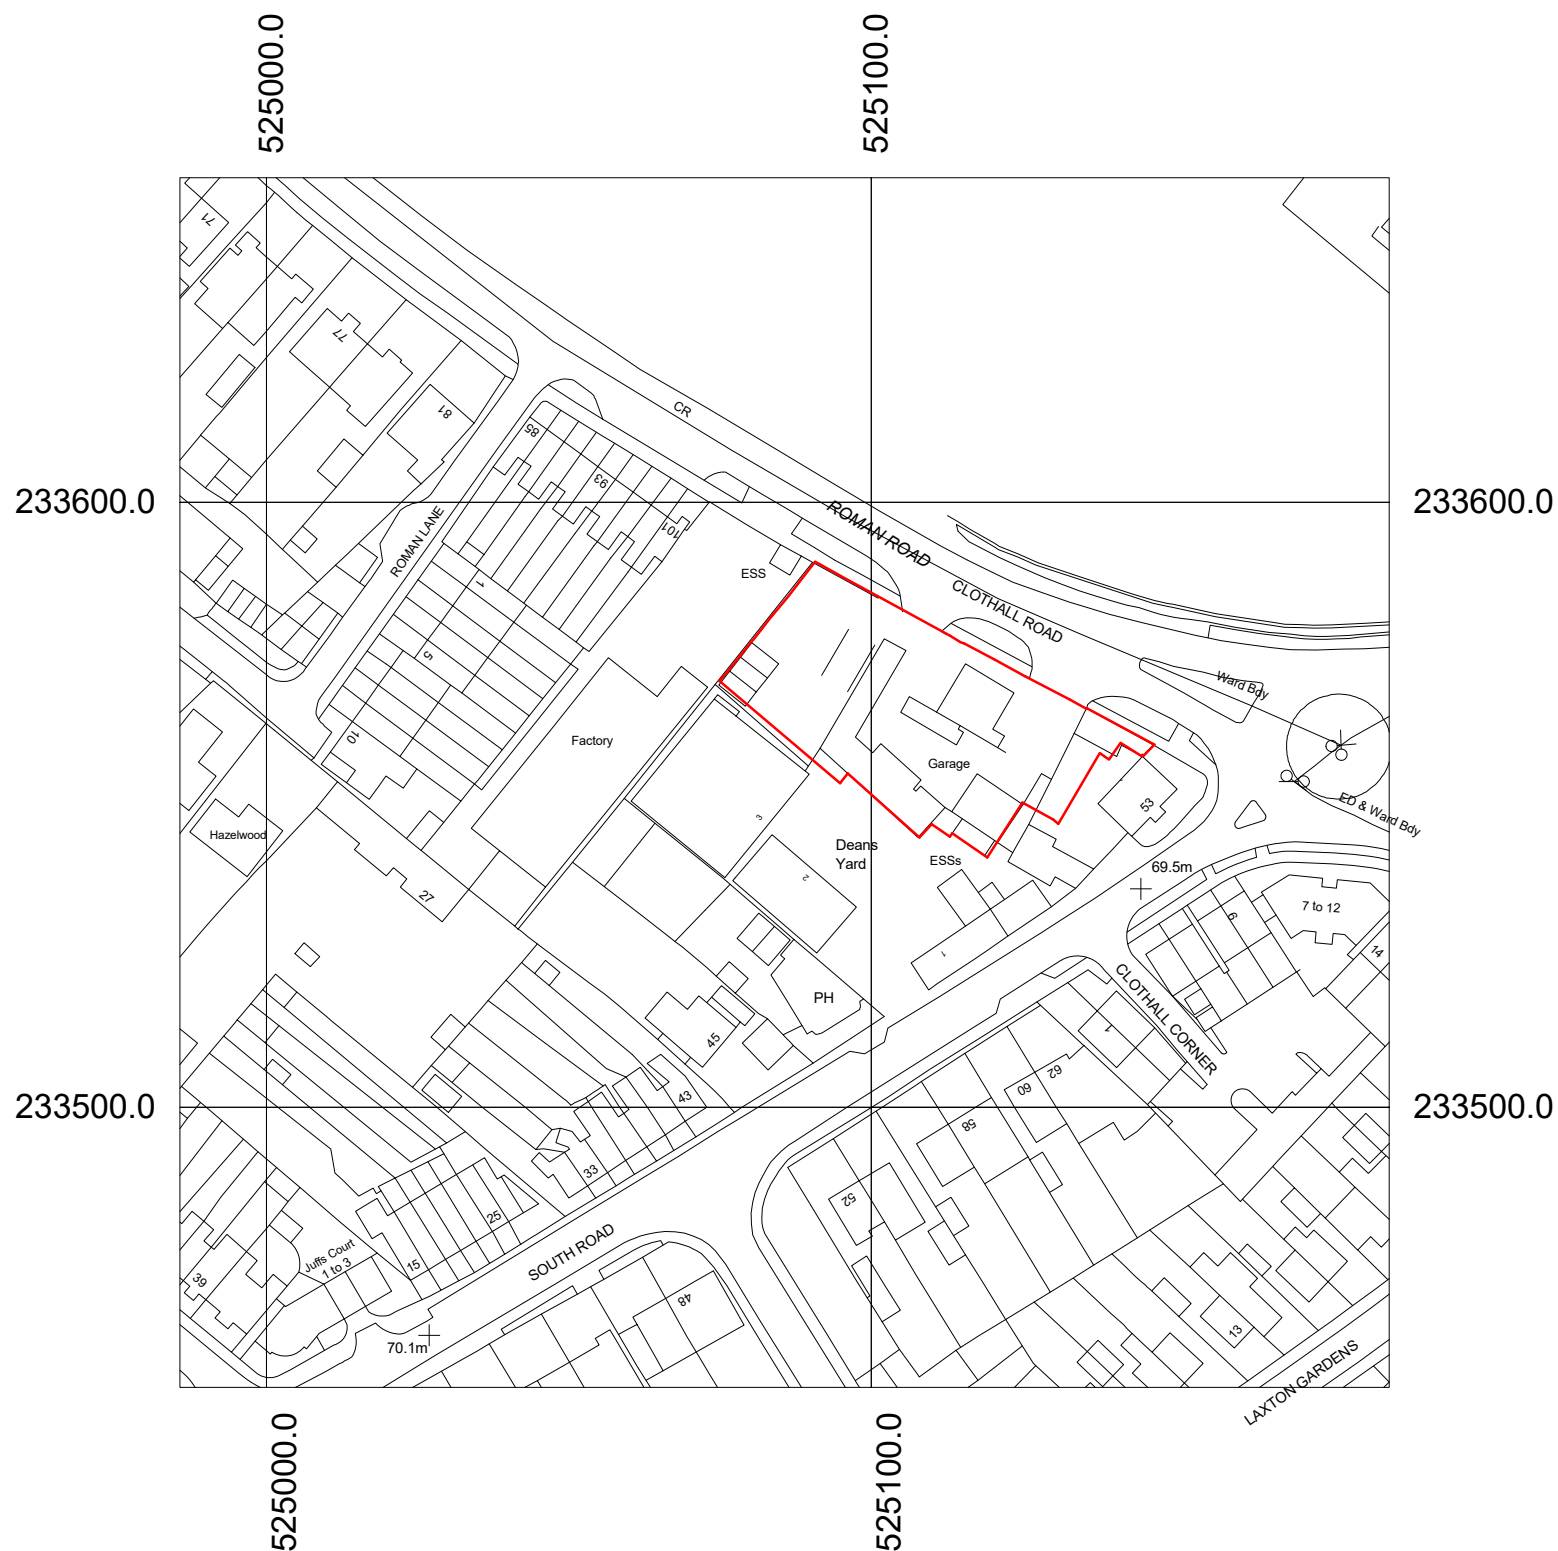


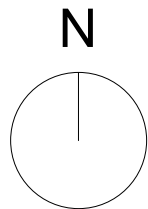


Site Location Plan (PFS)

1 : 1250

Red line denotes approximate application boundary

"Ordnance Survey MasterMap Data purchased under 12 month license from Stanfords (OS Partner license 100035409) 08/07/2024, Order license reference CC-00021003

SCALE : 1 to 1250

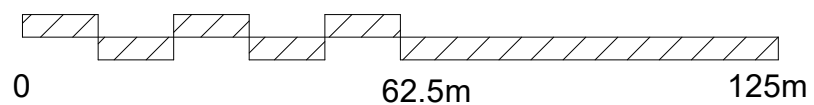

Note: This maybe a reduced sized print, check scales below

MS4 Architects LLP

Figured dimensions only are to be taken from this drawing.
All dimensions are to be checked on site before any work is put in hand.

Revision	Description	Drawn	Date	Checked
P1	Planning Submission	EF	02.06.2025	IMAS

Client's Name

JP&S Servicess Ltd

Job Title

Clothall Road, Baldock

Drawing Title

Site Location Plan (PFS)

Scale

As indicated @A3

Job No

1209

Drawing No

104

Status

PLANNING SUBMISSION P1



Arena Business Centre
Abbey House
282 Farnborough Road
Farnborough
Hampshire
GU14 7NA

T| +44 (0)1276 402 433
M| +44 (0)777 208 3303
E| mike@ms4architects.co.uk

