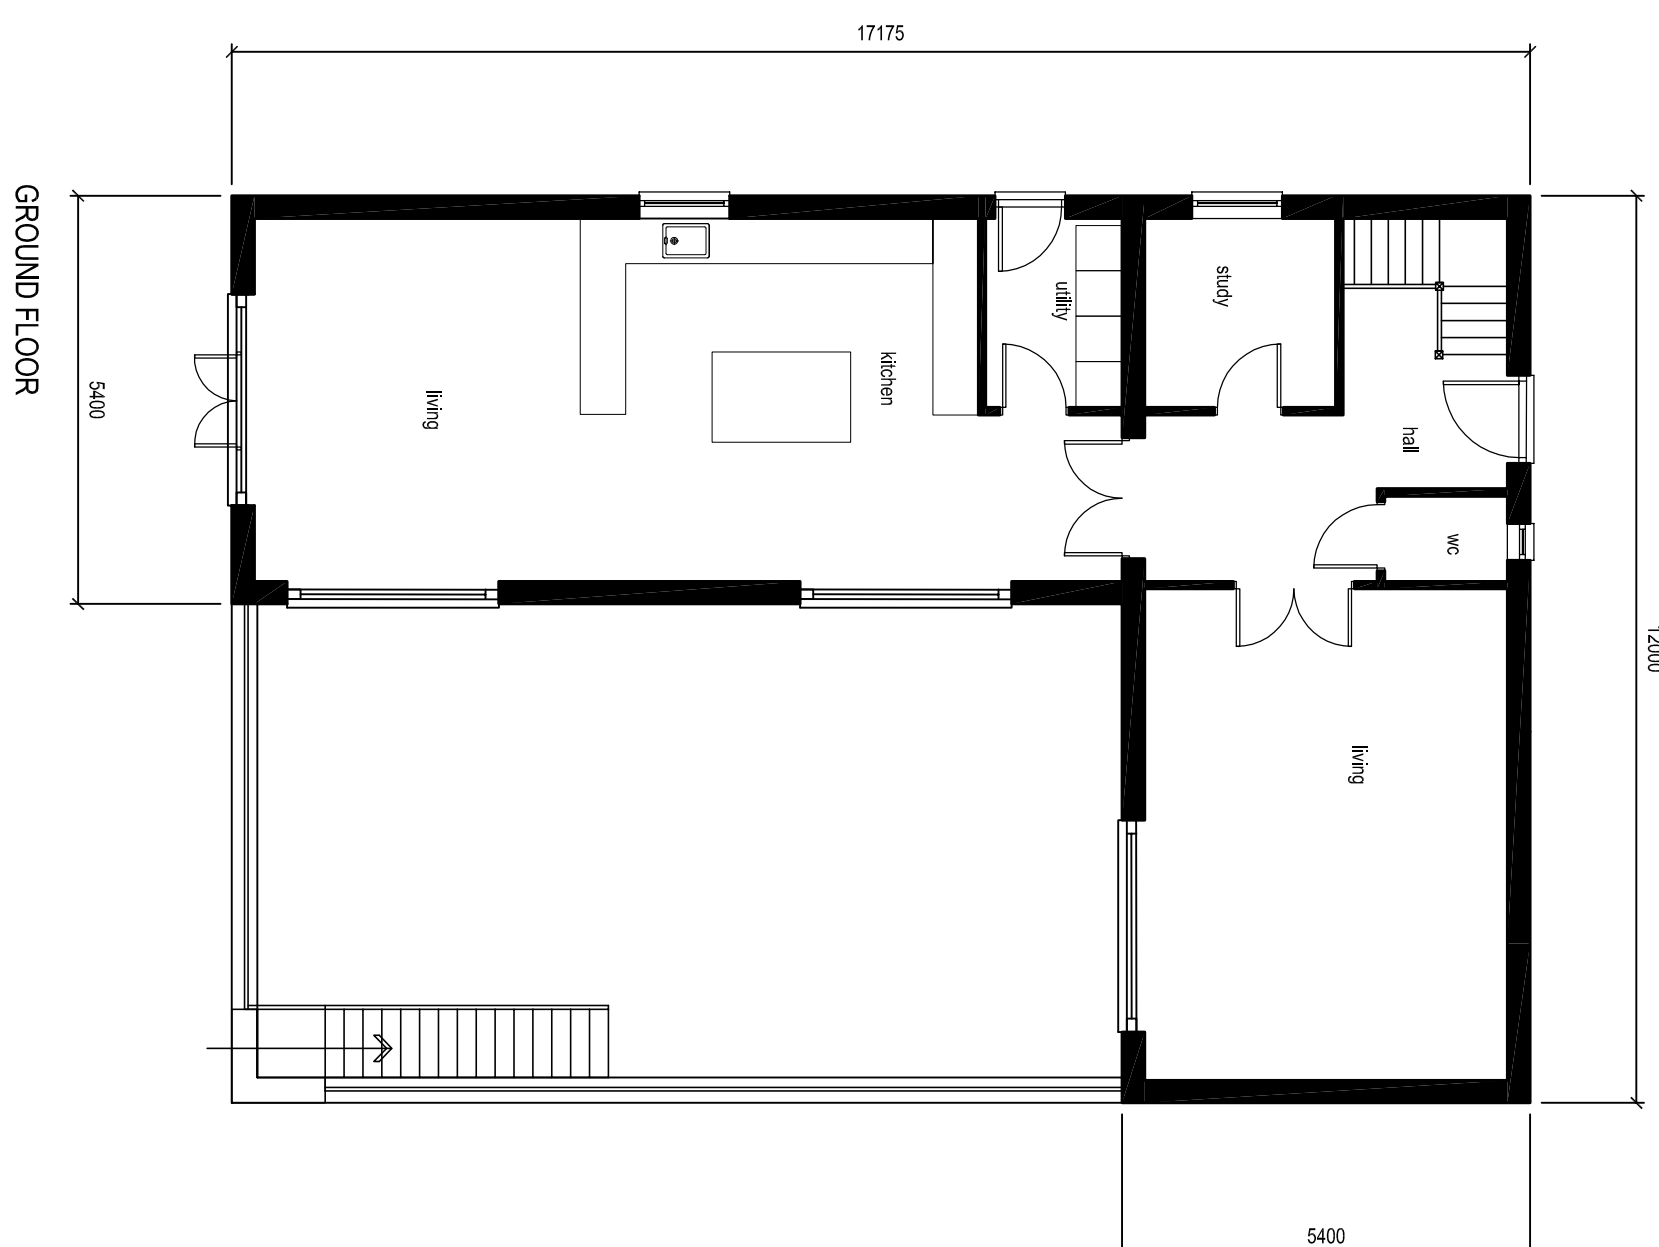
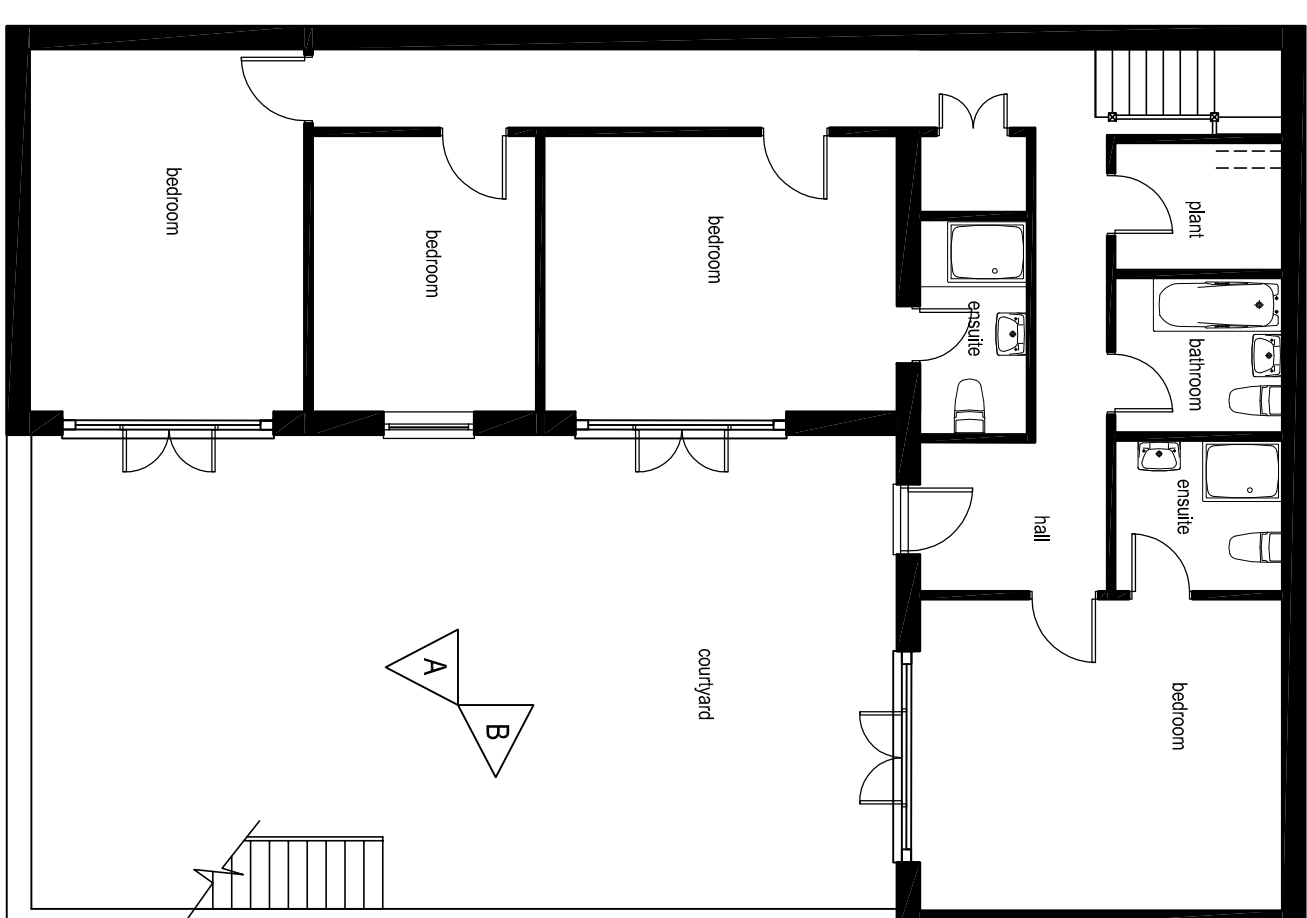
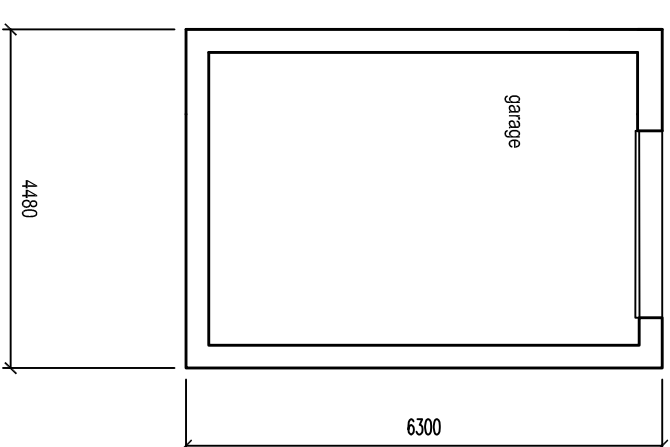
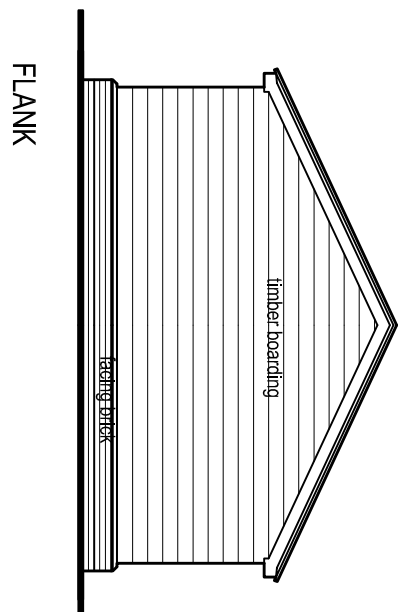
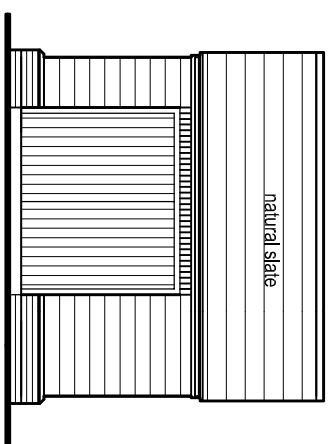
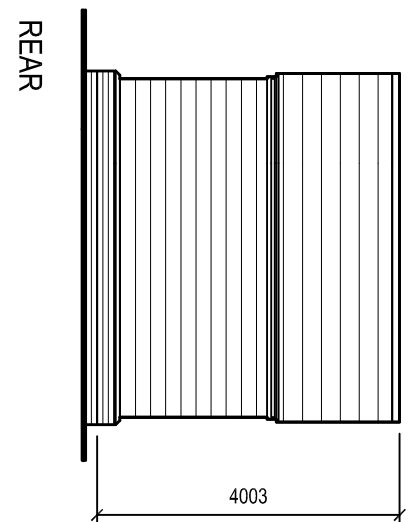
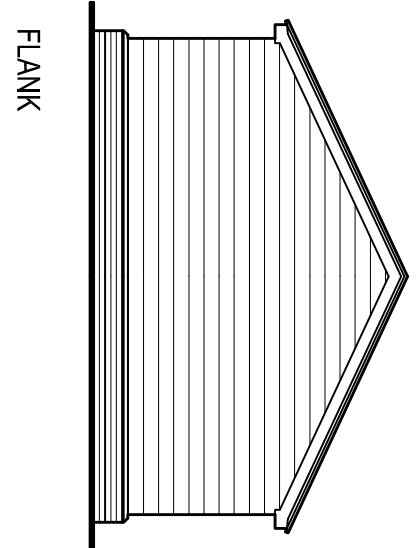
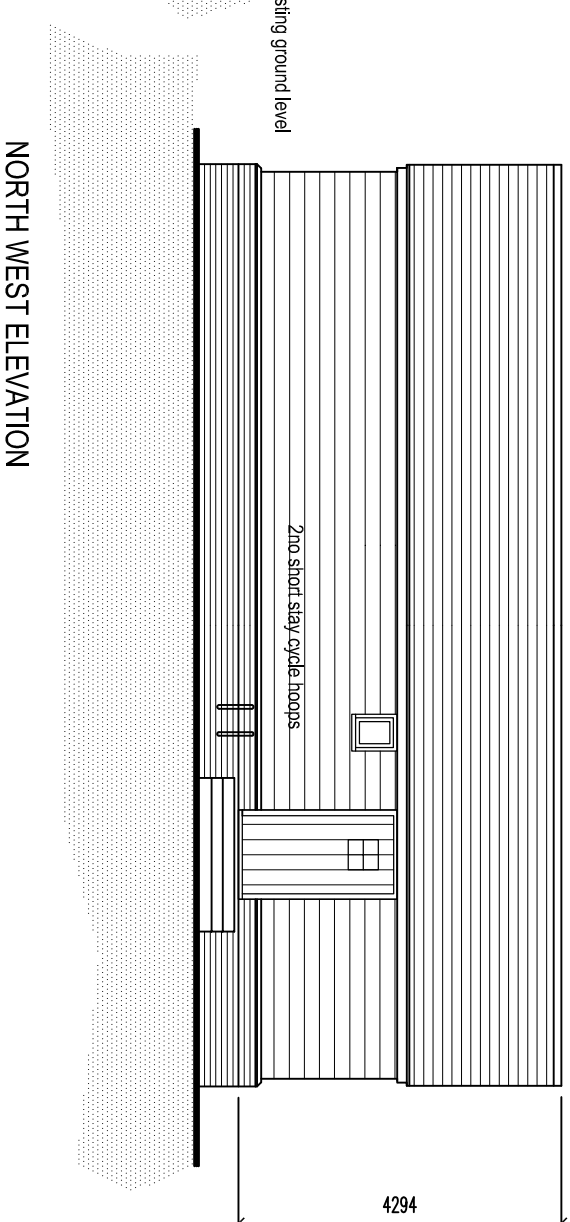
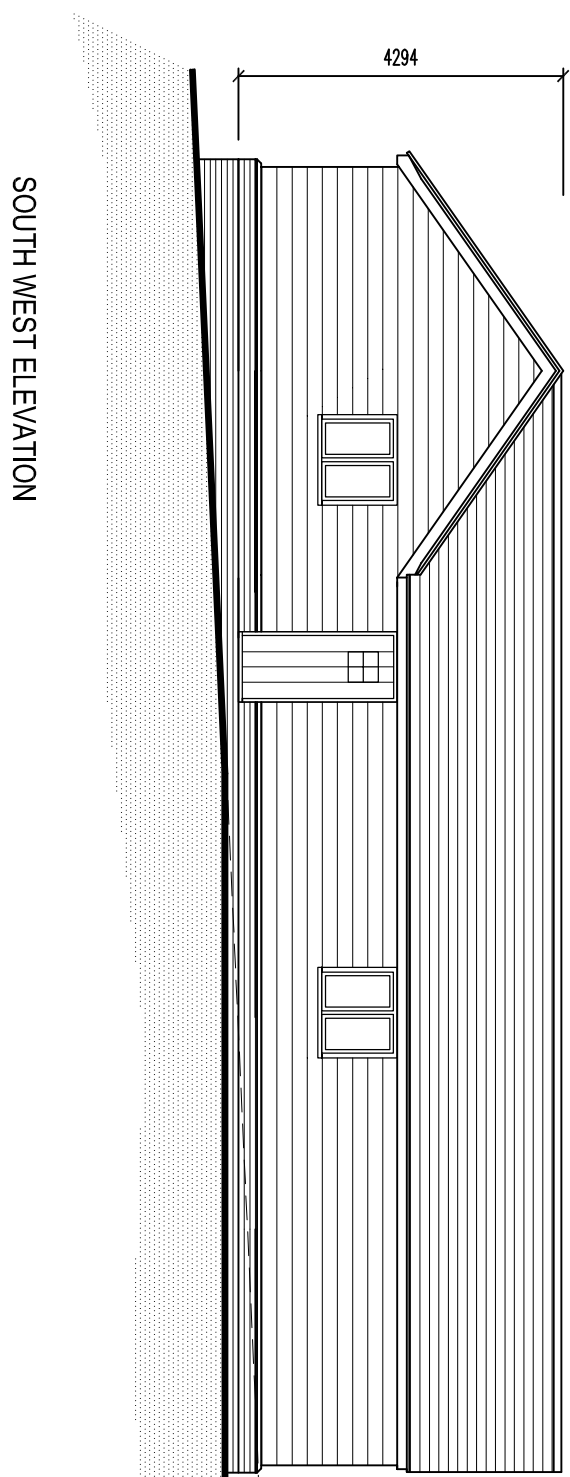
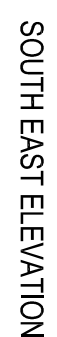
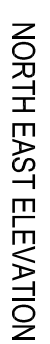
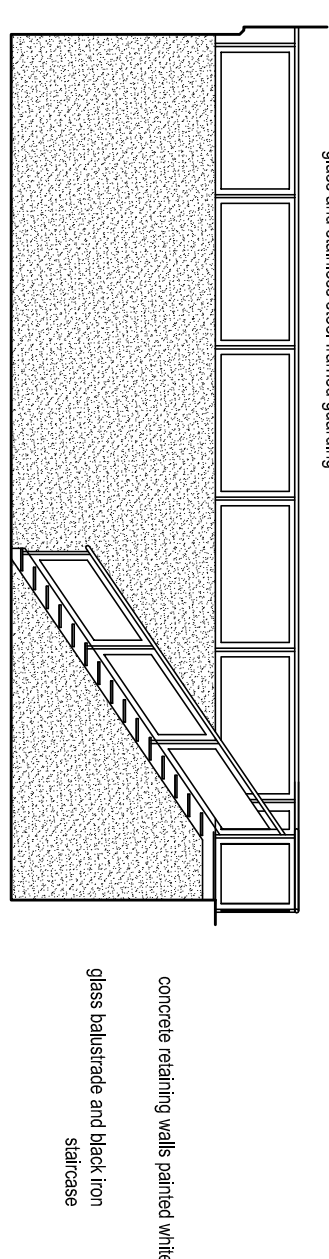
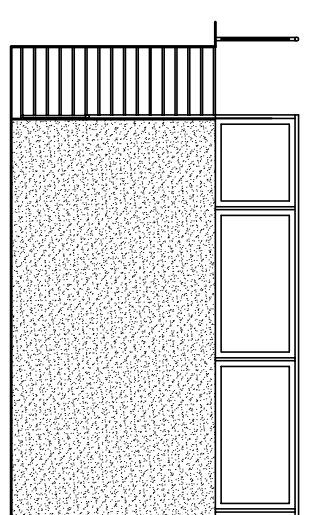
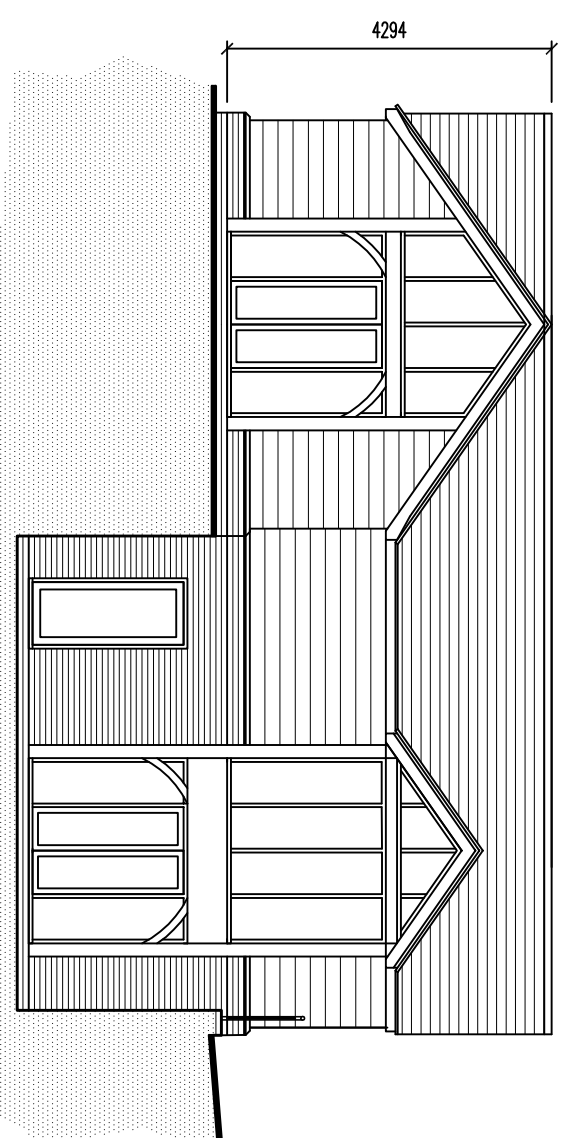
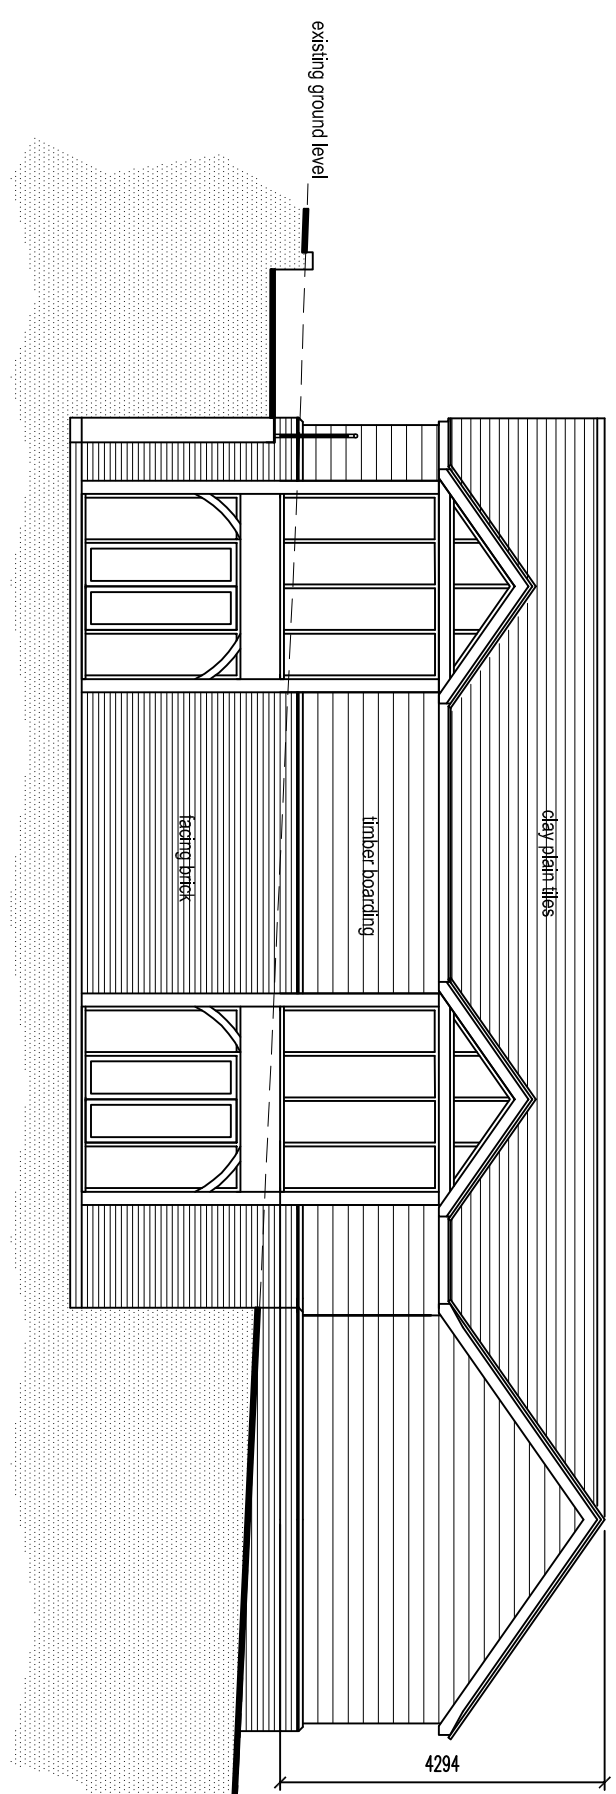
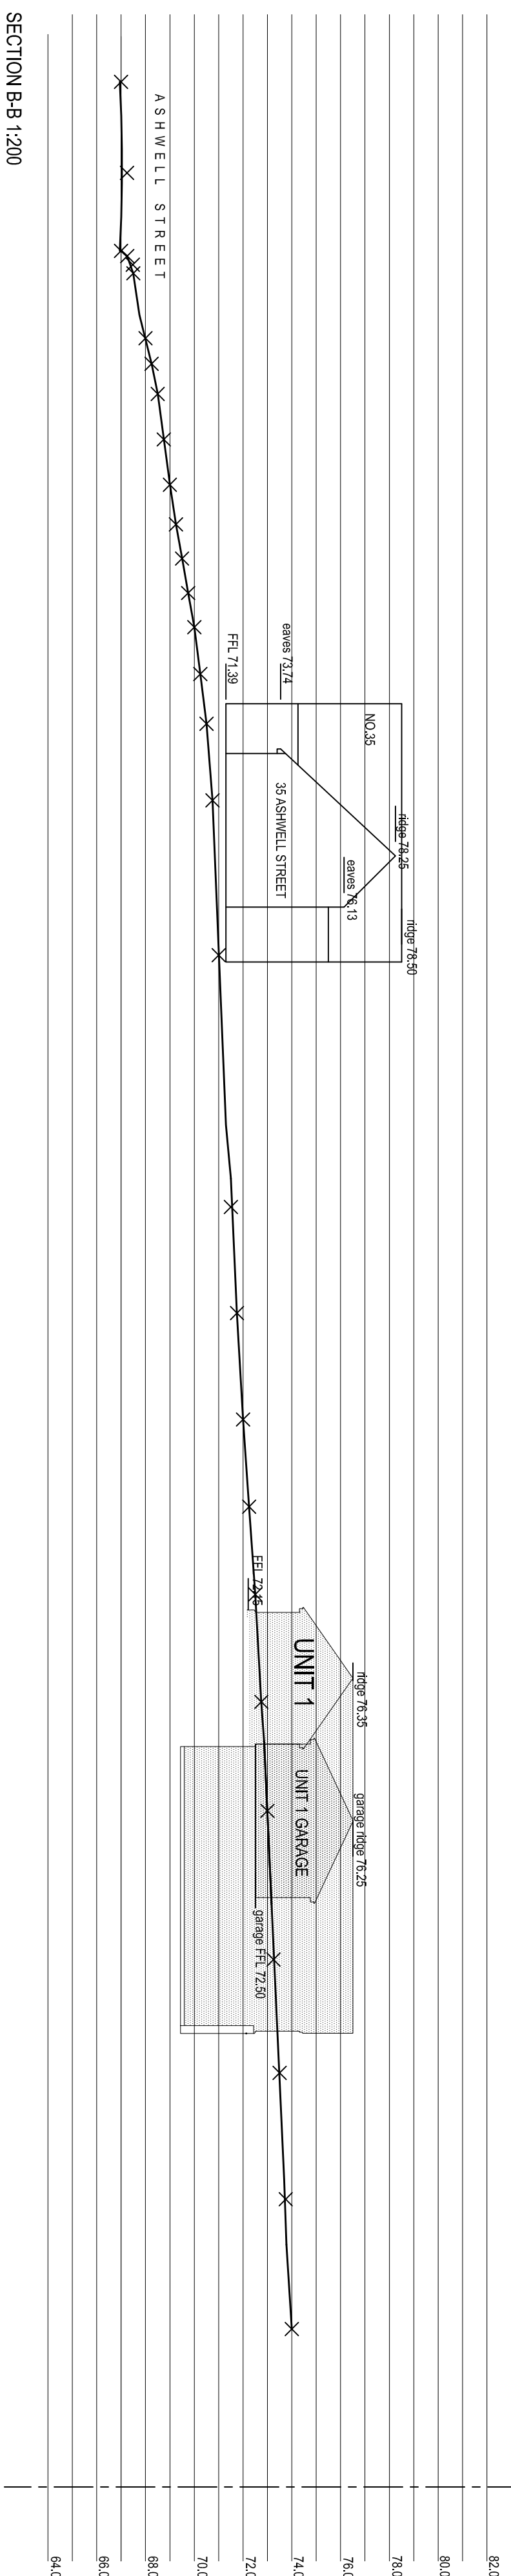
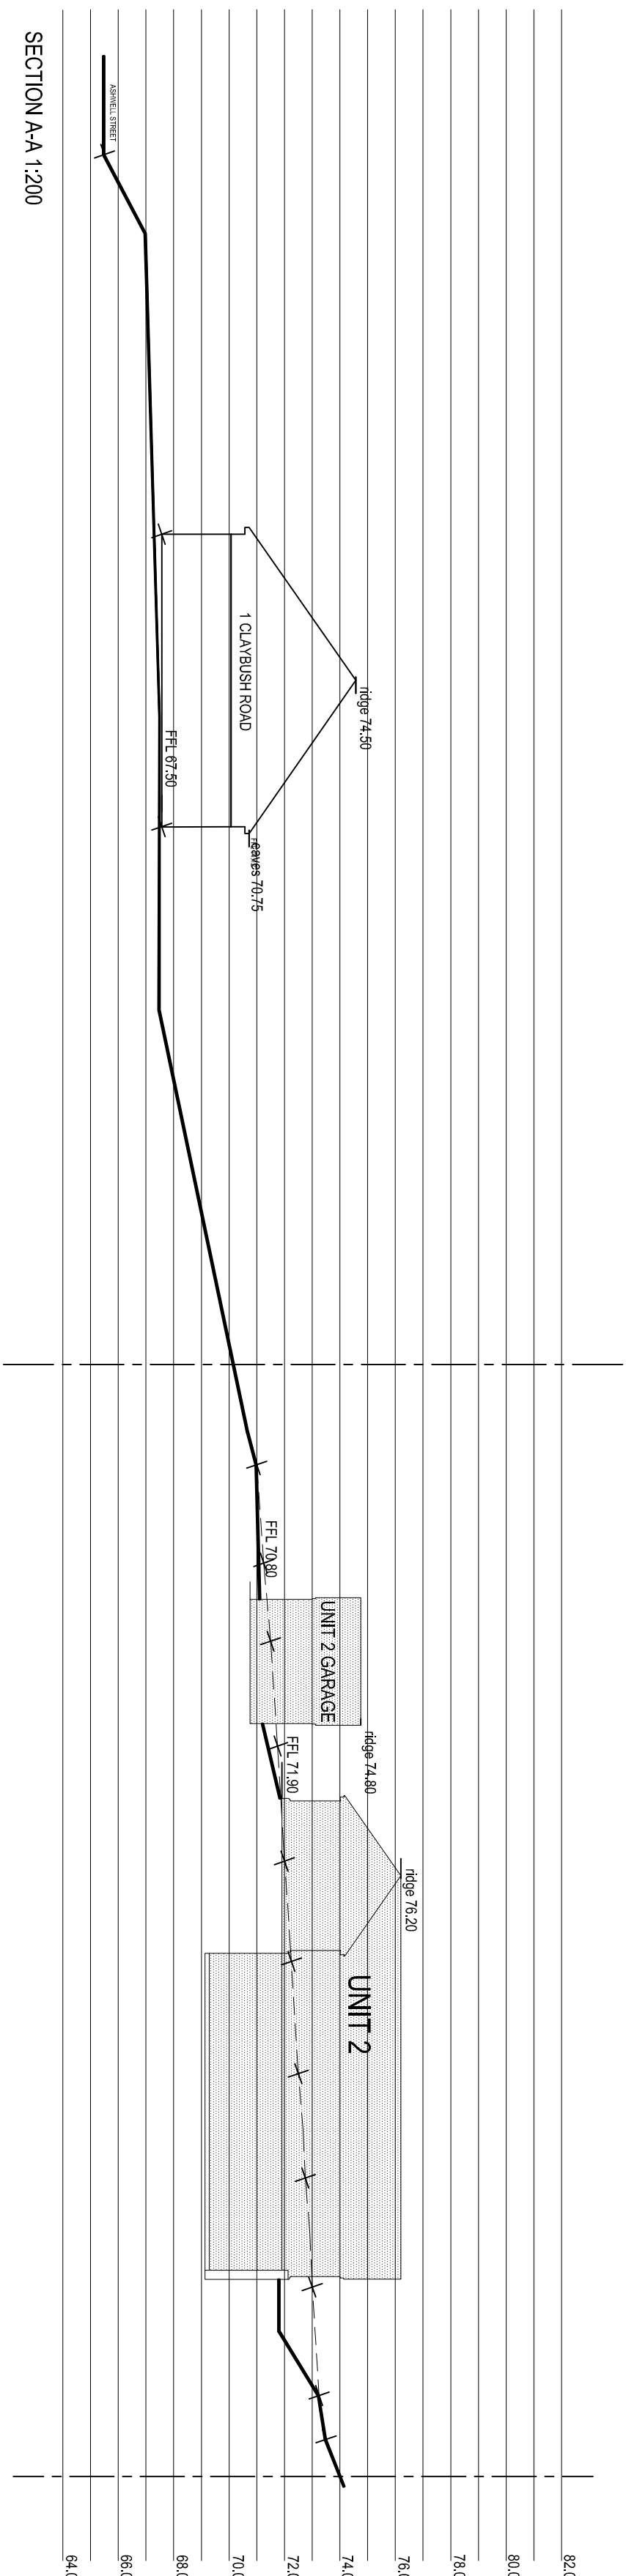
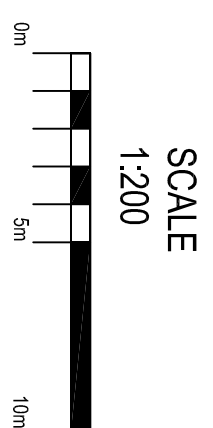


E	Cycle Storage removed	Oct 25	
D	Cycle Storage added	Aug 25	
C	Garage Reduced, Section B-B added	Mar 23	
B	Garage Reduced, Section B-B added	Feb 23	
A	General Amendments	Nov 22	
Rev	Amendment	Date	Initial

Richard Beatty (Building Design) Limited
11A Thomcote Green,
Sandy,
Bedfordshire, SG19 1PU
Telephone and Fax 01767 627560

PROJECT:
Land to the West of
35 Ashwell Street Ashwell Baldock SG7 5QR
Residential Development

Units 1&2 Proposed Plans and Elevation

SCALES: 1:100

DRAWN:	CHECKED:	DATE: Aug 22
--------	----------	--------------

DRAWING No: 21.04.21E

scale 1:100@A1