


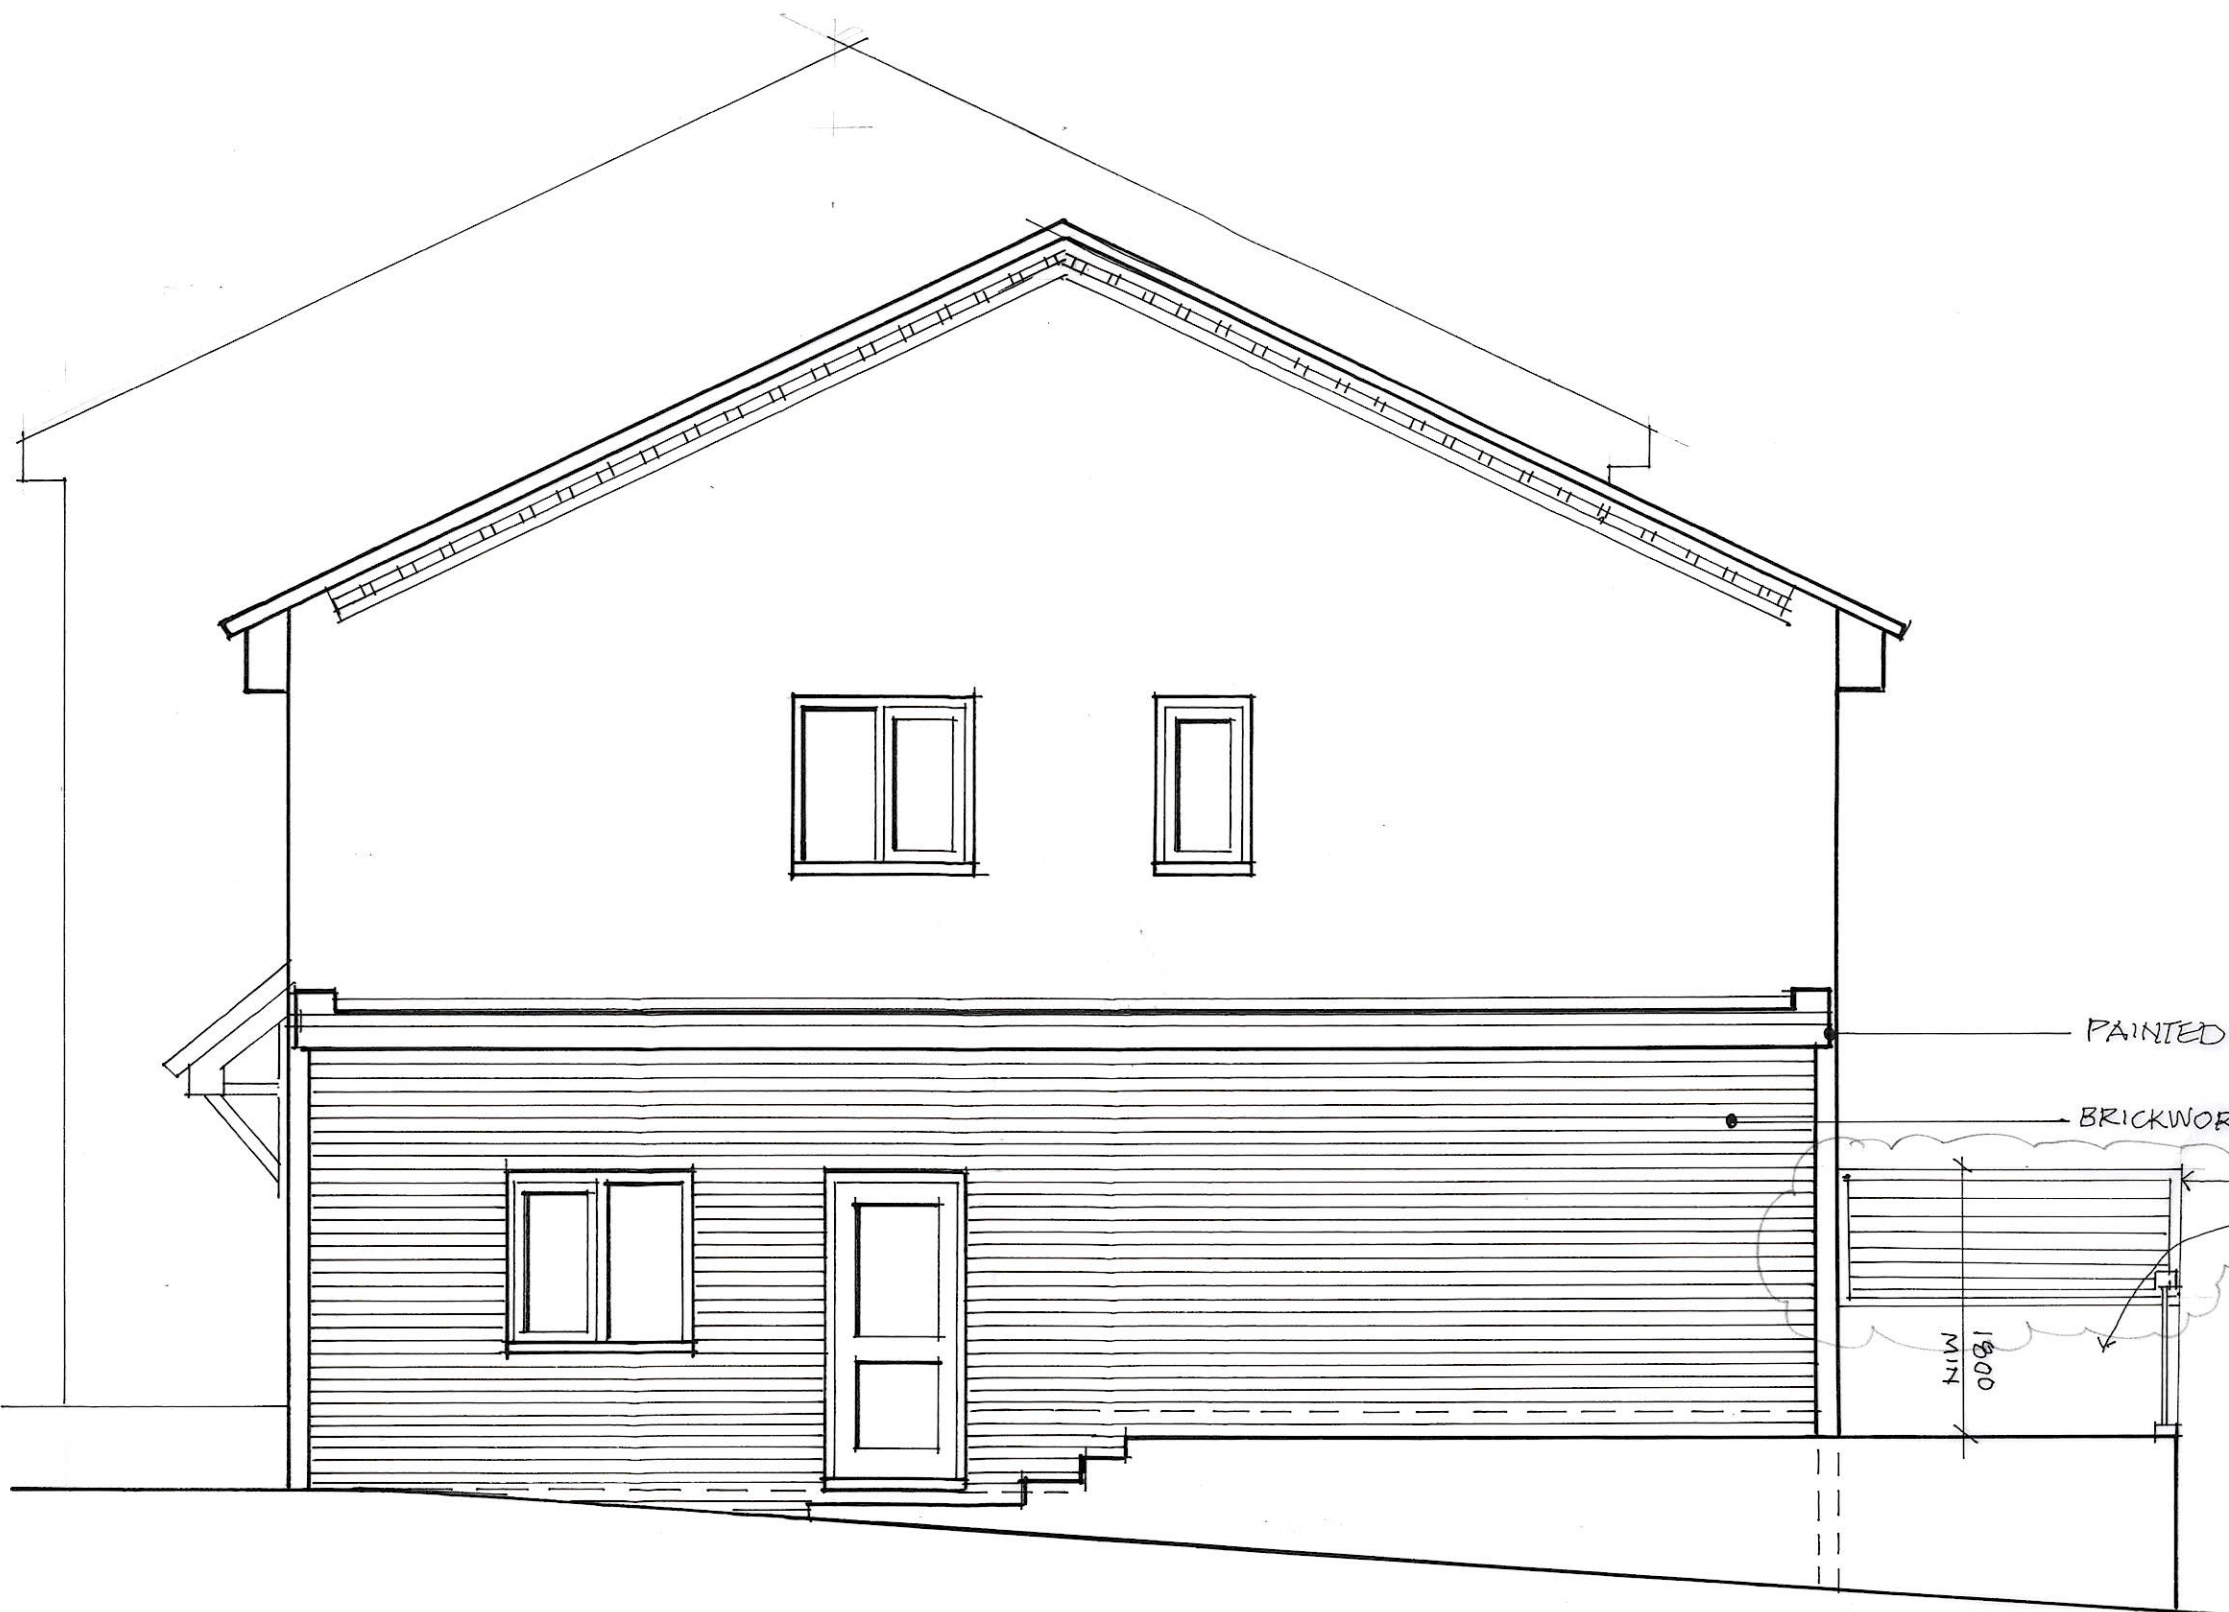

REV A OCT 2025 PRIVACY SCREEN ADDED

HENDERSON ARCHITECTS

SUN HILL BARN, 3D SUN HILL, ROYSTON, SG8 9AU

Tel 07443 776706 Kevinhenderson@live.co.uk

30 Turpin's Ride, Royston : Single Storey Side Extension

Client : Mr and Mrs J. Boreham

PROPOSED SIDE ELEVATION TO NORTH

Scale Date Drawing No Rev

1:50 @ A3

Aug 2025

2501/13

A

PROPOSED SIDE ELEVATION TO NORTH



SCALE