



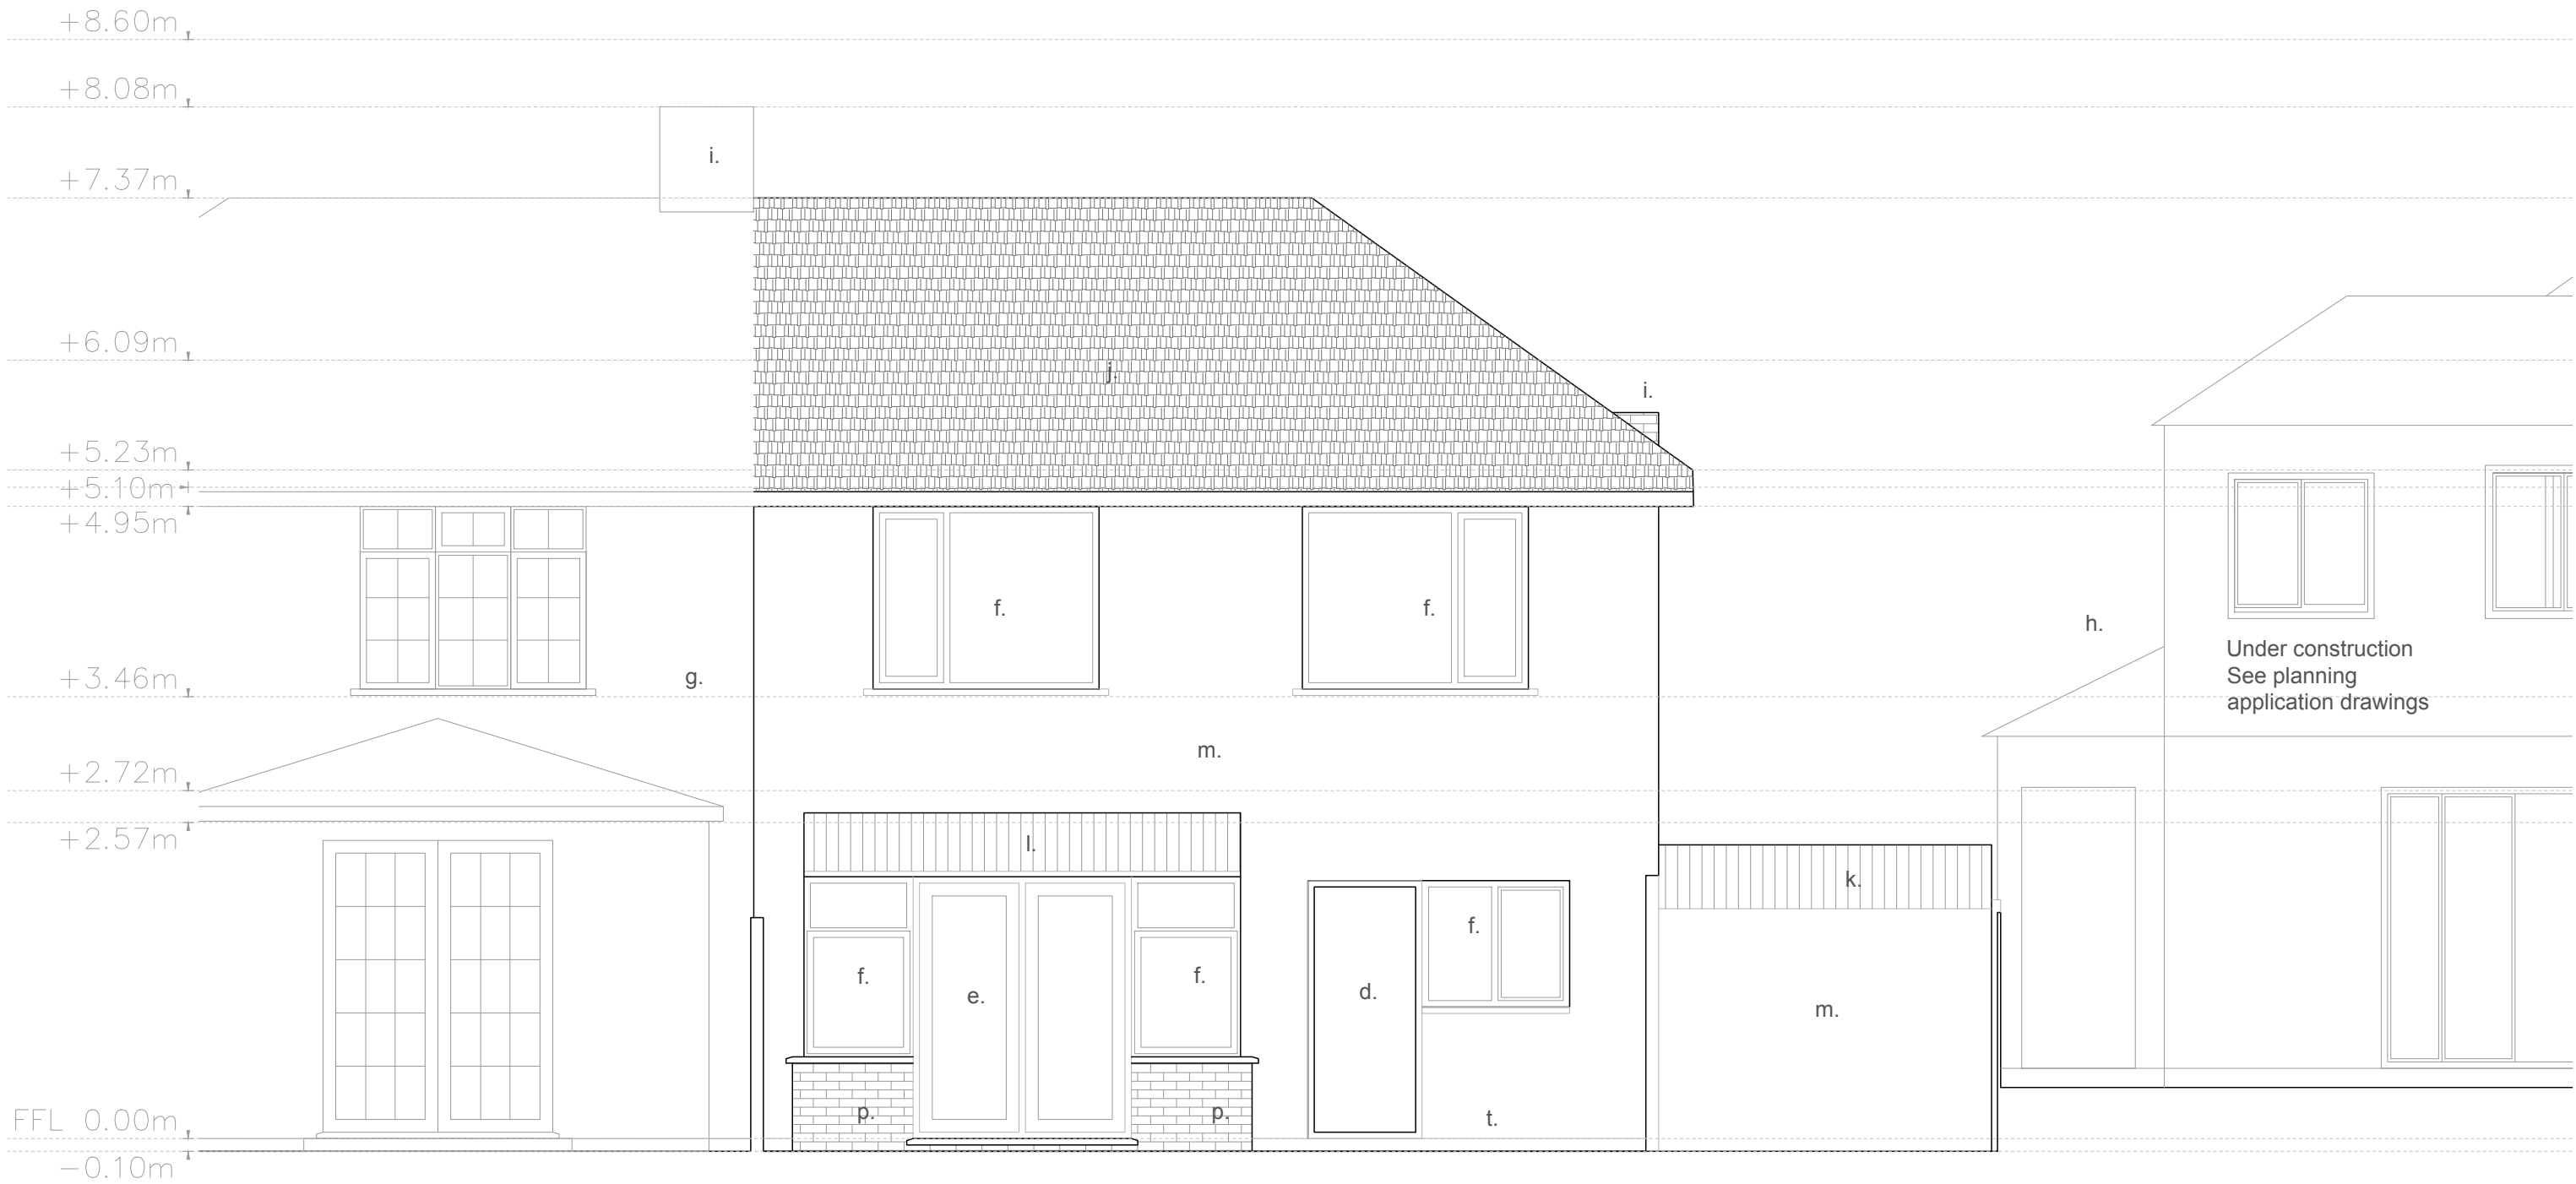

Notes:

- | | | | |
|----|--|----|------------------------------------|
| a. | Conservatory | k. | Corrugated Metal/Cement Roof |
| b. | Garage | l. | Fluted PVC Roof |
| c. | Garden Shed | m. | White render |
| d. | PVC External Door | n. | Painted Timber Siding |
| e. | PVC Double Door | o. | Natural Timber Siding |
| f. | PVC Window | p. | Red Brick to Window Line |
| g. | Adjoining Property 156 Cambridge Road | q. | Peach block trim in poor condition |
| h. | Proposed Extension at 160 Cambridge Road | r. | Timber Fence |
| i. | Red Brick Chimney | s. | Red Brick Garden Wall |
| j. | Pitched Brown Tiled Roof | t. | Base Flashing |
| | | u. | Concrete Door Step |

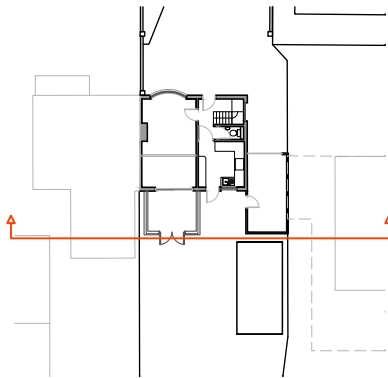

Suite 4a, 30 Bancroft
Hitchin, SG5 1LE
01462 236966
michael@michaelcollinsarchitects.com
www.michaelcollinsarchitects.com

Note: This drawing is copyright

Do not scale from this drawing
Note: to be read in conjunction with Structural Engineers
Information, specification and drawings

All setting out dimensions to be checked on site by
contractor and any discrepancies to be noted ASAP.
Windows, steelwork, to be site sized.

Michael Collins Architect LLP

158 Cambridge Road

Job No.
242 South Elevation
as Existing

Stage: Stage 3
Status: Planning

015

REVISION
Scale
1:50 @ A3