



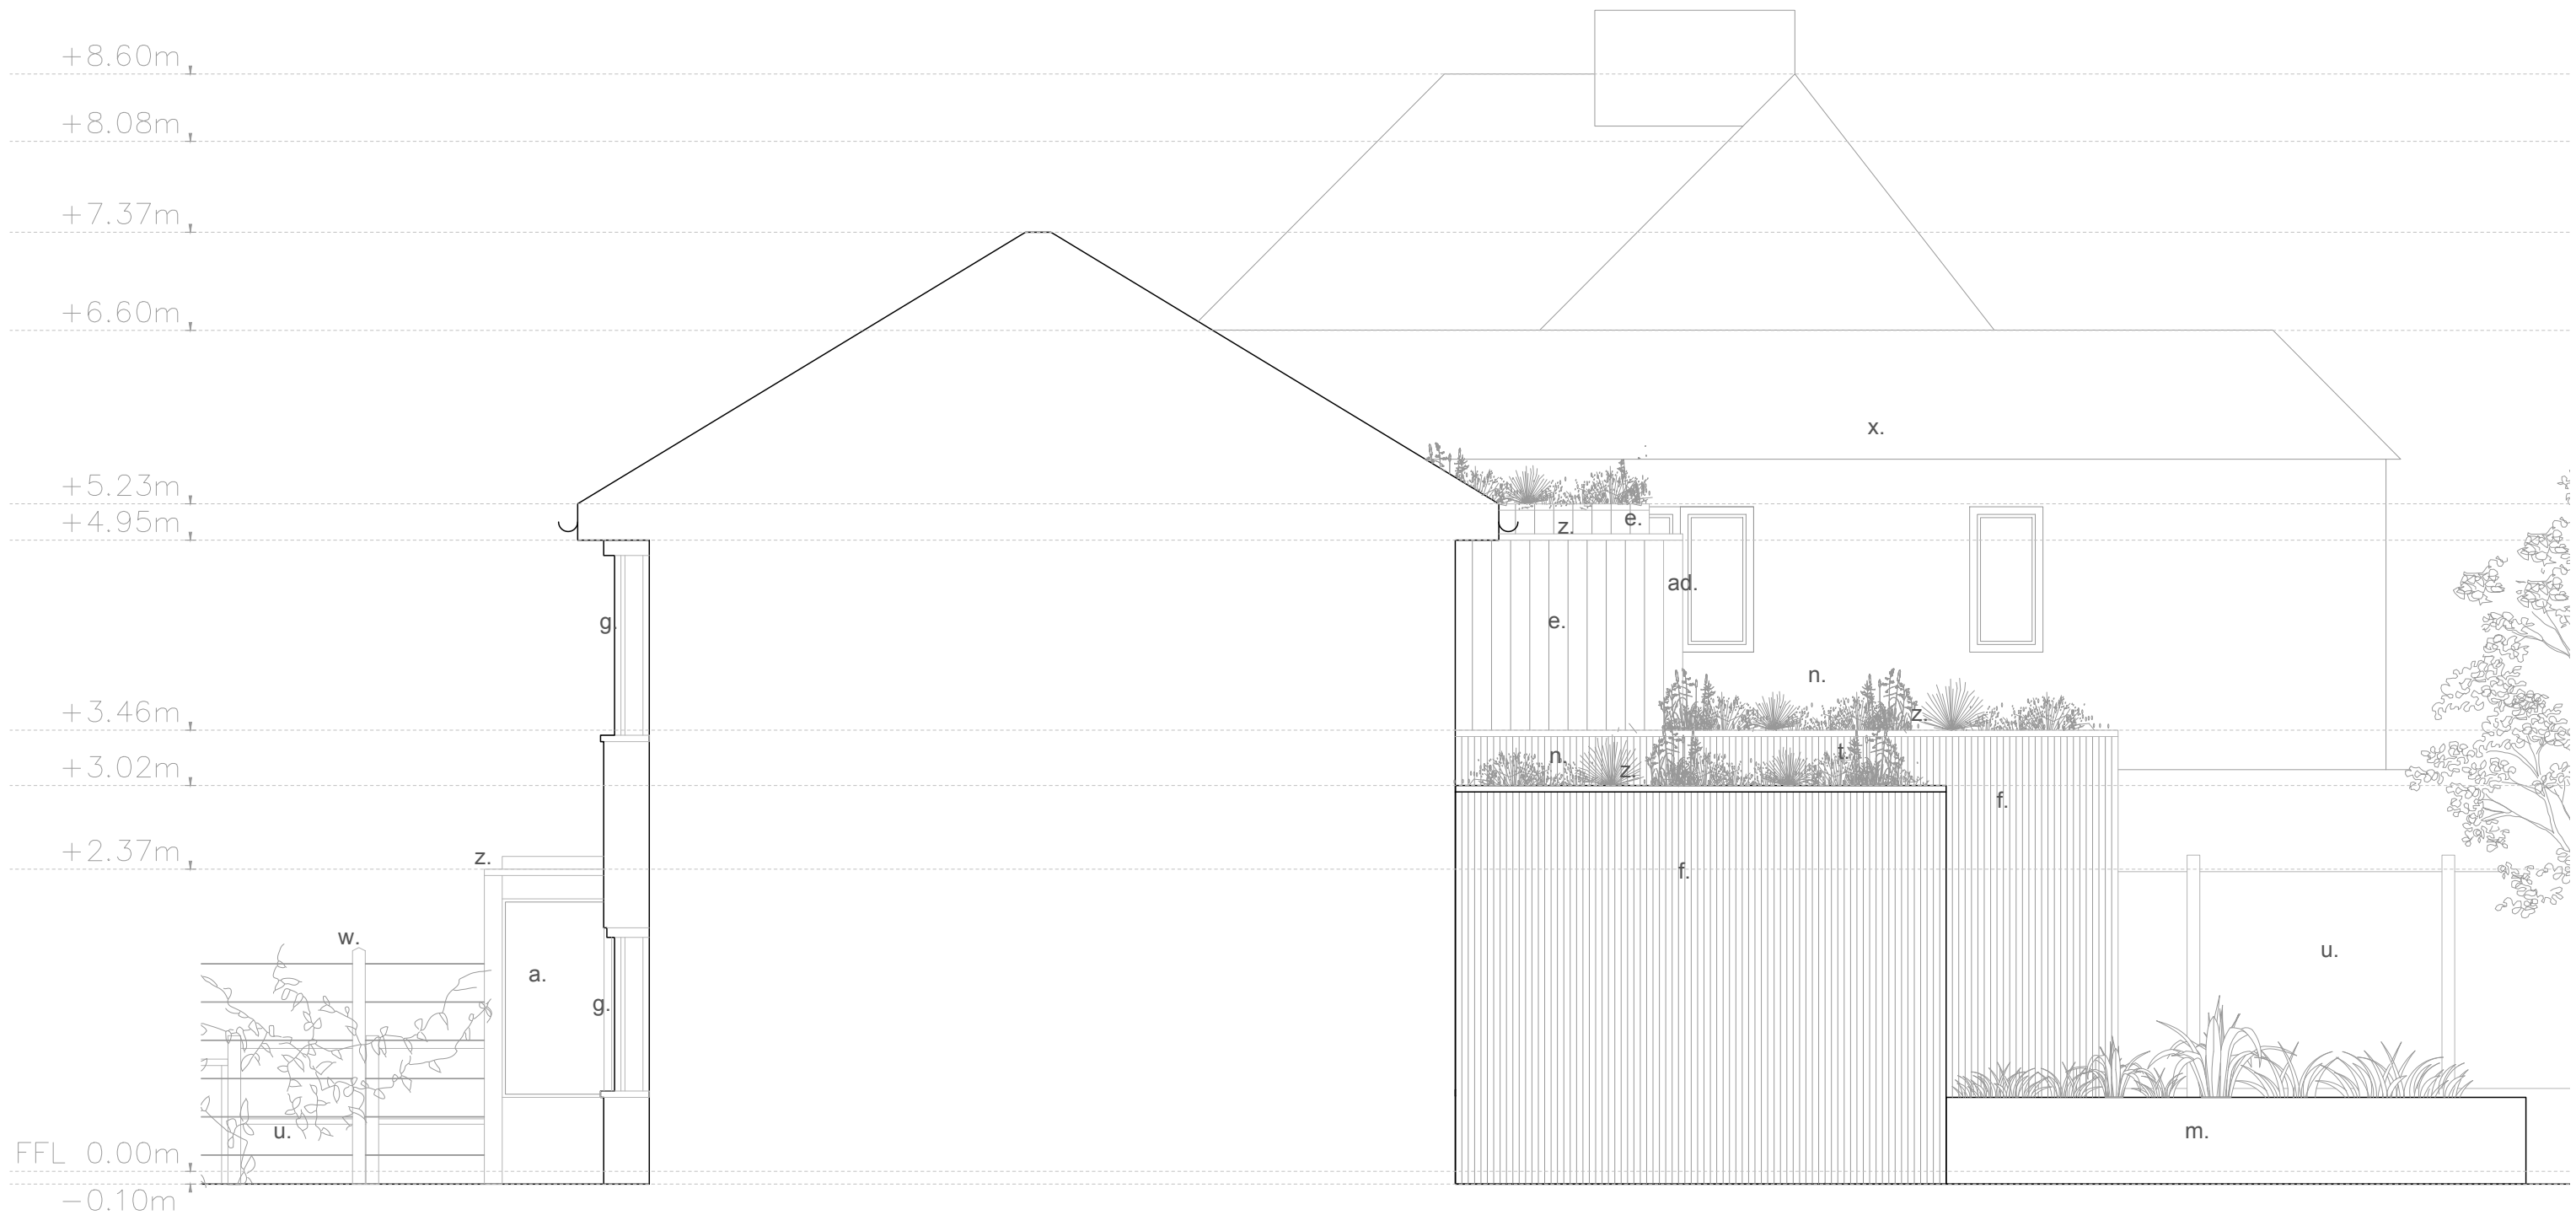

Notes:

- | | | |
|--|---|---|
| a. Proposed Glazed Timber Frame Porch | j. Proposed Picture Window | s. Existing Shared Chimney |
| b. Proposed porch, rendered masonry with oak columns | k. Existing PVC External Door | t. Proposed Gas Fire Chimney Pipe |
| c. Proposed Garden Access Path | l. Proposed Sliding Glass Double Doors | u. Existing Timber Fence |
| d. Existing White Render | m. Proposed Concrete Planter and Integrated Concrete Bench | v. Existing Red Brick Garden Wall |
| e. Aluminium Cladding in corresponding tone with Existing Roof | n. Proposed Bauder Wildflower Green Roof System | w. Proposed Espalier Wire and Post Climber Support |
| f. Proposed 47mm Siberian Larch Cladding with weathered stain | o. Existing Pitched Brown Tiled Roof Re-Tiles, with Existing and New Tiles to Match | x. Neighbouring Property 160 Cambridge Road indicative based on Planning Drawings |
| g. Replacement Aluminium Window (Dark Grey) | p. Proposed Tiled Pitched Roof to Correspond with Existing | y. Adjoining Property 156 Cambridge Road |
| h. Proposed Aluminium Frame Window at Desk Height | q. Proposed Tiled Wall Finish to correspond with Existing Roof | z. PPC coated Aluminium Cappings/Parapet |
| i. Proposed Slit Window, Aluminium Framed | r. Proposed Flat Roof in Corresponding Tone with Existing Roof | aa. Aluminium Framed Glazed Door |
| | | ab. Timber Framed Entrance Door |
| | | ac. Proposed Rooflight |

ad. Hardwood Surround to Window
ae. Render to match existing

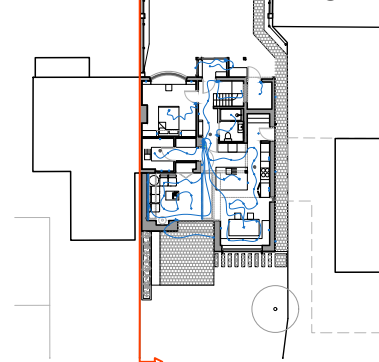

Suite 4a, 30 Bancroft
Hitchin, SG5 1LE
01462 236966
michael@michaelcollinsarchitects.com
www.michaelcollinsarchitects.com

Note: This drawing is copyright

Do not scale from this drawing
Note: to be read in conjunction with Structural Engineers
Information, specification and drawings

All setting out dimensions to be checked on site by
contractor and any discrepancies to be noted ASAP.
Windows, steelwork, to be site sized.

Michael Collins Architect LLP

158 Cambridge Road

Job No.
242 West Elevation
as Proposed

Stage: Stage 3
Status: Planning

033

REVISION
1:50 @ A3