


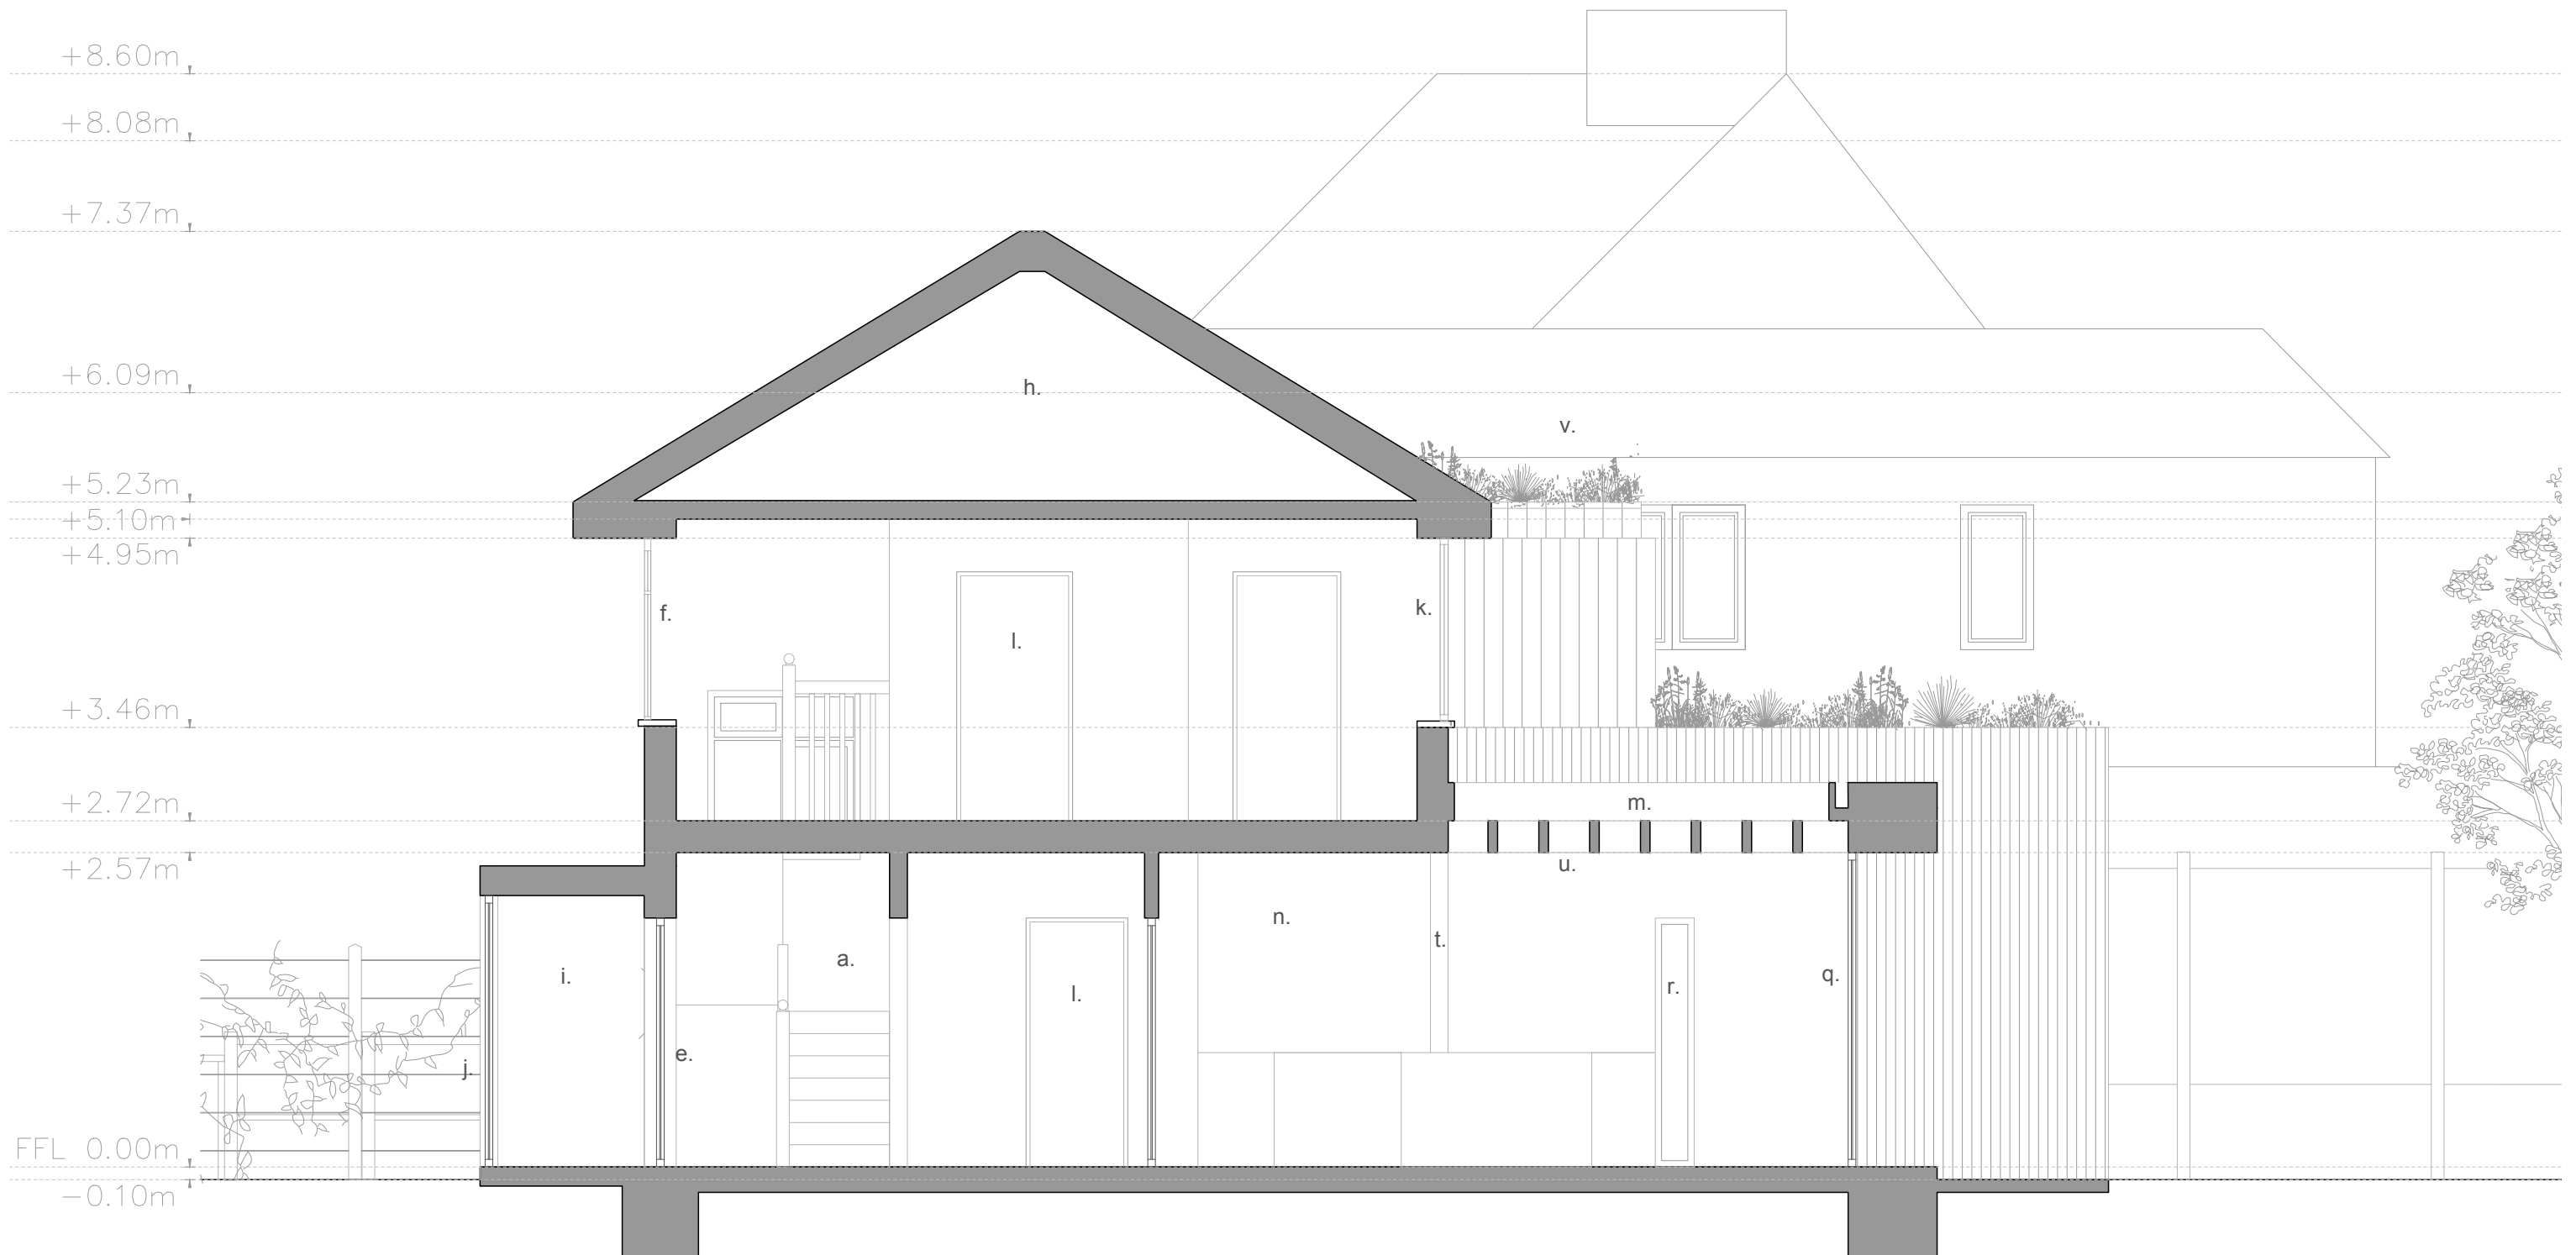


Notes:

- a. Existing Stair
- b. Existing Kitchen
- c. Existing Bedroom
- d. Existing Living Room
- e. Existing PVC External Door
- f. Existing PVC Window
- g. Existing Garage
- h. Existing Attic Space
- i. Proposed Porch
- j. Proposed Double Doors
- k. Proposed Aluminium Frame

- l. Proposed Sliding Bathroom Door
- m. Proposed Skylight
- n. Proposed Open Plan Kitchen/Living Area
- o. Proposed Utility
- p. Proposed Pantry
- q. Proposed Sliding Glass Double Doors
- r. Proposed Slit Window

- s. Proposed Picture Window
- t. Proposed Support Column in Kitchen Island
- u. Natural Timber Support Beams
- v. Neighbouring Property 160 Cambridge Road indicative based on Planning Drawings
- w. Adjoining Property 156 Cambridge Road

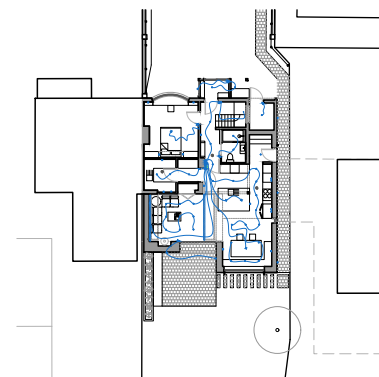

Suite 4a, 30 Bancroft
Hitchin, SG5 1LE
01462 236866
michael@michaelcollinsarchitects.com
www.michaelcollinsarchitects.com

Note: This drawing is copyright

Do not scale from this drawing
Note: to be read in conjunction with Structural Engineers
Information, specification and drawings

All setting out dimensions to be checked on site by
contractor and any discrepancies to be noted ASAP.
Windows, steelwork, to be site sized.

Michael Collins Architect LLP

158 Cambridge Road
Job No. 242 Section A
as Proposed
Stage: Stage 3
Status: Planning

034

REVISION Scale
1:50 @ A3