


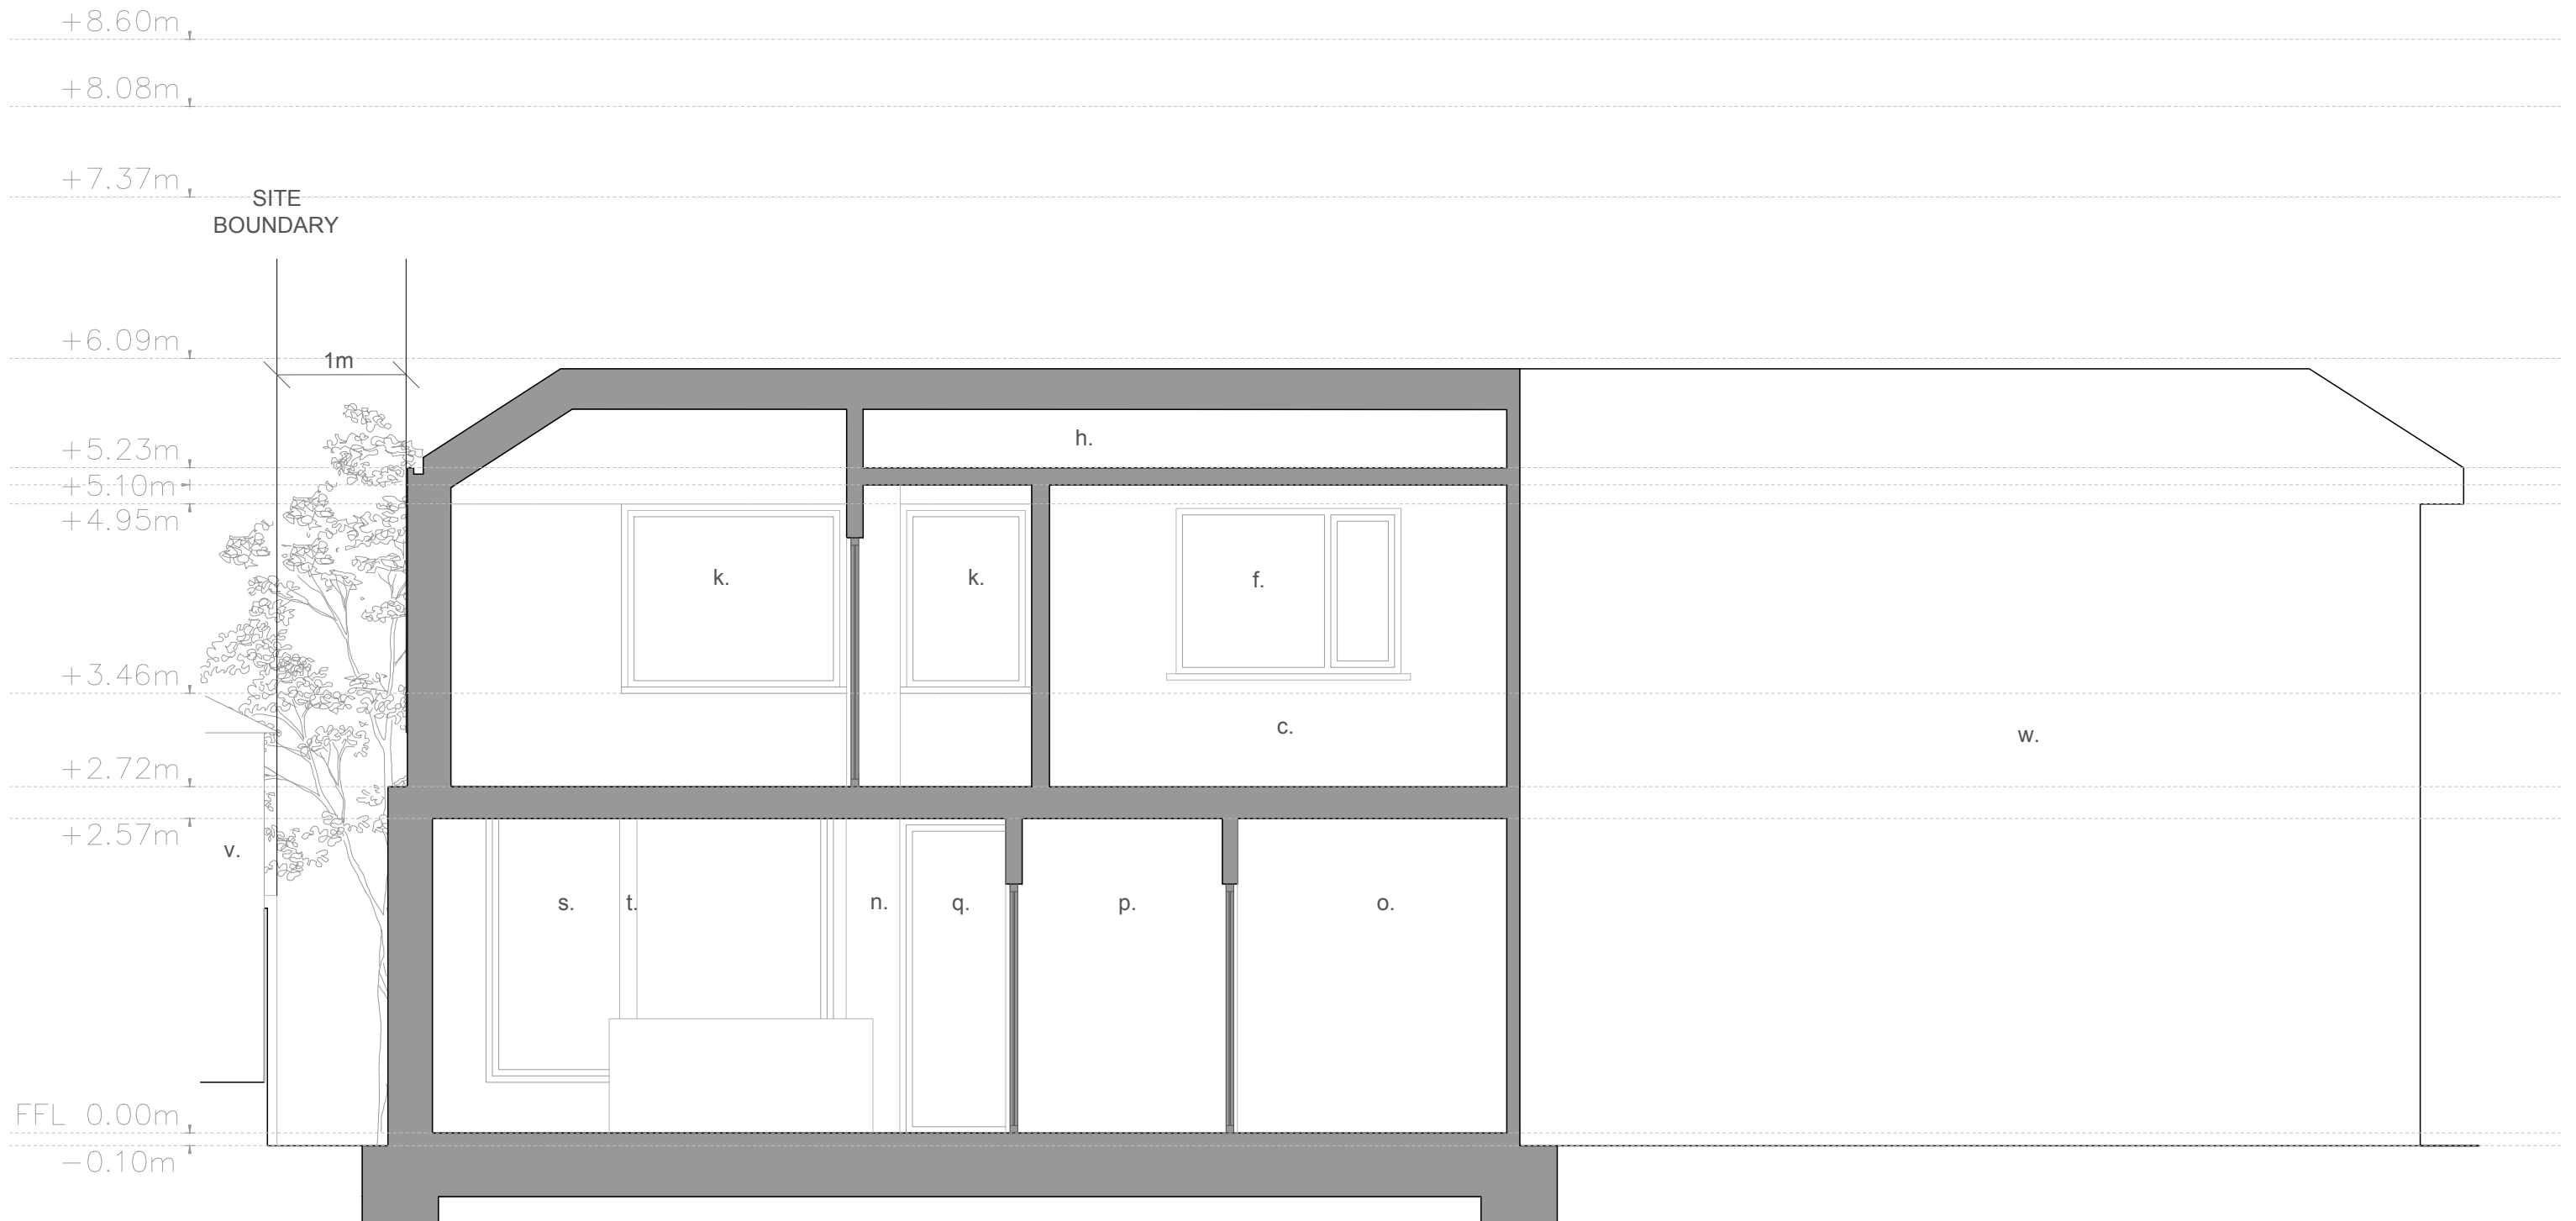


Notes:

- a. Existing Stair
- b. Existing Kitchen
- c. Existing Bedroom
- d. Existing Living Room
- e. Existing PVC External Door
- f. Existing PVC Window
- g. Existing Garage
- h. Existing Attic Space
- i. Proposed Porch
- j. Proposed Double Doors
- k. Proposed Aluminium Frame

- l. Window at Desk Height
- l. Proposed Sliding Bathroom Door
- m. Proposed Skylight
- n. Proposed Open Plan Kitchen/Living Area
- o. Proposed Utility
- p. Proposed Pantry
- q. Proposed Sliding Glass Double Doors
- r. Proposed Slit Window

- s. Proposed Picture Window
- t. Proposed Support Column in Kitchen Island
- u. Natural Timber Support Beams
- v. Neighbouring Property 160 Cambridge Road indicative based on Planning Drawings
- w. Adjoining Property 156 Cambridge Road

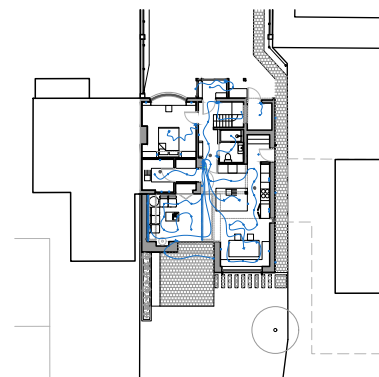

Note: This drawing is copyright

Suite 4a, 30 Bancroft  
Hitchin, SG5 1LE  
01462 236966  
michael@michaelcollinsarchitects.com  
www.michaelcollinsarchitects.com

Do not scale from this drawing  
Note: to be read in conjunction with Structural Engineers  
Information, specification and drawings  
All setting out dimensions to be checked on site by  
contractor and any discrepancies to be noted ASAP.  
Windows, steelwork, to be site sized.

Michael Collins Architect LLP

158 Cambridge Road  
Job No. 242 Section B as Proposed  
Stage: Stage 3  
Status: Planning

035  
REVISION Scale 1:50 @ A3