


COPYRIGHT AND OWNERSHIP OF THIS DRAWING IS VESTED IN JAMES A. KEANEY ASSOCIATES WHOSE PRIOR WRITTEN CONSENT IS REQUIRED FOR ITS REPRODUCTION/PUBLICATION IN ANY FORM. ANY UNAUTHORIZED REPRODUCTION OR PUBLICATION OF THIS DRAWING WITHOUT THE WRITTEN CONSENT OF JAMES A. KEANEY ASSOCIATES DO NOT SCALE EXCEPT FOR THE PURPOSES OF PLANNING.

THRESHING BARN

UNIT 3

UNIT 4

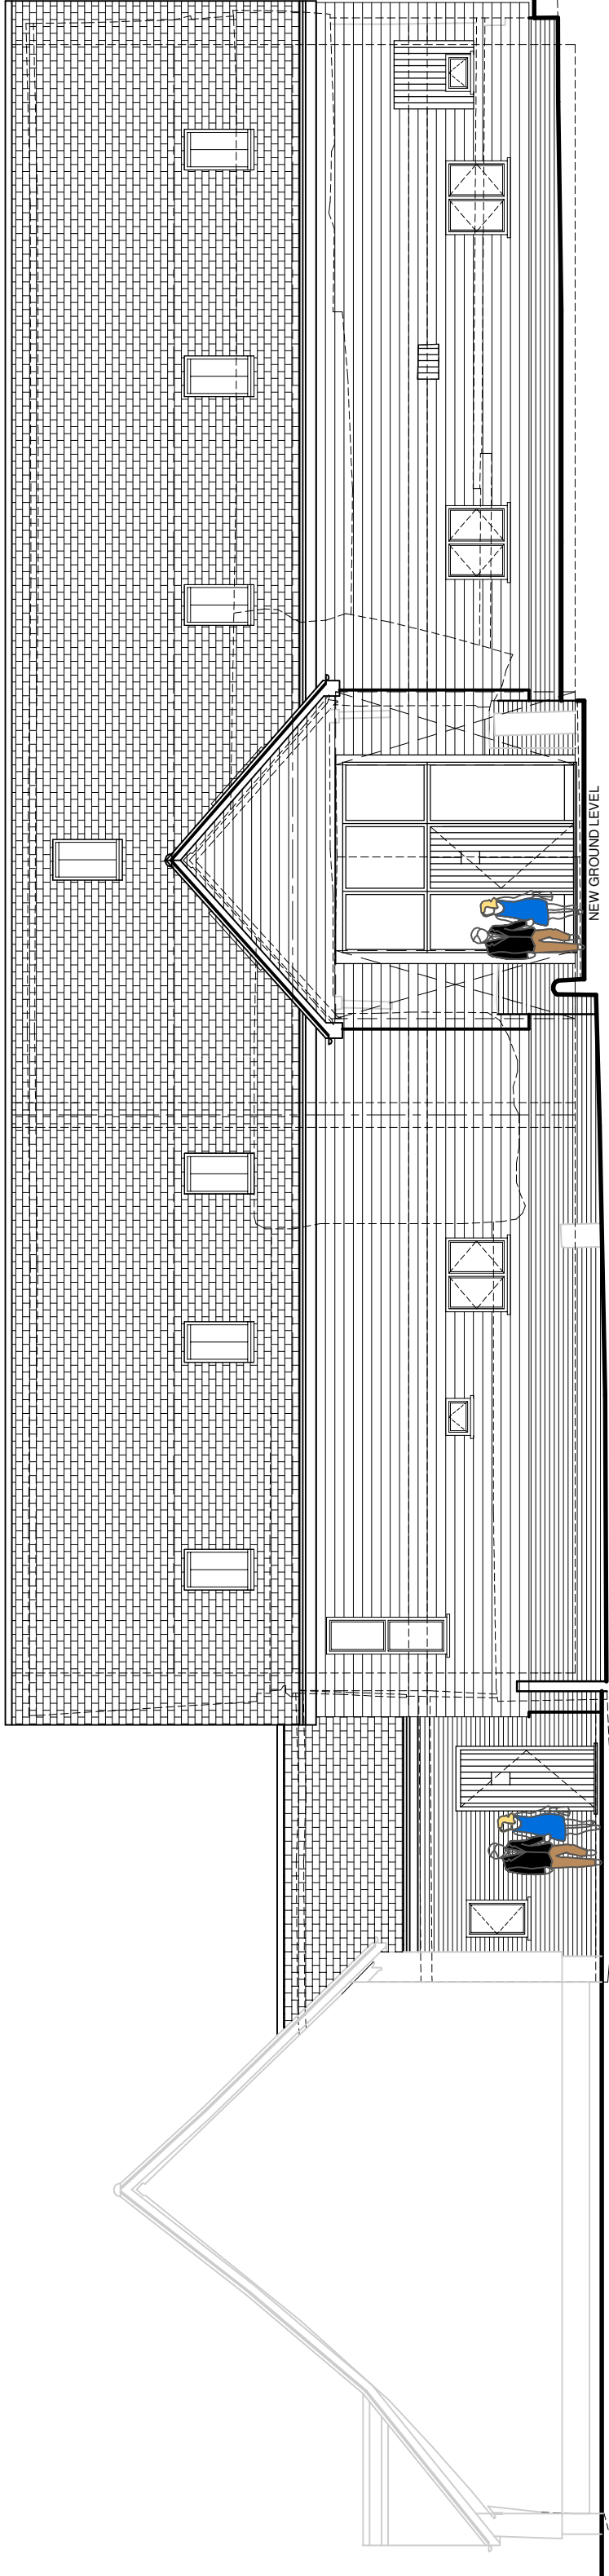


66m 72.00m
ELEVATION 9

66m 72.00m
ELEVATION 10

THRESHING BARN

UNIT 4


UNIT 3

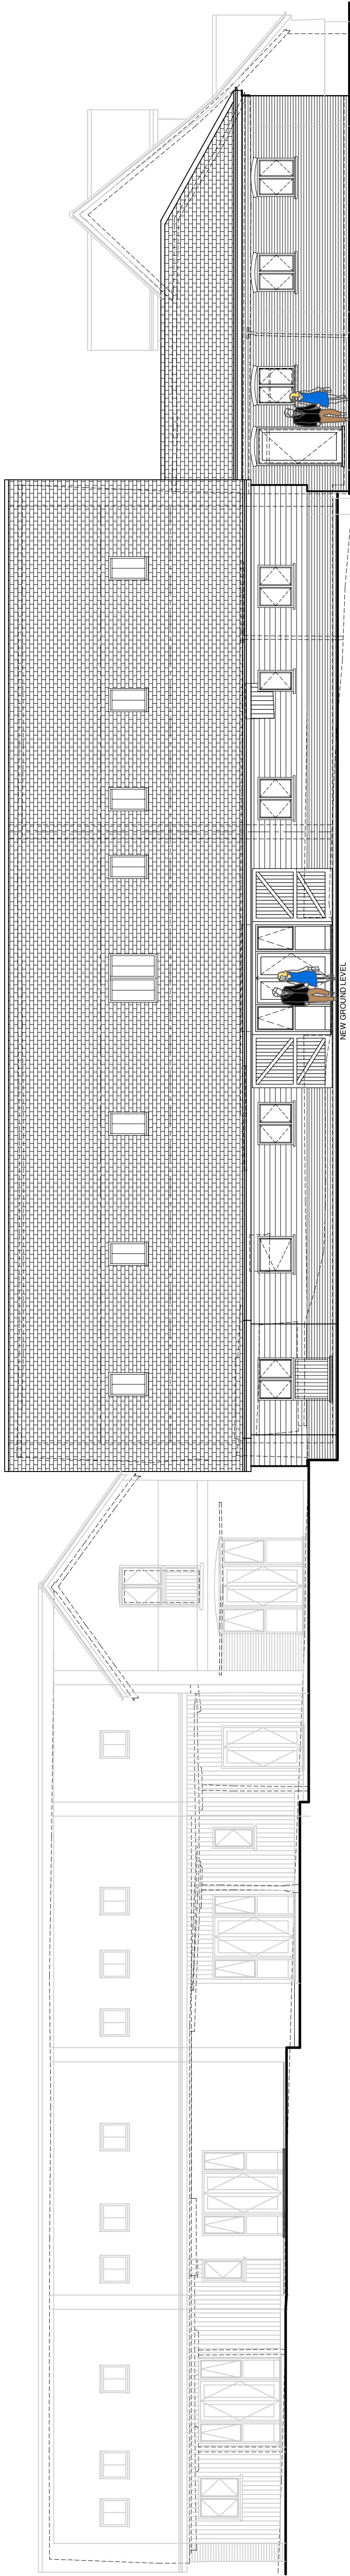

66m 72.00m
ELEVATION 12


66m 72.00m
ELEVATION 5

THRESHING BARN

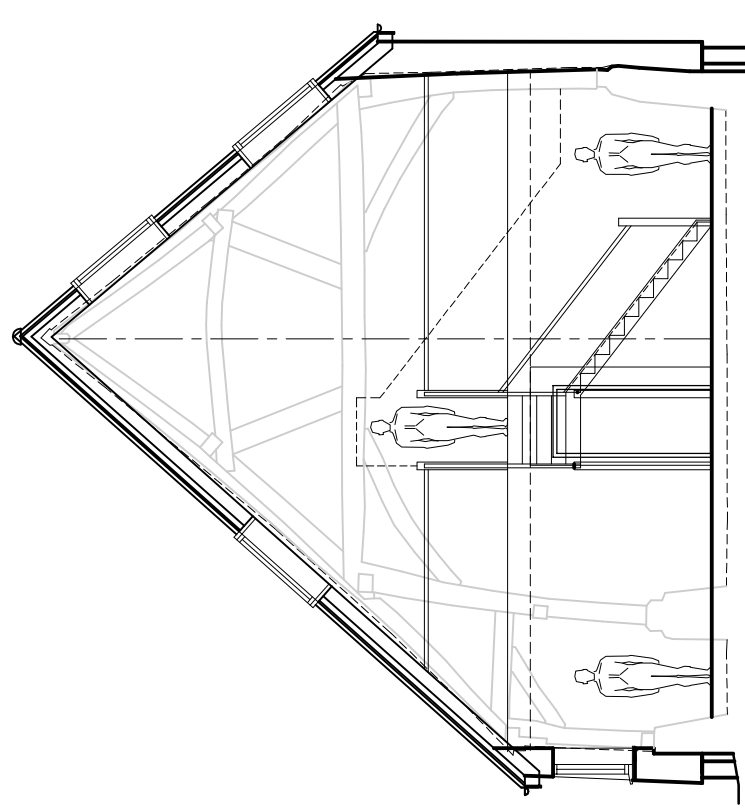


66m 72.00m
TYPICAL SECTION D-D

KEY TO ELEVATIONS:

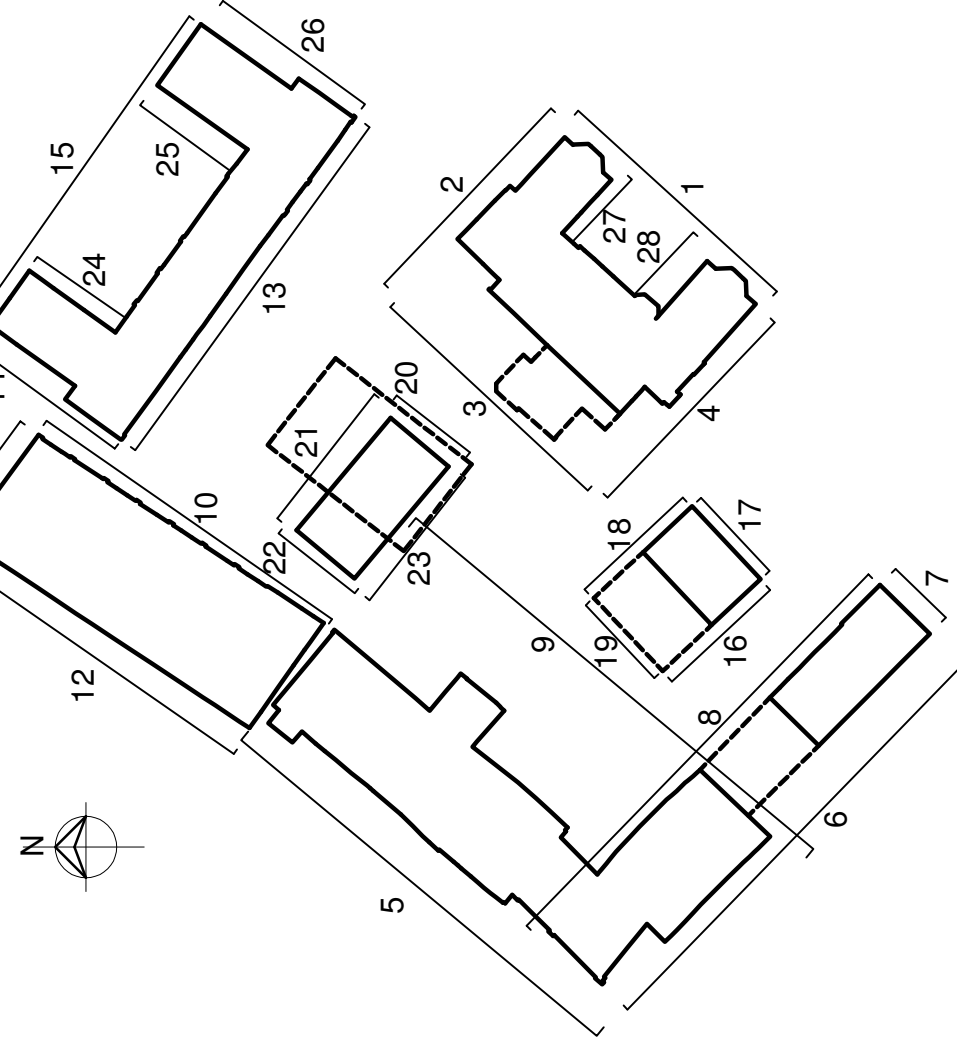

LISTED
BUILDING
CONSENT
APPLICATION

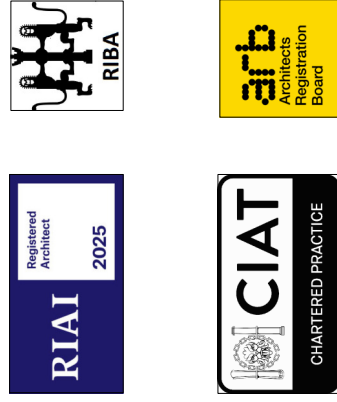

PROJECT	PROPOSED DEVELOPMENT.	SCALE	1:100@A1.
LOCATION	HIGHOVER FARM, HIGHOVER WAY, HITCHIN, HERTS, SG4 0RG.	DRAWN	J.A. KEANEY.
CLIENT	GILL HUDSON HOMES LTD.	DATE	MAY 2025.
TITLE	PROPOSED THRESHING BARN ELES-UNITS 3&4.	PURPOSE	LBCA.
DRAWING NUMBER			2208.LBC.08

James A. Keaney Associates
Architecture • Architectural Technology • Project Management
48 Upper Mount Street, Dublin 2, Ireland, D02 FH83.
307 Shipmanhoe Road, Streatham, Bedfordshire, England, LU8 3PP.
• Telephone: +353 (0) 1 661 6637
• Email: james@jaka.architecture.com
• UK Mobile: +44 (0) 7892 098429
• Web: www.jaka.architecture.com