

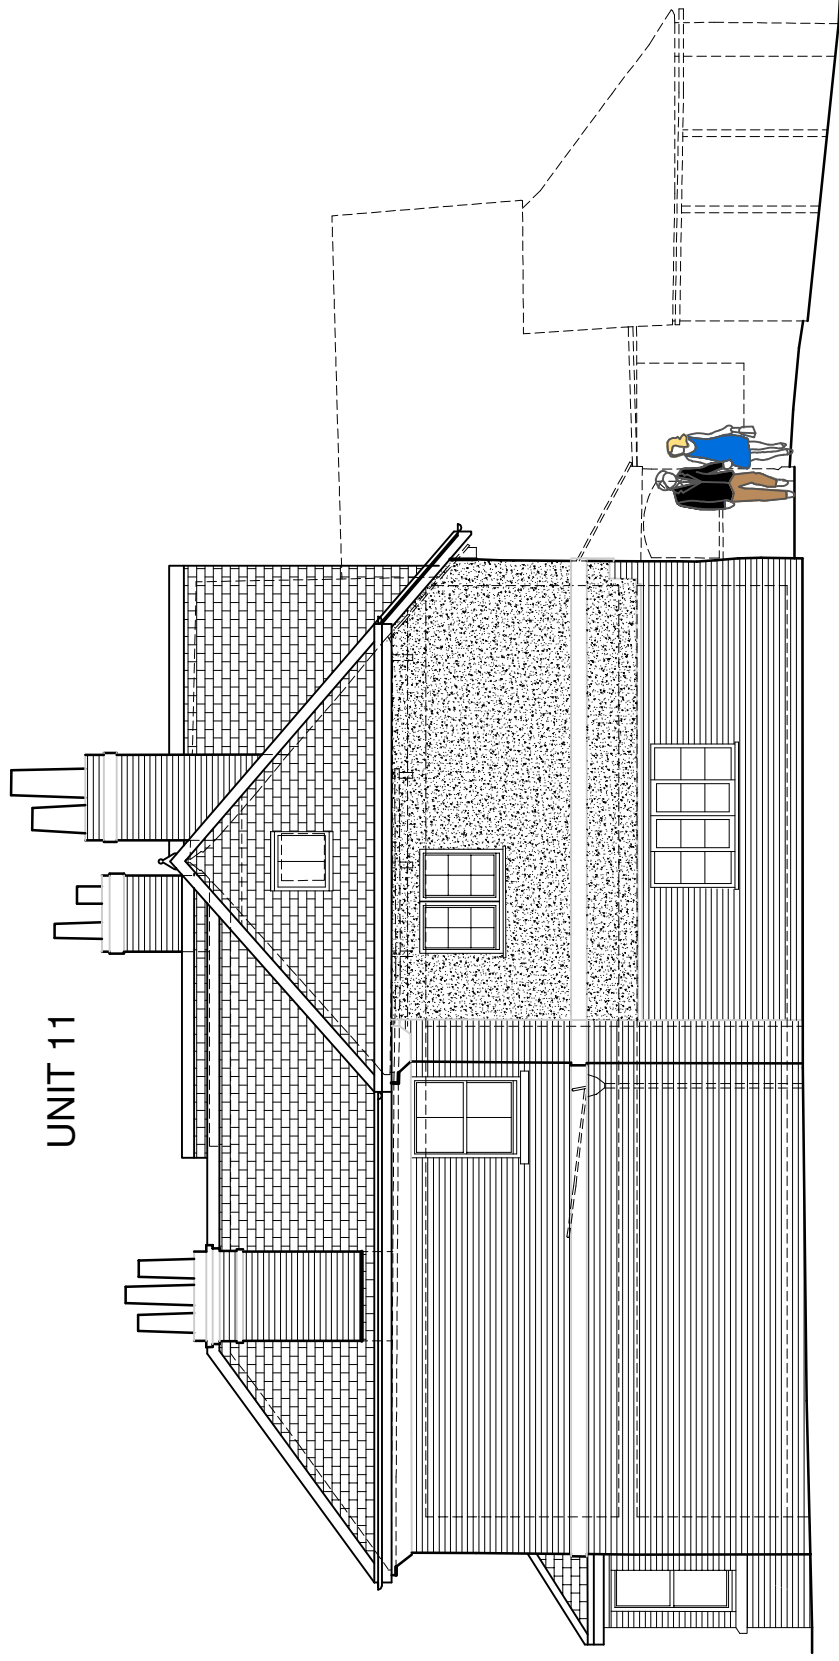


COPYRIGHT AND OWNERSHIP OF THIS DRAWING IS VESTED IN JAMES A. KEANEY ASSOCIATES WHOSE PRIOR WRITTEN CONSENT IS REQUIRED FOR ITS REPRODUCTION/PUBLICATION IN ANY FORM. ANY UNAUTHORIZED REPRODUCTION OR PUBLICATION OF THIS DRAWING WITHOUT THE WRITTEN CONSENT OF JAMES A. KEANEY ASSOCIATES DO NOT SCALE EXCEPT FOR THE PURPOSES OF PLANNING.


KEY TO ELEVATIONS:

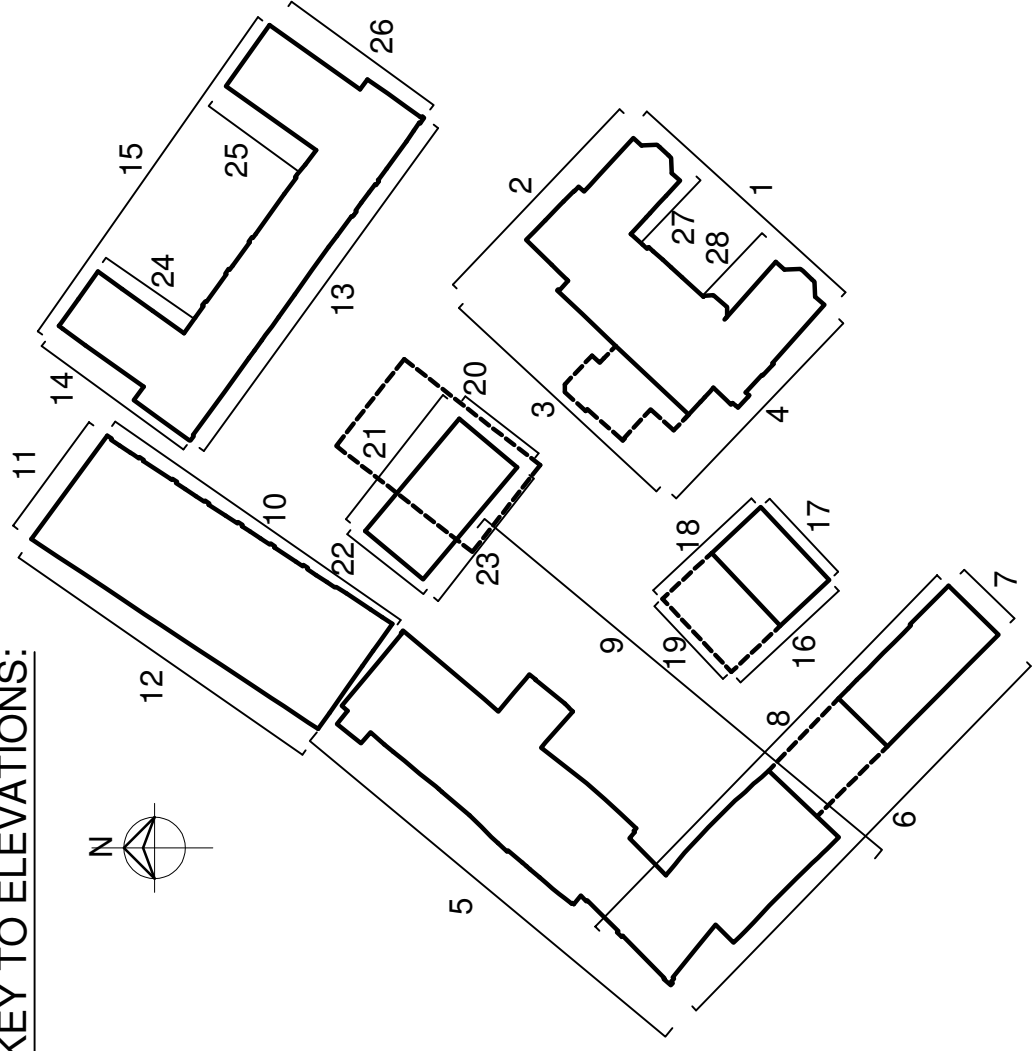


64mm 72.0m
ELEVATION 2
SCALE

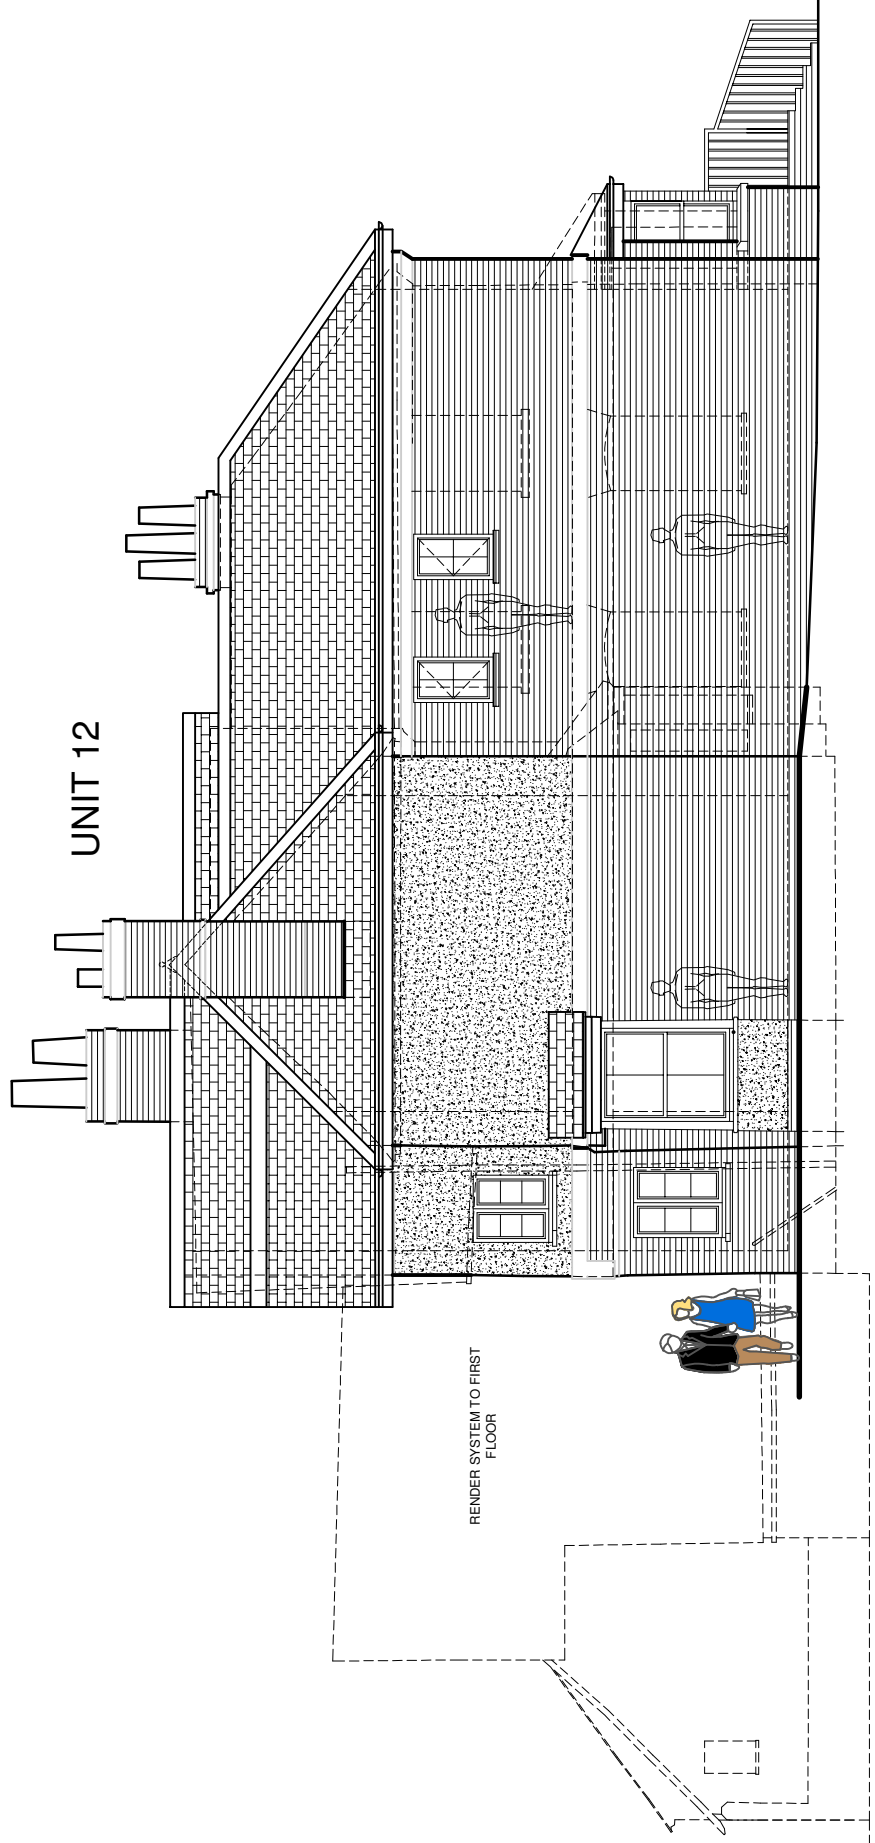


64mm 72.0m
ELEVATION 4
SCALE

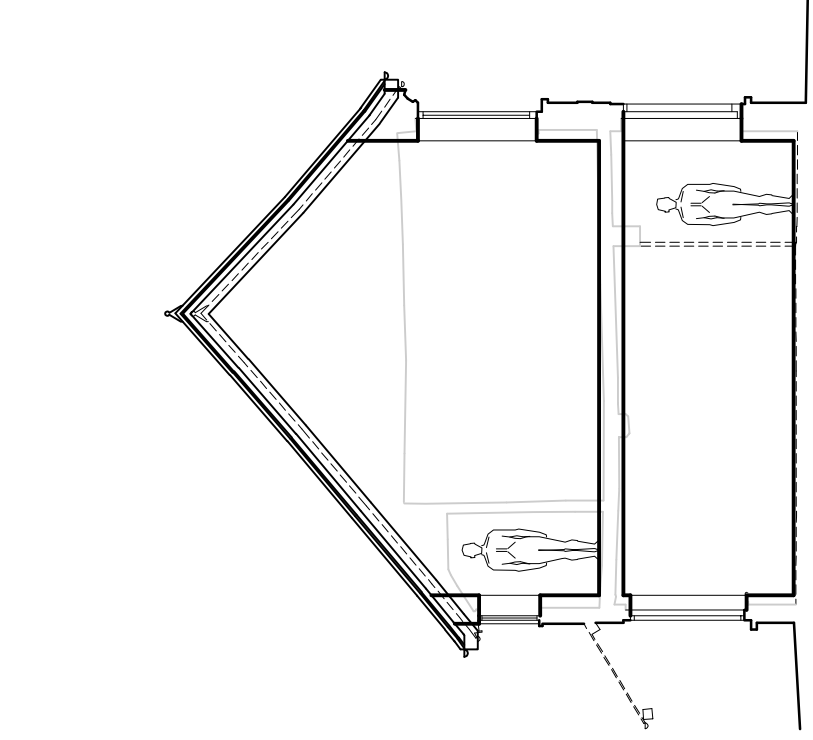


64mm 72.0m
TYPICAL SECTION K-K
SCALE

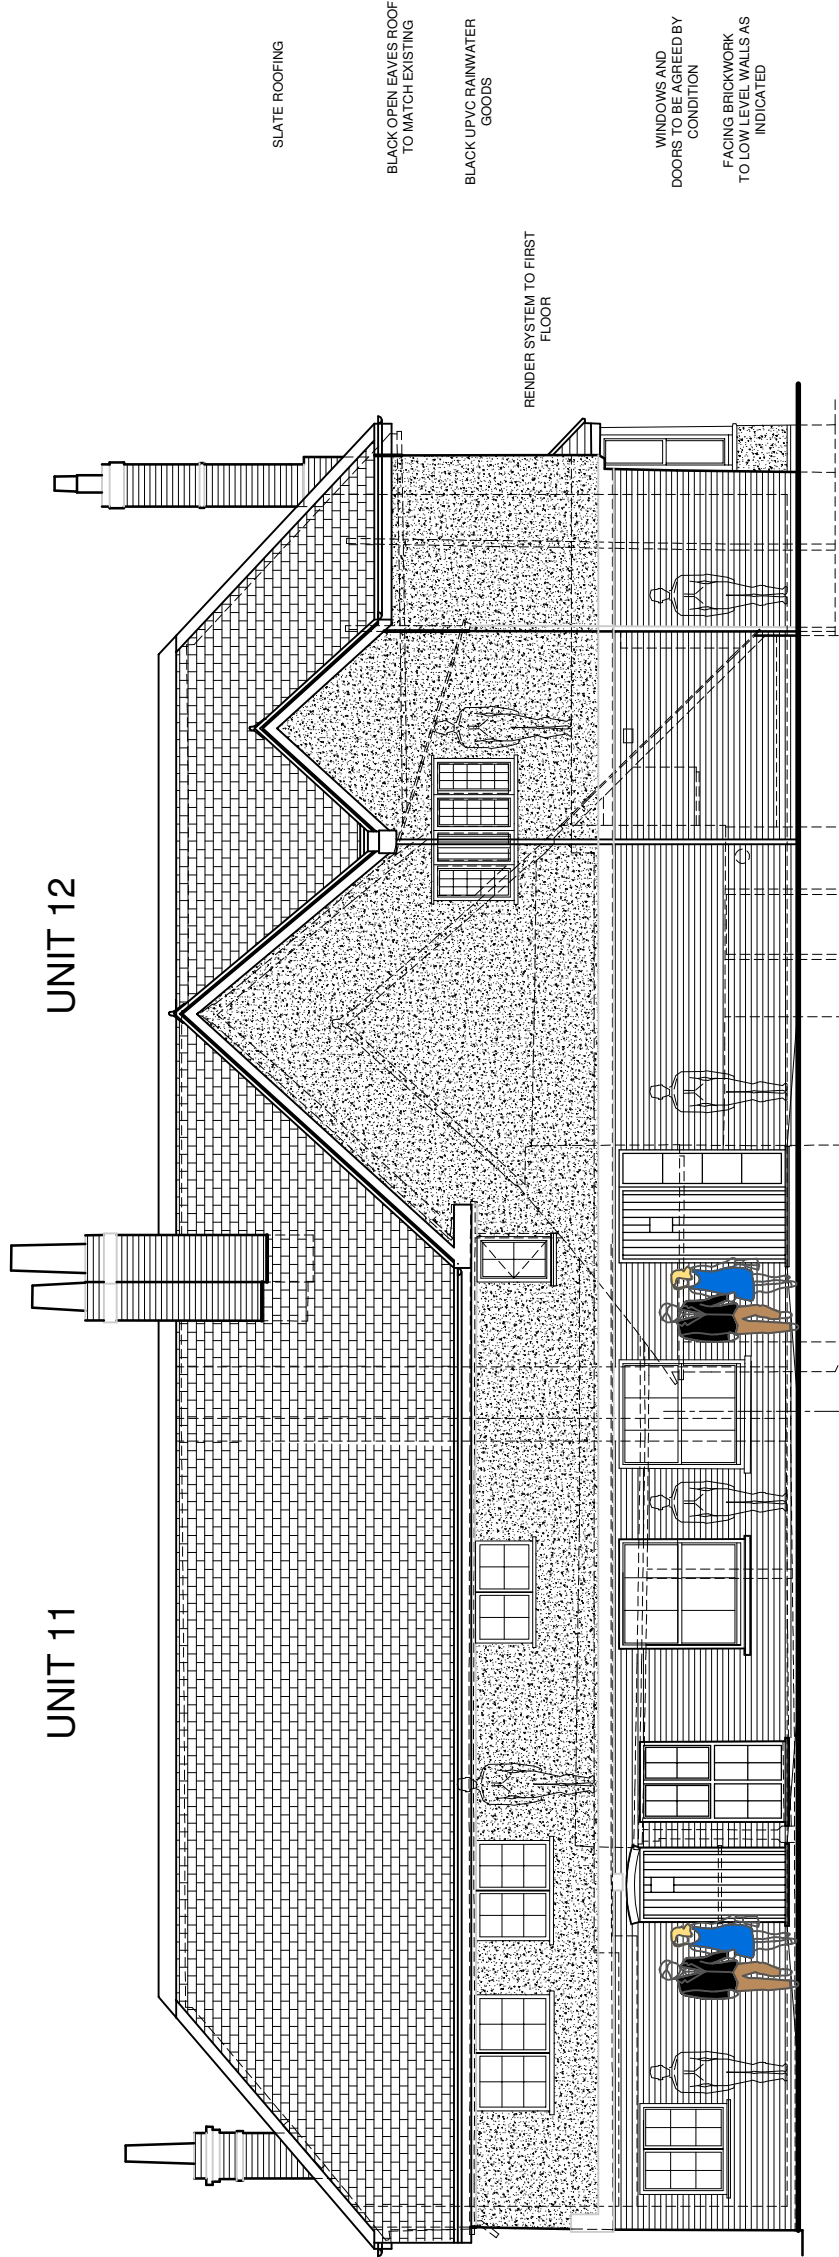

64mm 72.0m
ELEVATION 3
SCALE

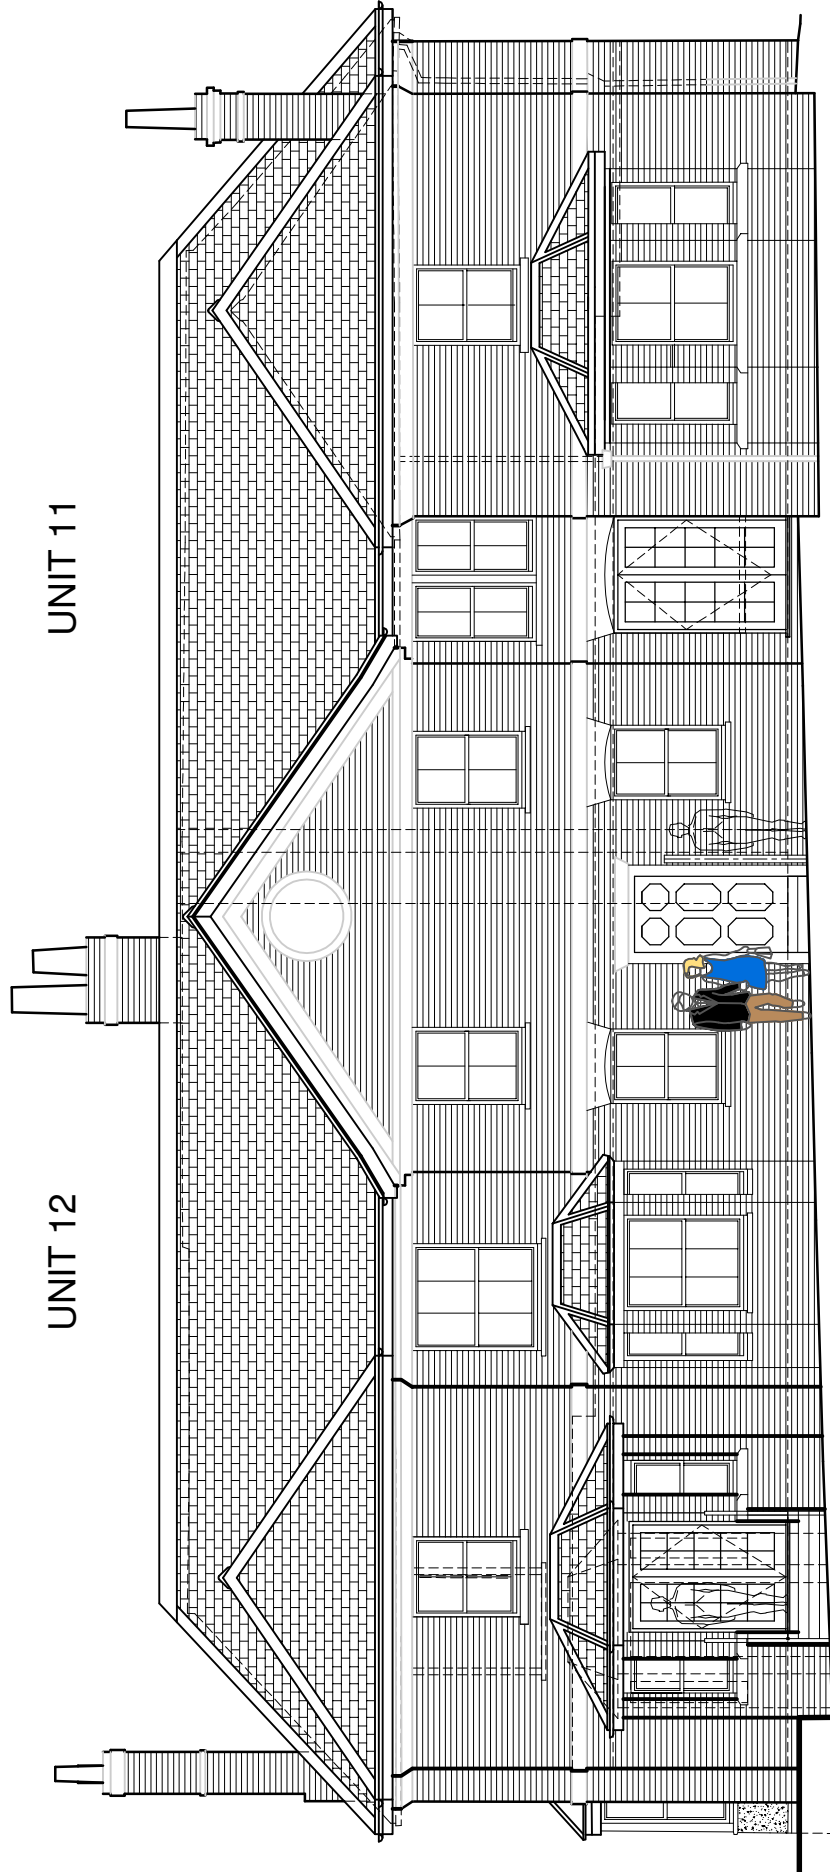

64mm 72.0m
ELEVATION 1
SCALE

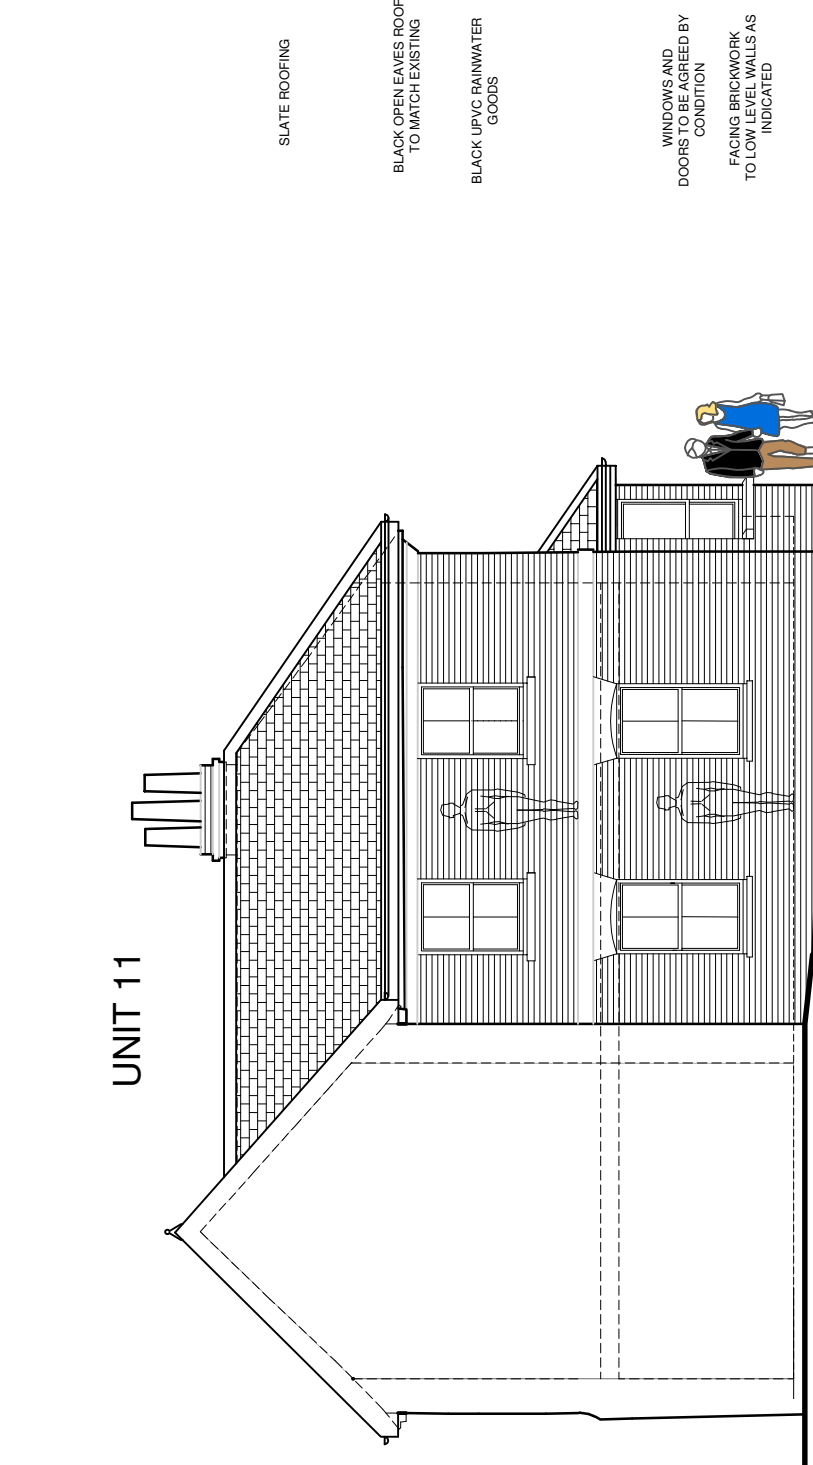

64mm 72.0m
ELEVATION 27
SCALE

64mm 72.0m
ELEVATION 28
SCALE

PLANNING
APPLICATION



PROJECT	SCALE		
PROPOSED DEVELOPMENT.	1:100@A1.		
LOCATION	DRAWN		
HIGHOVER FARM, HIGHOVER WAY, HITCHIN, HERTS, SG4 0RG.	J.A. KEANEY.		
CLIENT	DATE		
GILL HUDSON HOMES LTD.	APRIL 2025.		
TITLE	PURPOSE		
PROPOSED ELES - UNITS 11 & 12.	PLANNING.		
	DRAWING NUMBER		2208.PL.11