

Elevation 3. From Leys Square Looking West

SCALE 1:100

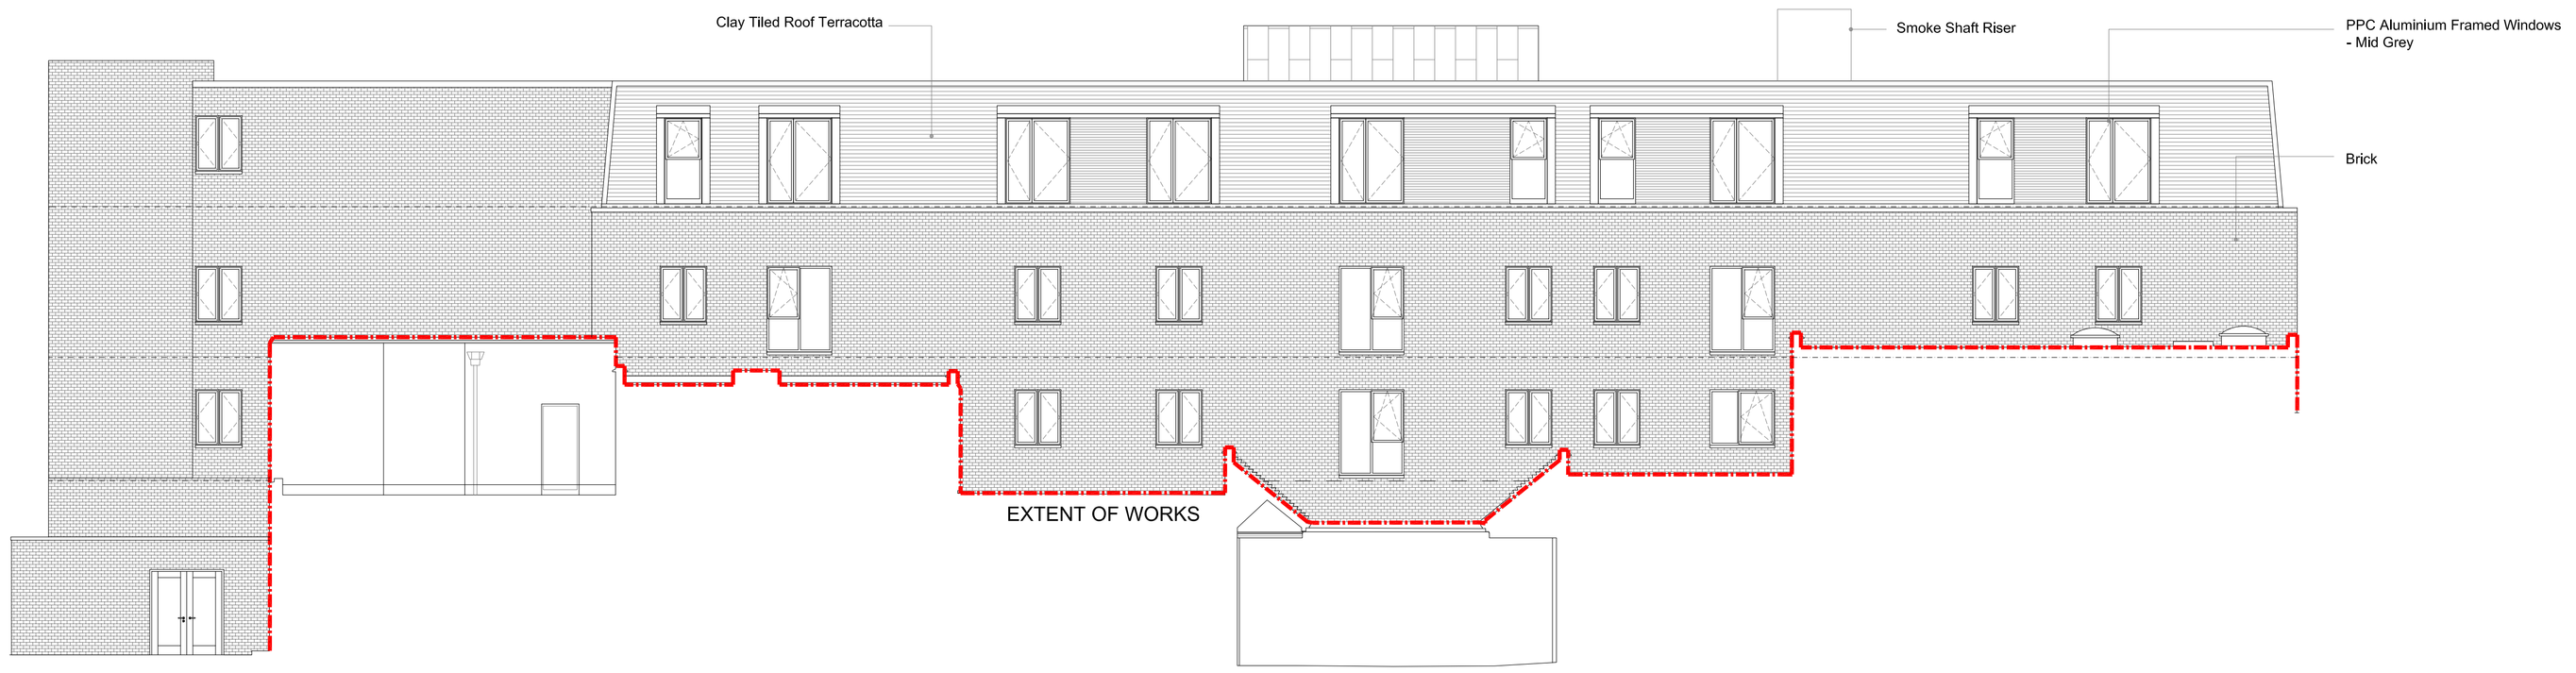

Elevation 4. From The Mall

SCALE 1:100

NOTE: FINISHES TO BE AS NOTED OR EQUAL.

revision	date	drawn	description

status	Planning
date	29.03.2018
scale	1:100@a1
drawn	PD
checked	PD
project	Garden Square Letchworth
client	Sloane Projects Ltd
title	Proposed Elevations
job no.	SD1003
drawing no.	PL101
revision	A

studio4design
architecture | project management | principal designer
100 Patrick Street, Derry City, BT48 7EL T. +442871 262184
© Executive Studio 4D Architects Ltd 2018