

Elevation 5. From The Western Service Yard
SCALE 1:100

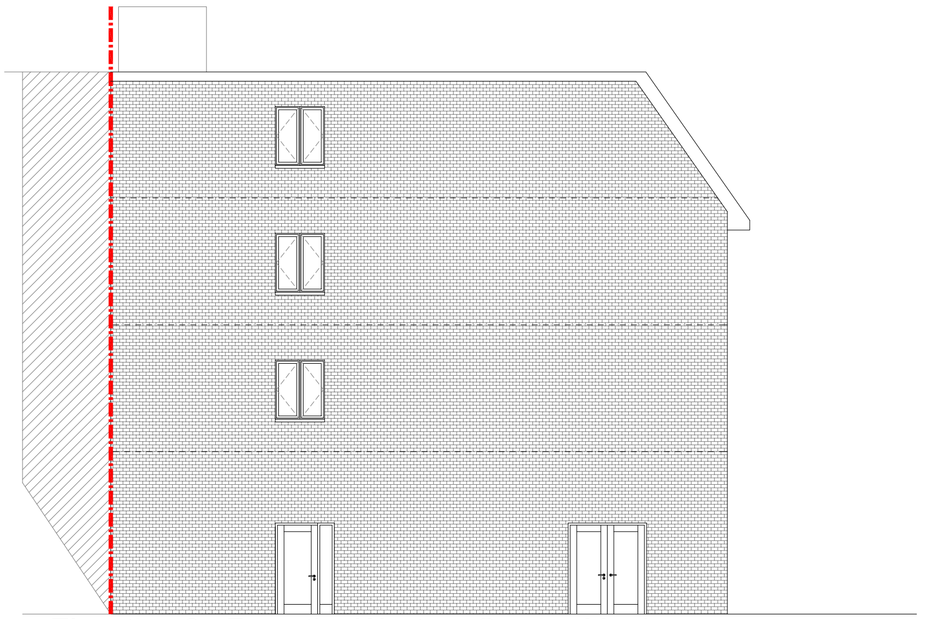

Elevation 8. From the Western Service Yard
SCALE 1:100

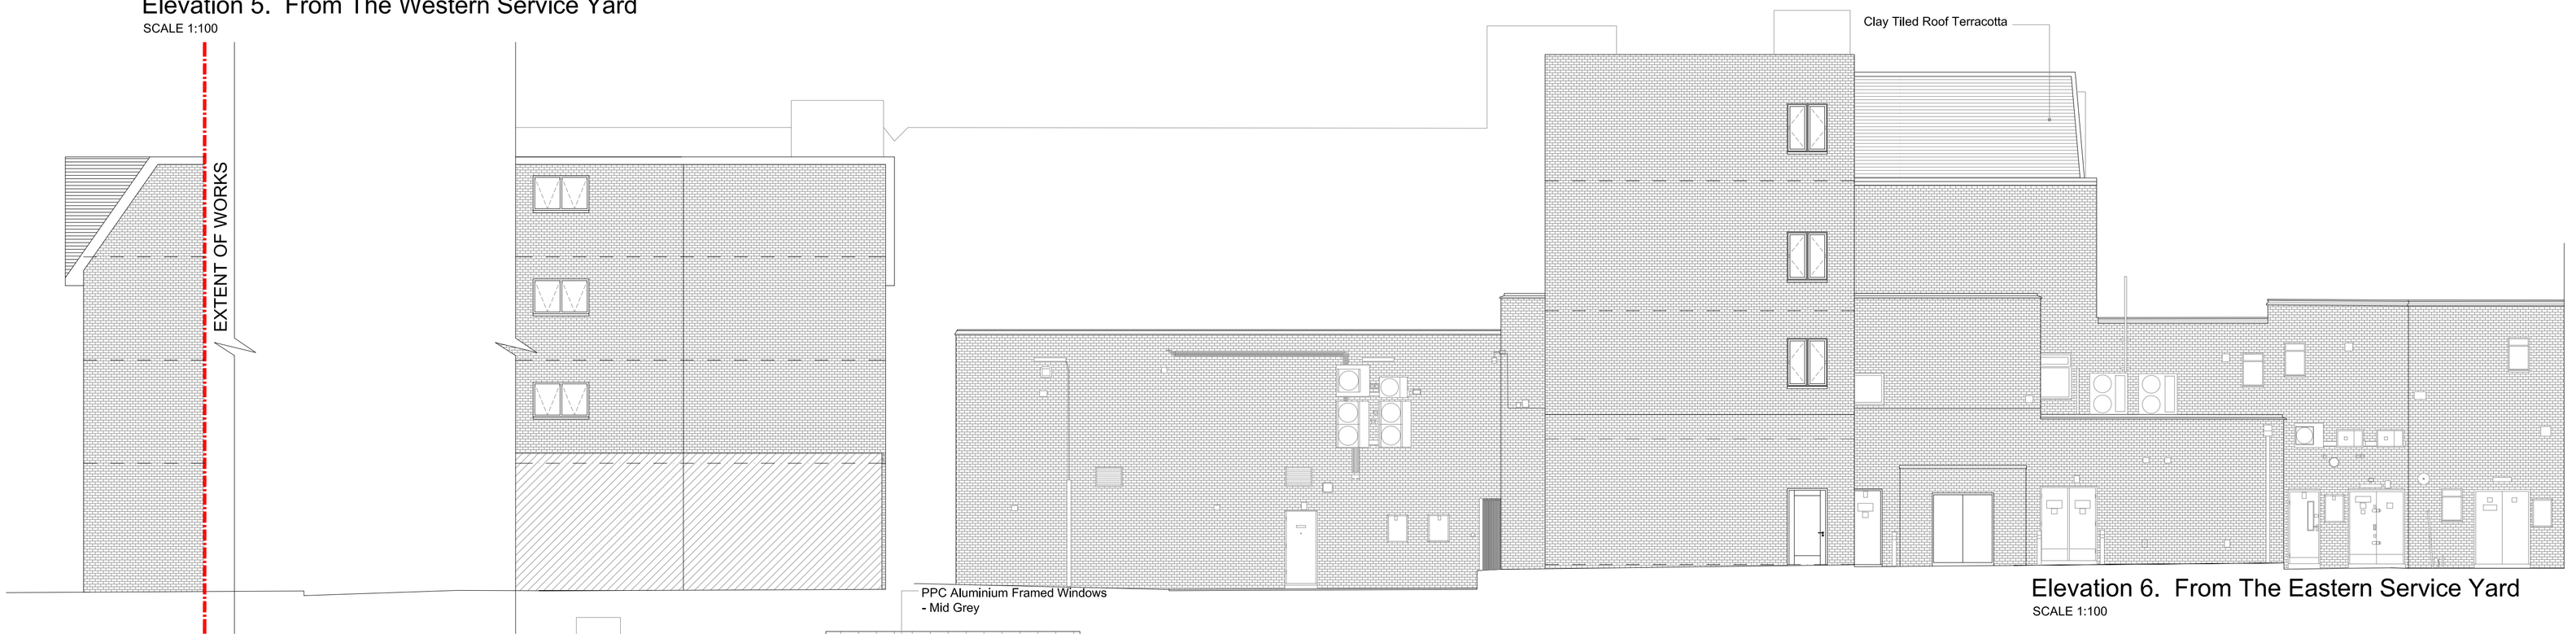

Elevation 6. From The Eastern Service Yard
SCALE 1:100



Elevation 7. From The Mall Entrance Off Leys Square
SCALE 1:100

NOTE: FINISHES TO BE AS NOTED OR EQUAL.

revision	date	drawn	description

status	Planning	project	Garden Square Letchworth		
date	29.03.2018	client	Sloane Projects Ltd		
scale	1:100@a1	title	Proposed Elevations		
drawn	PD	job no.	SD1003		
checked	PD	drawing no.	PL102	revision	A

studio4design
architecture | project management | principal designer
100 Patrick Street, Derry City, BT48 7EL T. +442871 262184
© Executive Studio 4D Architects Ltd 2018