
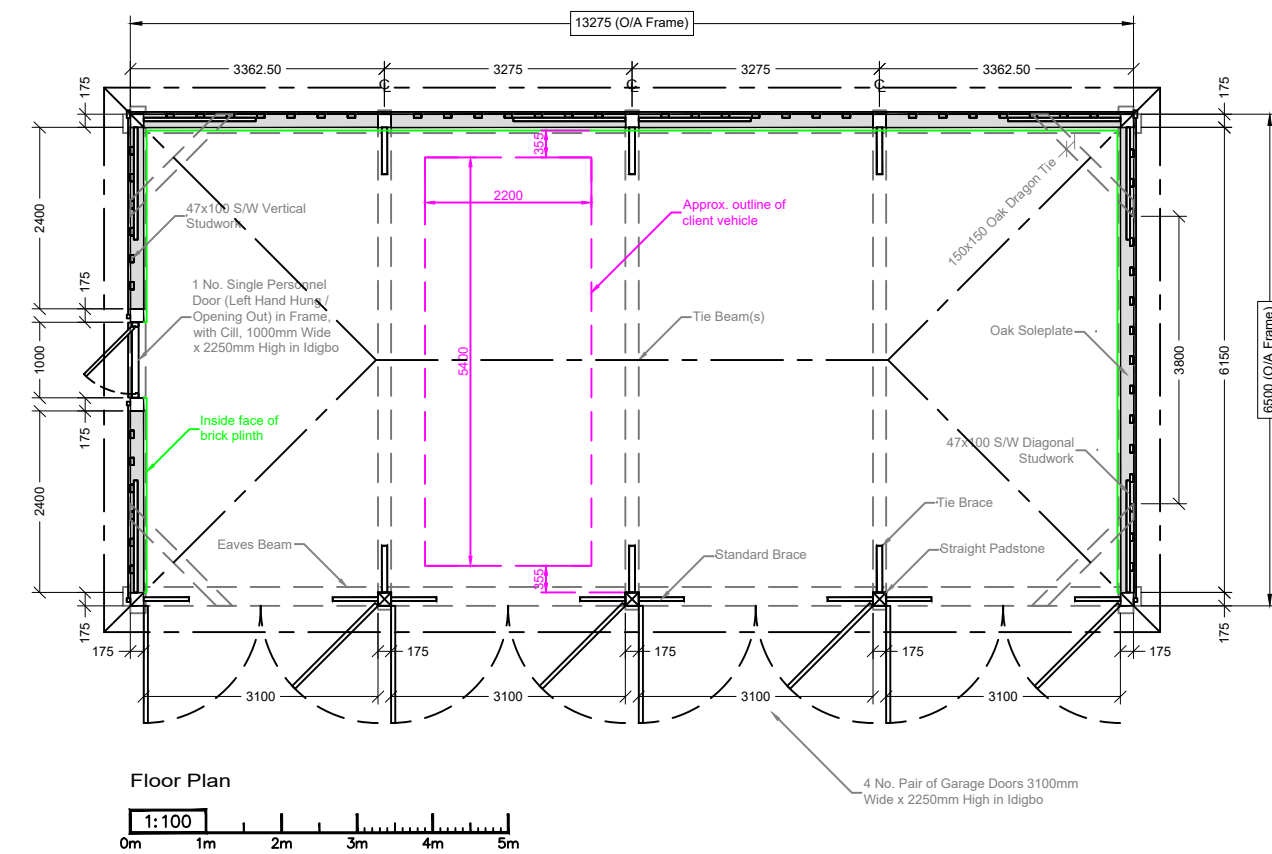


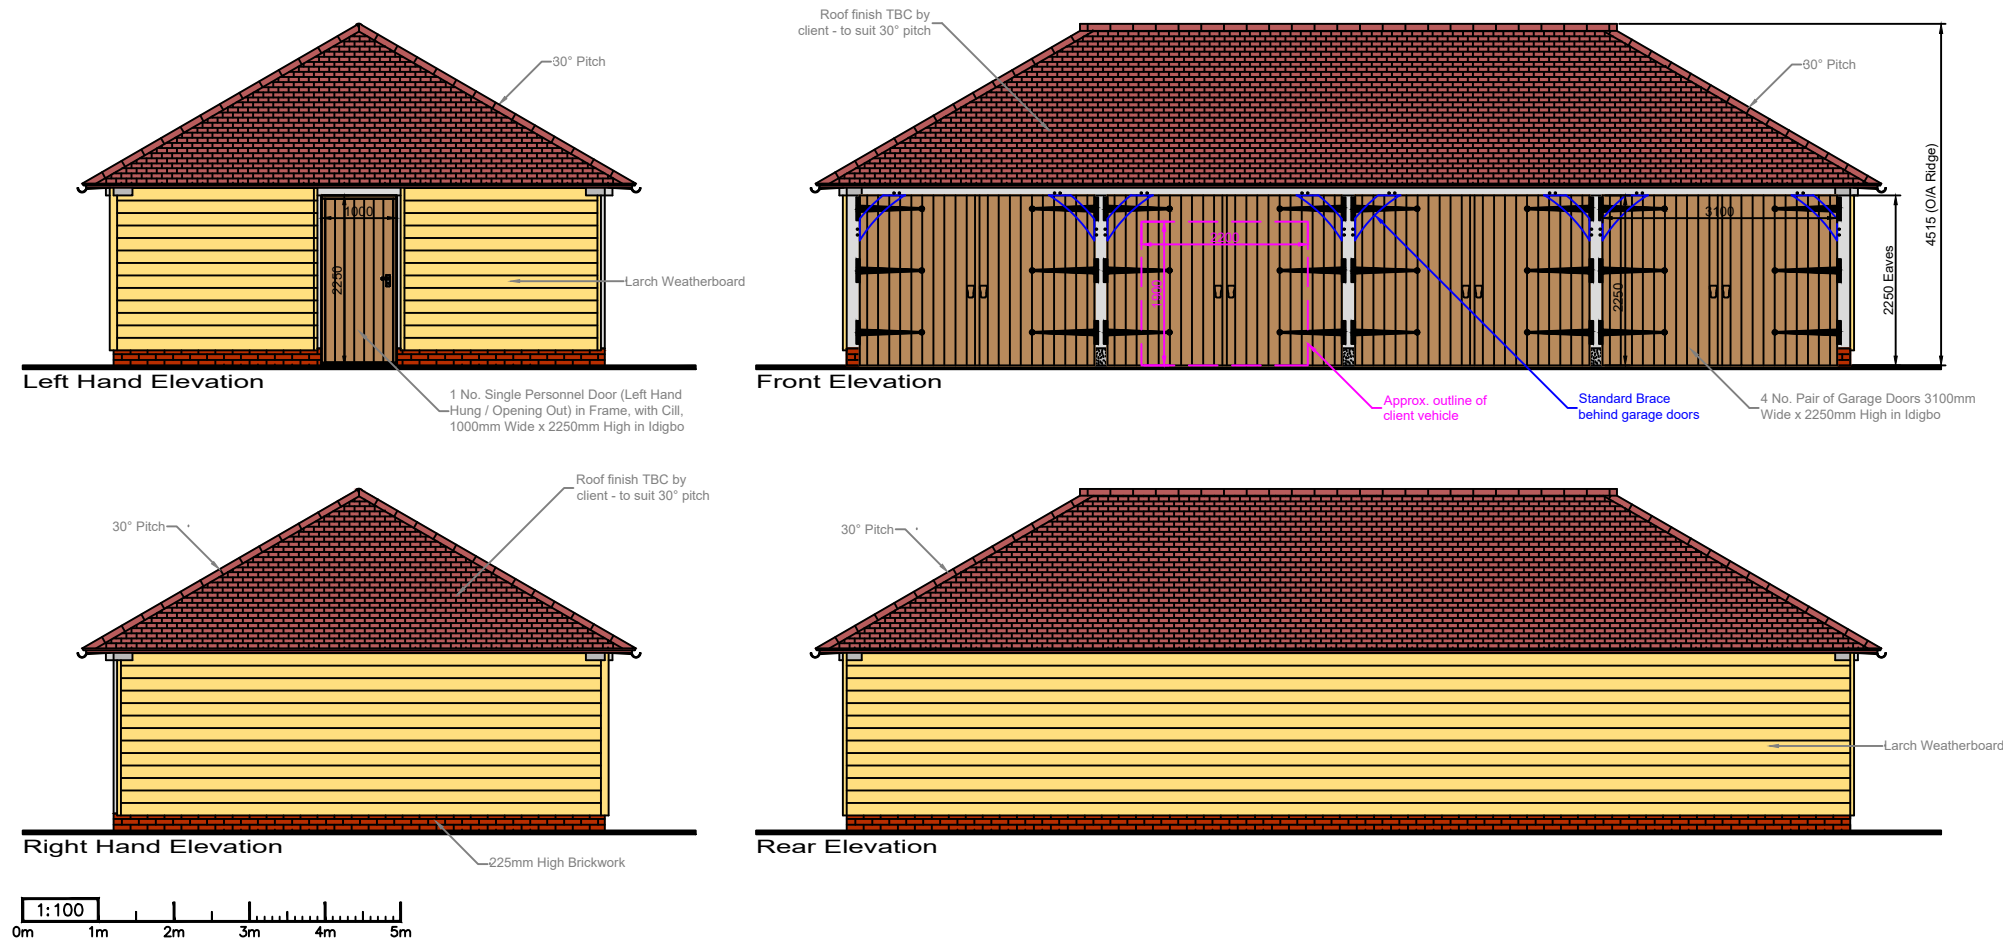

Notes

Dimensions to be verified on site. Figured dimensions to take priority over those scaled from the drawing. Any areas indicated are for guidance only, no responsibility is taken for their accuracy.

This drawing is the intellectual property of The Oak Designs Co Ltd. All Copyright and Design Rights are reserved / registered and the drawing is issued on the condition that it is not copied or reproduced, retained by or disclosed to any unauthorised person, either wholly or in part, without the written consent of the designers.

Revisions

Oak Designs Co.

Unit 3, The Framing Yard,
Spithurst Commercial Centre,
Spithurst Road, Barcombe,
East Sussex. BN8 5ED
Tel: 01273 400411

Scale/s (A3): 1-100	Date: March 2025
Drawn by: FC	Checked by: -
Co-ordinated by: -	Approved by: -

Client:
Gerald Morris

Project:
**Howletts Farm
Gas Lane
Barkway
Hertfordshire
SG8 8ET**

Drawing Title:
**4 Bay Garage (Full Span)
Plan & Elevations**