



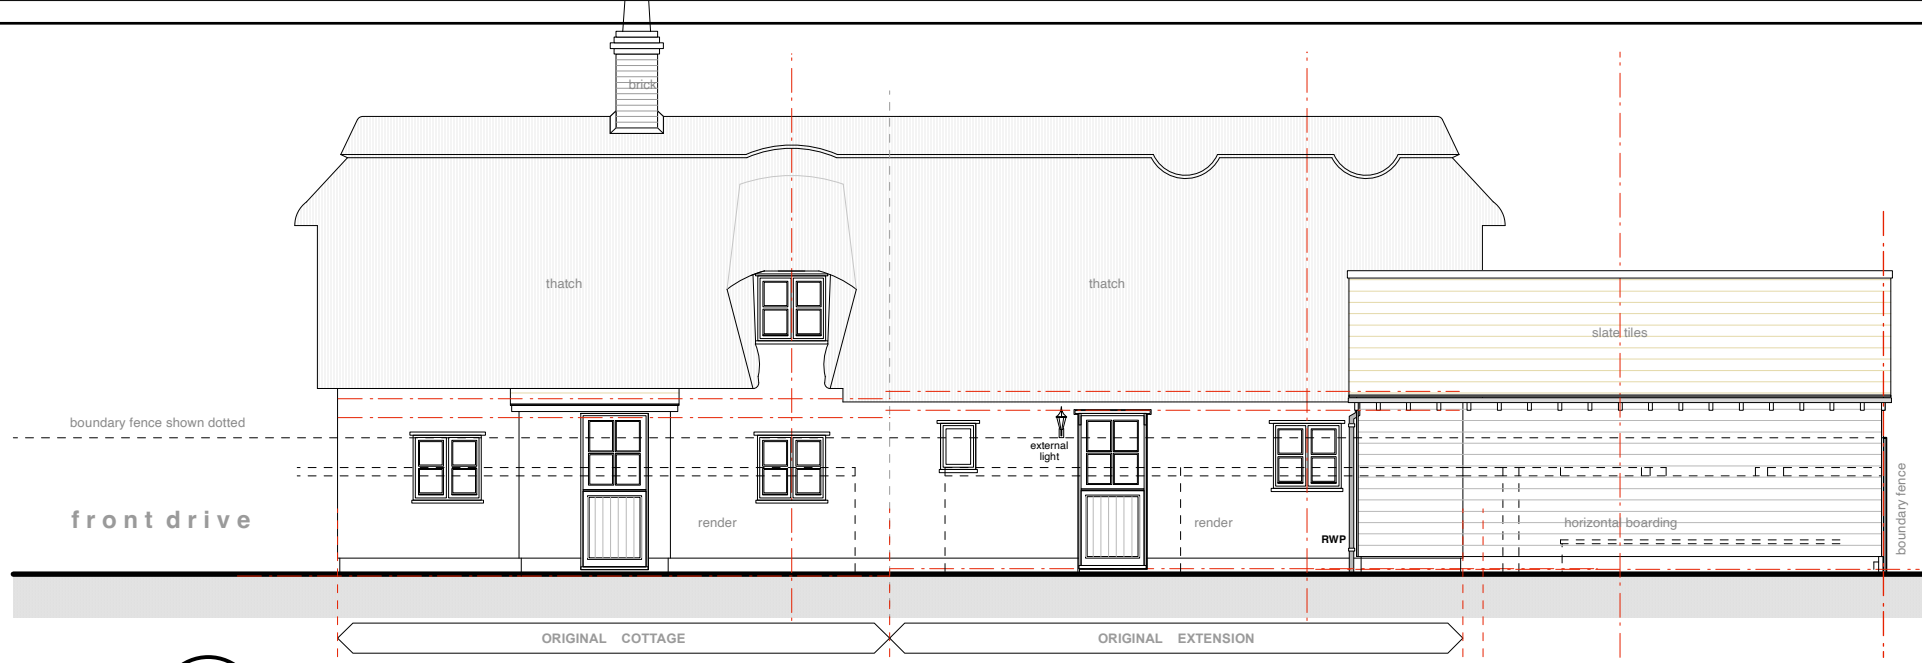


1 Existing North West (Side) Elevation: scale 1:100

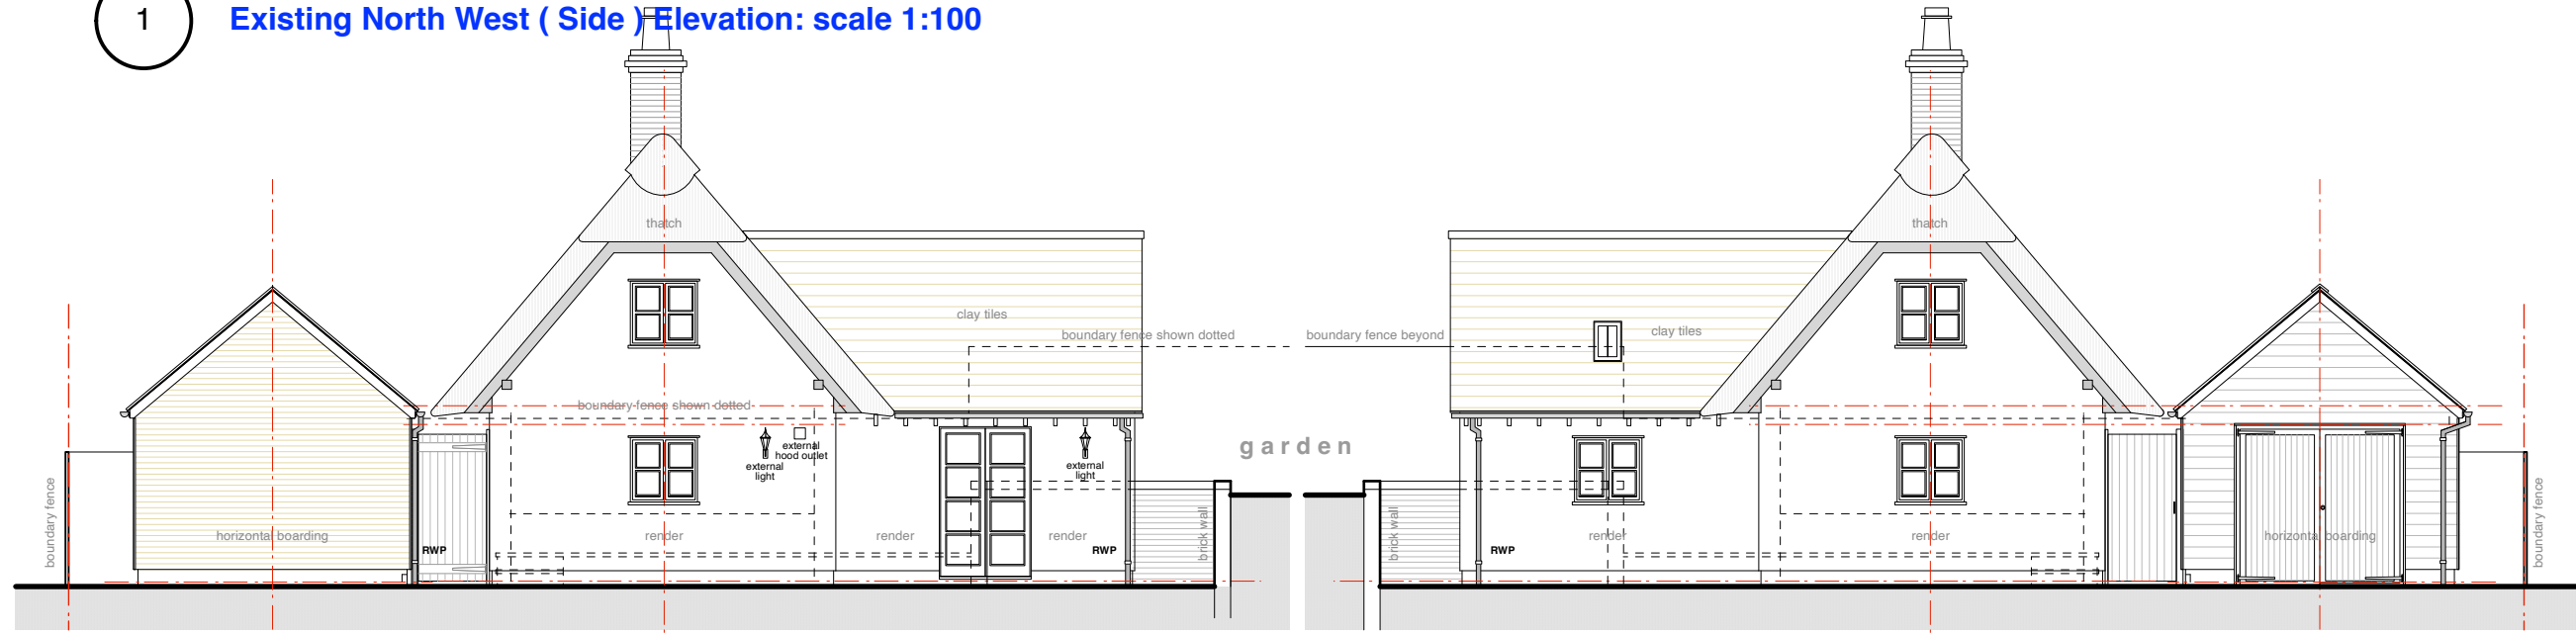


2 Existing South West (Rear) Elevation: scale 1:100

3 Existing North East (Front) Elevation: scale 1:100

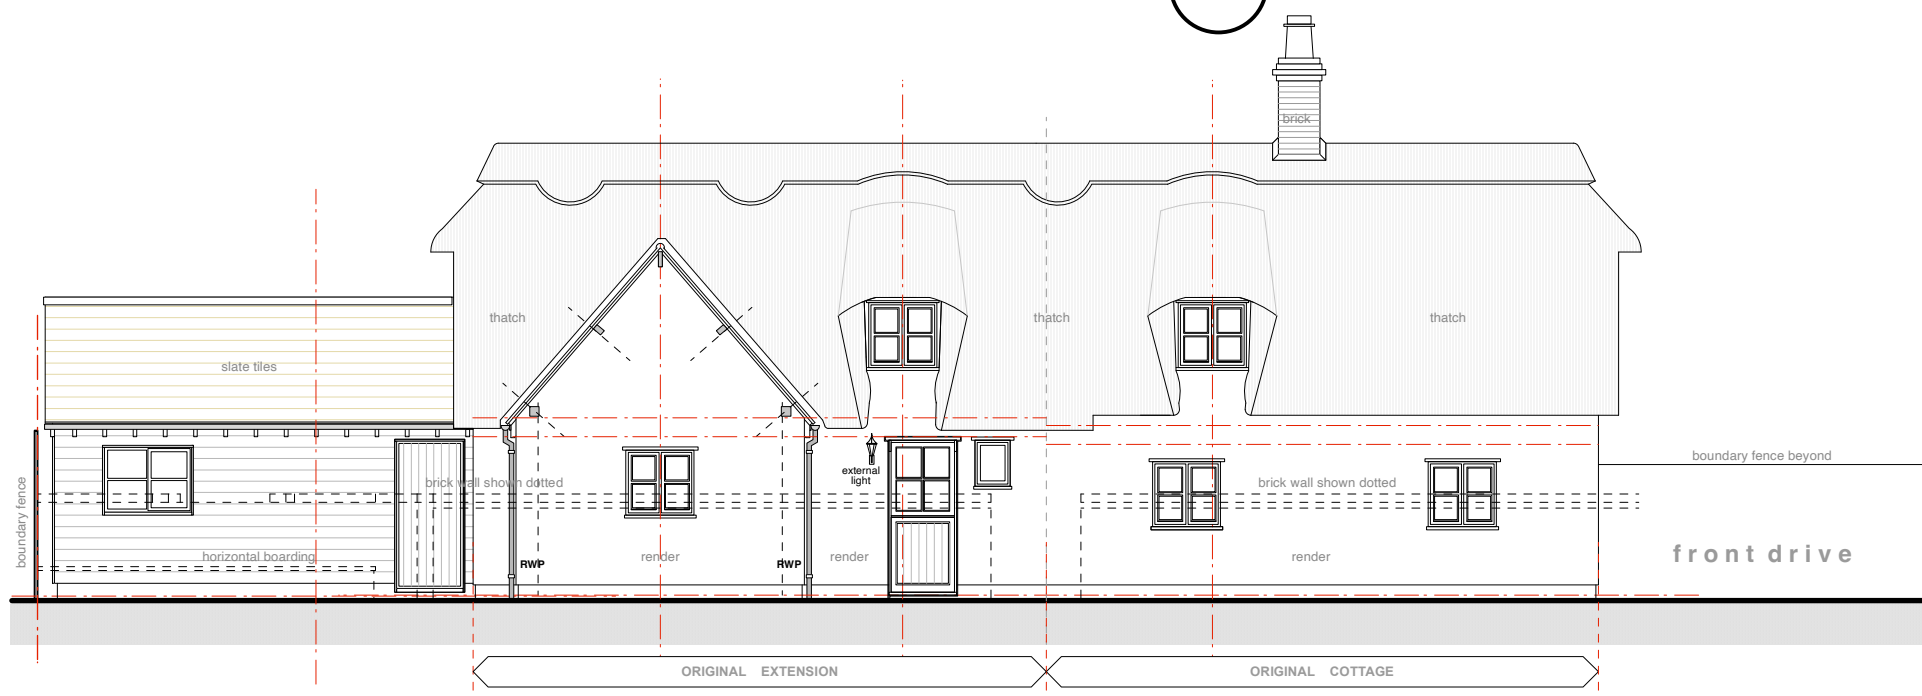

4 Existing South East (Side) Elevation: scale 1:100

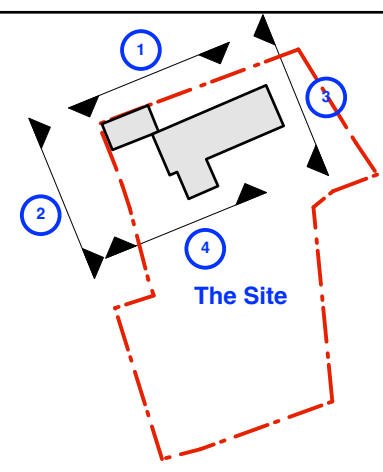

general notes

This drawing must not be scaled except for Planning purposes.
All setting out must be checked out on site.
All levels must be checked on site and refer to Ordinance Datum Newlyn unless alternative given
Any discrepancy between the drawing and site conditions are to be notified to Sapele Design in writing without delay
This drawing must be read in conjunction with the relevant specification clauses
All fixings and weatherings must be checked on site
This drawing must not be used for land transfer purposes.
This drawing must not be used on site unless issued for construction - see status on this drawing.

notes

P2 LISTED BUILDING AND PLANNING ISSUE RENEWAL 16.06.26
P1 LISTED BUILDING AND PLANNING ISSUE 20.12.22

client
Mr & Mrs N Robertson

project
Panna Cottage
Pudding Lane, BARLEY
Hertfordshire SG8 8JU

title
Elevations
Existing

scale 1:100 date May 2021

drawing no. S1034 - PL16.P2

status
PLANNING

drawing status
PL = Planning: P = Preliminary: T = Tender:
C = Construction

Sapele Design Limited
Courtyard Cottage
Manor Farm Barns
Church End
Barley Nr Royston
Hertfordshire SG8 8JU
T : 01763 849154
E: timothy@sapeledesign.co.uk

© 2021 Sapele Design Limited

